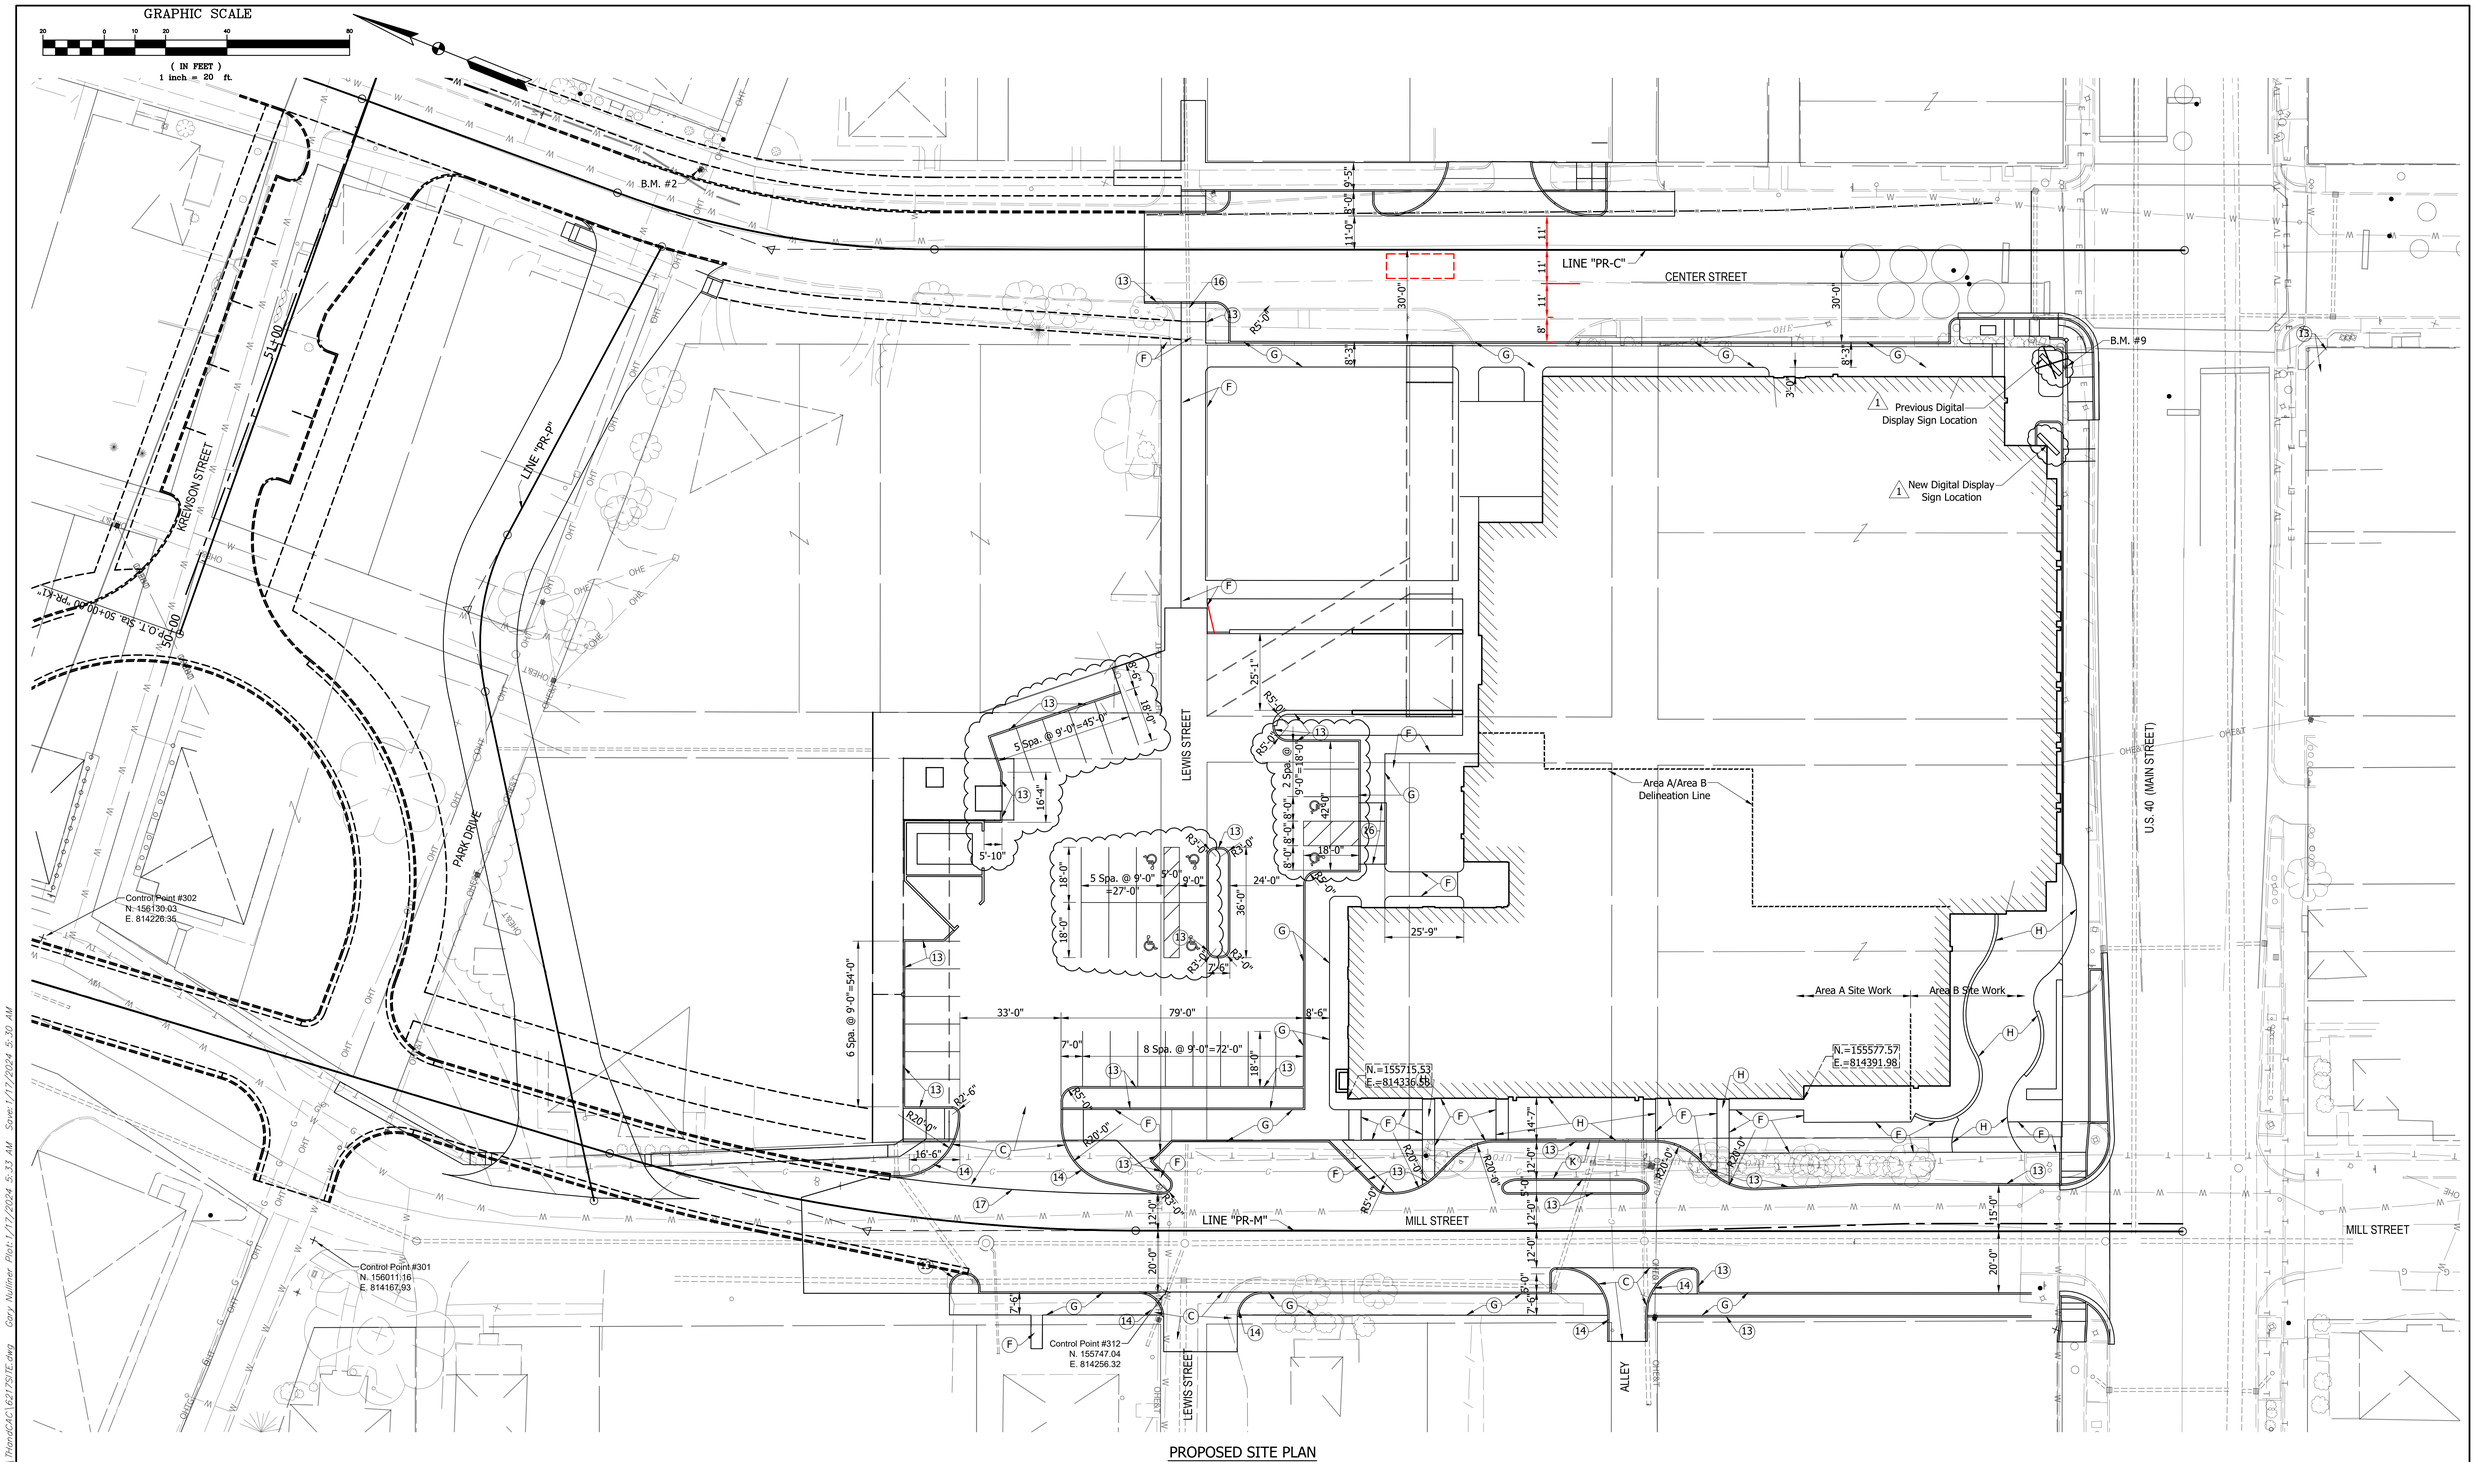

PROPOSED SITE PLAN

Scale: 1'=20'

LEGEND

- (C) Cement Concrete For Drive Approach (See Detail DS-R01 Of The Town Standards)
- (K) Full Depth Bituminous Pavement
- (F) Concrete Sidewalk (See Sheet 03 Of The Town Standards)
- (G) Monolithic Concrete Curb And Sidewalk (See Detail Sheet No. 21)
- (H) Sidewalk Pavers (See Landscaping Sheets)
- (13) Concrete Curb (See Sheet 04 Of The Town Standards)
- (14) Monolithic Concrete Curb (See Detail DS-R01 Of The Town Standards)
- (15) Combined Concrete Curb And Gutter (See Sheet 03 Of The Town Standards)
- (16) Curb Ramp (See Sheet 04 Of The Town Standards)
- (17) Reinforced Concrete Gutter (See Detail DS-R01 Of The Town Standards)
- (26) Sodding

1 Revised 1/11/2024 - Revised Location Of Digital Display Sign

PROPOSED SITE PLAN

BRADLEY W. KING REGISTERED No. PE11500678 STATE OF INDIANA PROFESSIONAL ENGINEER

RECOMMENDED FOR APPROVAL: DESIGN ENGINEER 07/03/2020 DATE

DESIGNED: G. Nulliner DRAWN: G. Nulliner

CHECKED: B. King CHECKED: B. King

GOVERNMENT CENTER AND PERFORMING AND FINE ARTS CENTER
PLAINFIELD INDIANA

Headquarters
8450 WESTFIELD BLVD., SUITE 300
INDIANAPOLIS, IN. 46240-8302
TEL 317-713-4615
FAX 317-713-4616
www.BFSEngr.com

BF&S Butler Fairman Seufert CIVIL ENGINEERS

Branch Locations
FORT WAYNE 260-459-1532
LOUISVILLE 502-593-1996
LAFAYETTE 765-423-5602
MERRILLVILLE 219-769-2333
PLAINFIELD 317-839-3242

HORIZONTAL SCALE: As Noted
VERTICAL SCALE: As Noted
SHEET 3 OF 21
PROJECT
BFS NO. 6217

Revised 1/11/2024

\\bfsn1241\Jobs5\621700.0000\ProjDevelopment\Design\Drawings\ThandCAC\6217SITE.dwg Gary Nulliner Plot:1/17/2024 5:33 AM Save:1/17/2024 5:30 AM