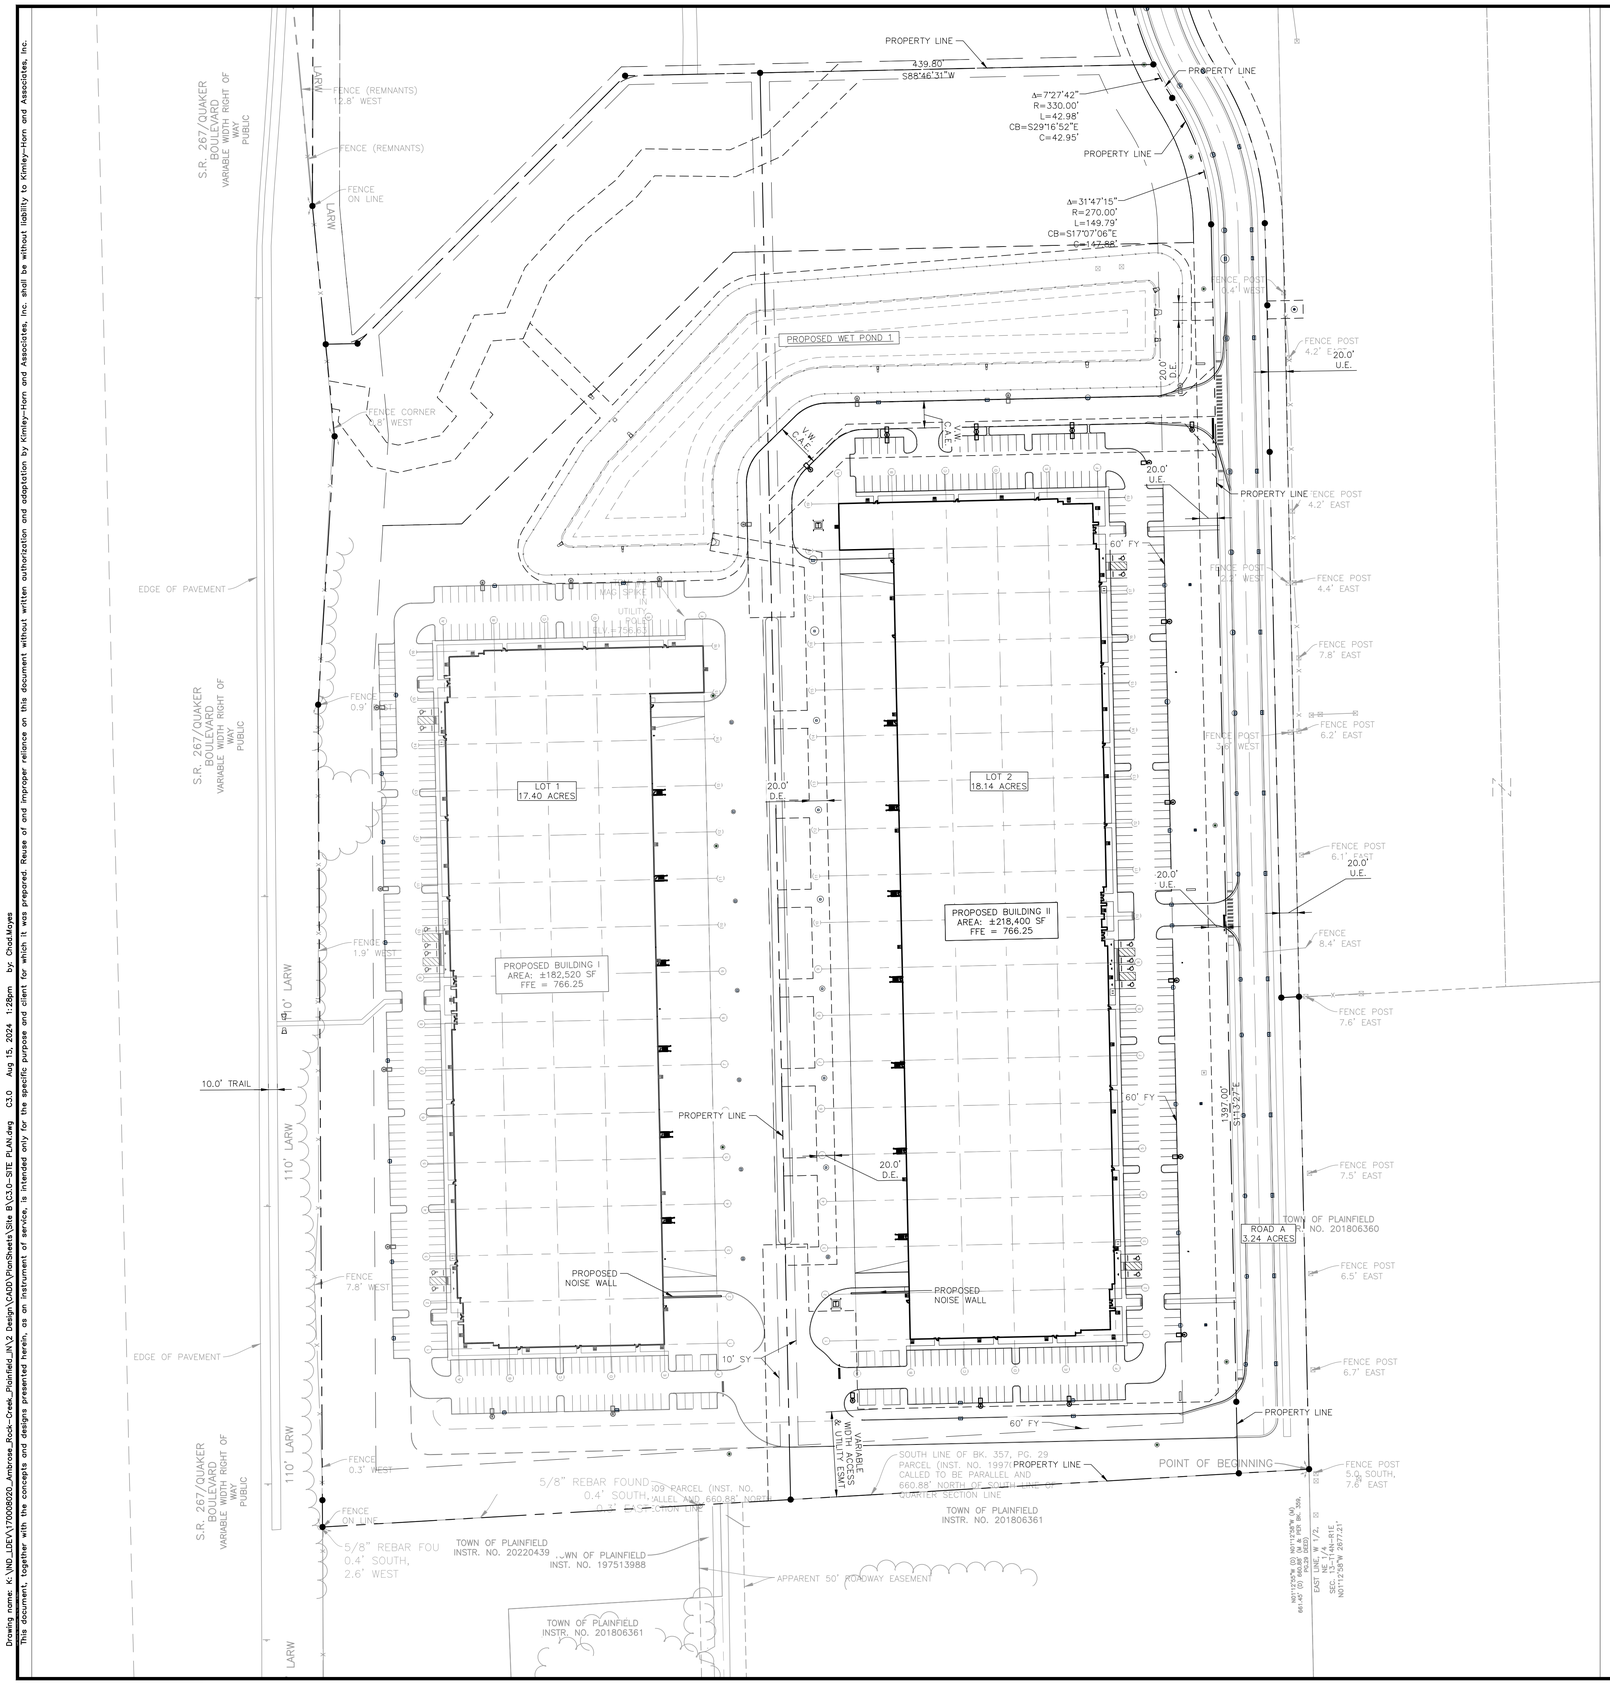

Indiana Utilities Protection Service

Call 811 before you dig

NORTH

GRAPHIC SCALE IN FEET
0 40' 80' 160'

SITE SUMMARY

SITE ZONING	=	I-2 & HB
SITE ACREAGE	=	17.77 AC.±
BUILDING 2 AREA	=	218,400 SF
PARKING SPACES (STANDARD) REQUIRED		
BUILDING 2	=	279 SPACES
BUILDING 2 (FUTURE)	=	10 SPACES
PARKING SPACES (STANDARD) PROVIDED		
BUILDING 2	=	279 SPACES
BUILDING 2 (FUTURE)	=	10 SPACES
TOTAL PARKING SPACES PROVIDED	=	289 SPACES

No.	REVISIONS	DATE	BY

Kimley»Horn

©2024 KIMLEY-HORN AND ASSOCIATES, INC.
9202 EAST 96TH STREET, SUITE 300,
INDIANAPOLIS, IN 46240
PHONE: 317-218-9560
WWW.KIMLEY-HORN.COM

SCALE: AS NOTED
DESIGNED BY: CSM
DRAWN BY: CAN
CHECKED BY: BAS

BRYAN ALLEN SHUMARD
REGISTERED
PE
20100102
INDIANA
PROFESSIONAL ENGINEER
NOT APPROVED FOR CONSTRUCTION

AMBROSE

BUILDING II OVERALL SITE PLAN

PLAINFIELD INNOVATION PARK
PLAINFIELD, IN

ORIGINAL ISSUE: 06/20/2024
KHA PROJECT NO. 170008020
SHEET NUMBER
C3.0

Drawing name: K:\IND_LDEV\170008020_Ambrose_Rock-Creek_Plainfield_IN\2 Design\CADD\PlanSheets\Site B\C3.0-SITE PLAN.dwg C3.0 Aug 15, 2024 1:28pm by: ChadMoyes
This document, together with the concepts and designs presented herein, as an instrument of service, is intended only for the specific purpose and client for which it was prepared. Reuse of and improper reliance on this document without written authorization and adaptation by Kimley-Horn and Associates, Inc. shall be without liability to Kimley-Horn and Associates, Inc.