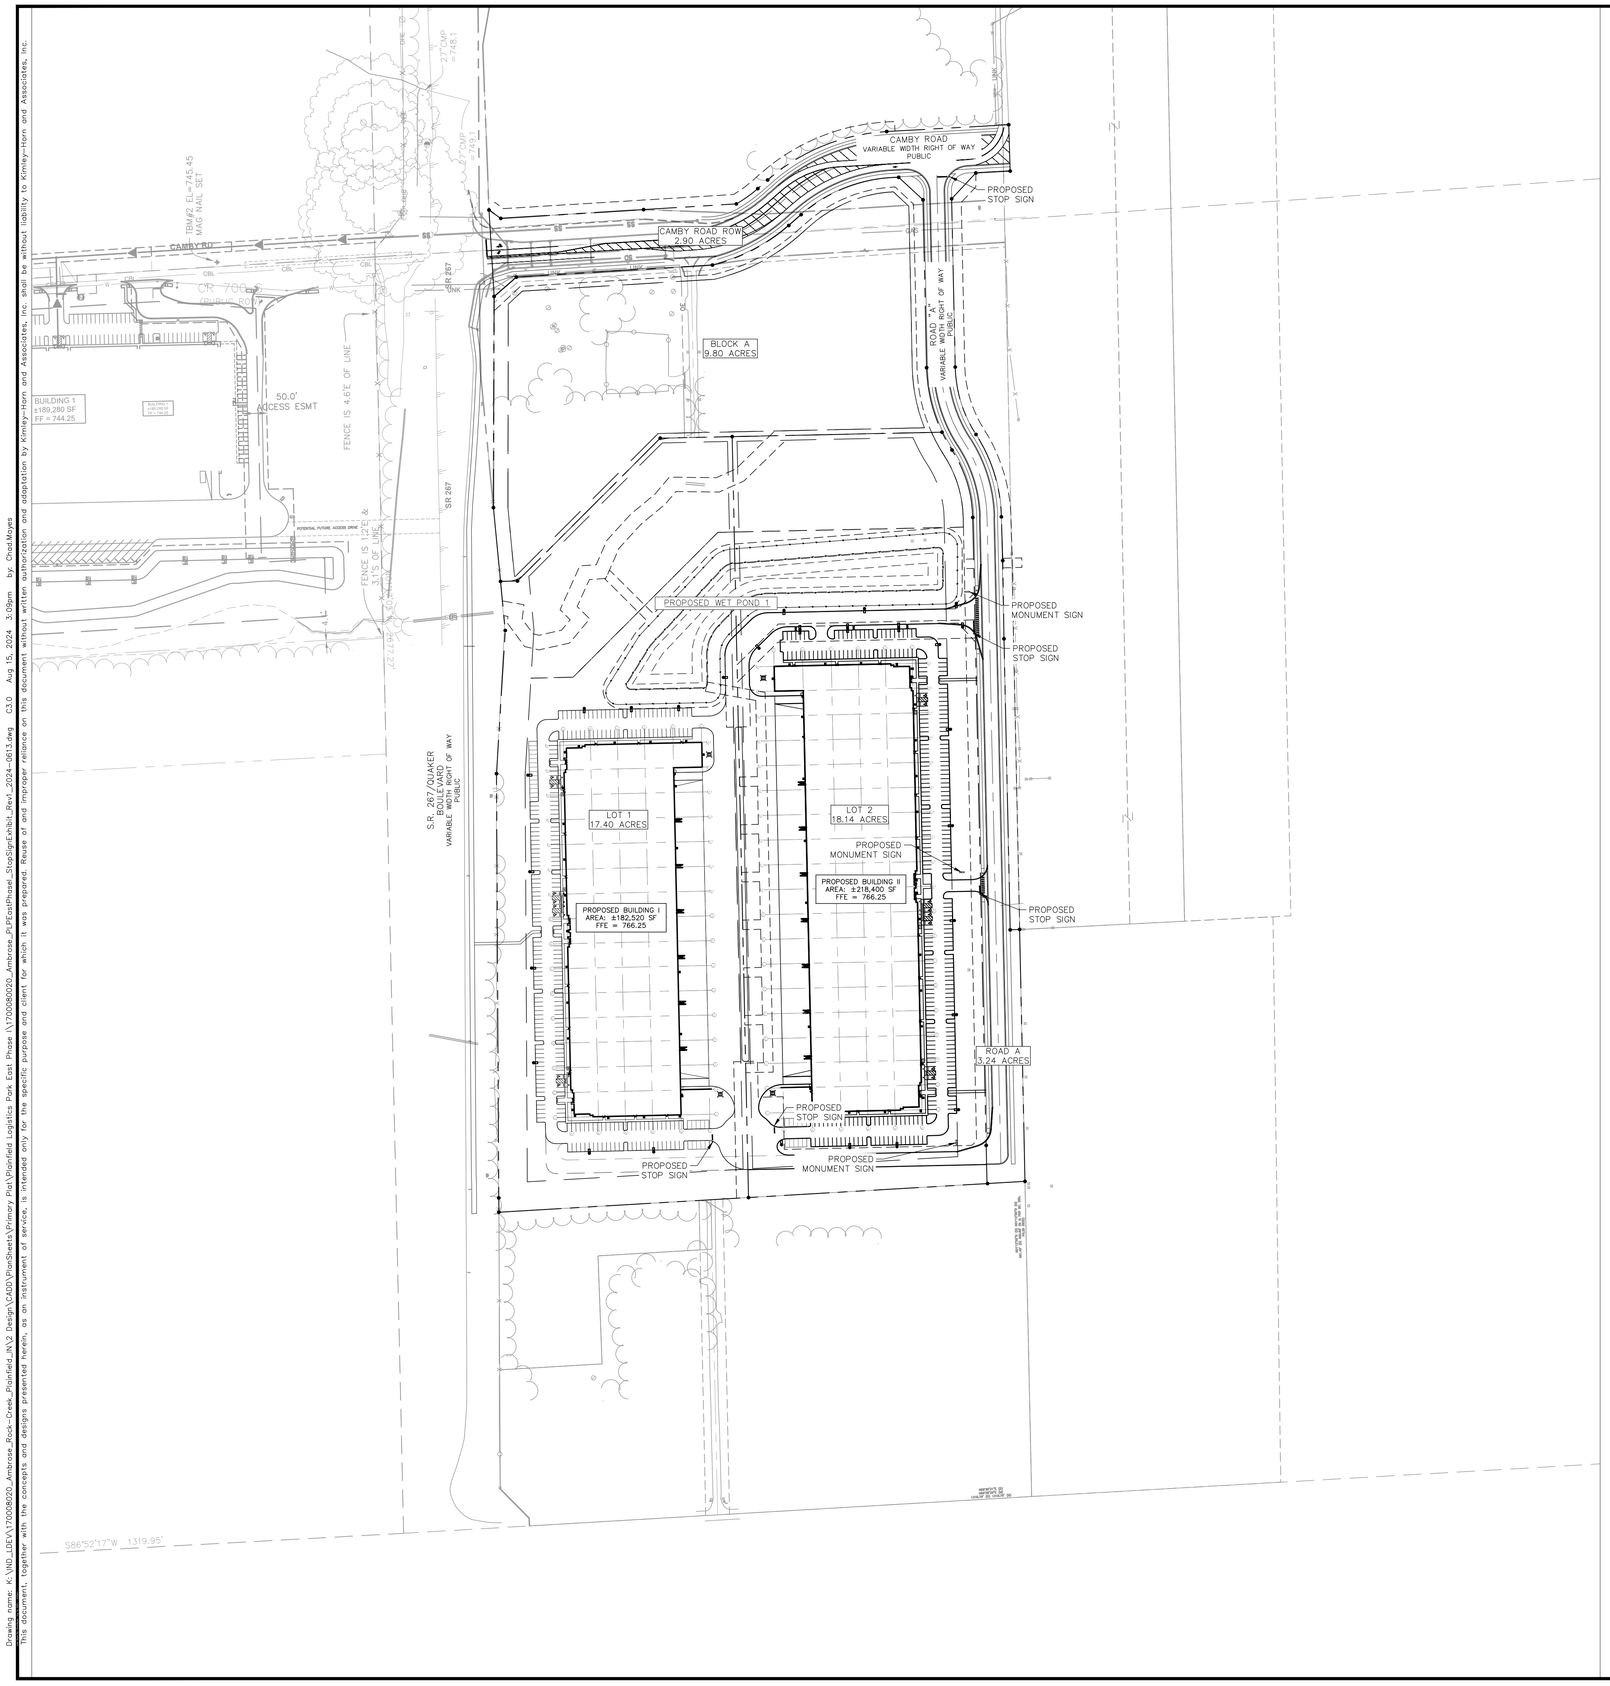

Indiana Utilities Protection Service
Call 811 before you dig

NORTH

GRAPHIC SCALE IN FEET
0 75' 150' 300'

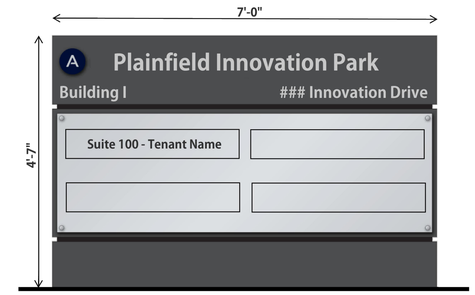

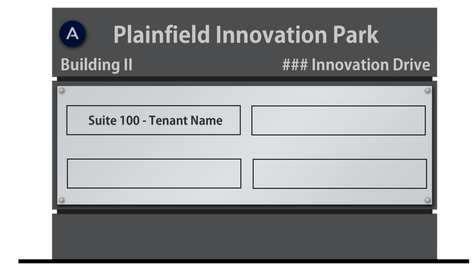

Building Monument Signage

No.	REVISIONS	DATE	BY

Kimley»Horn
© 2024 KIMLEY-HORN AND ASSOCIATES, INC.
501 EAST 96TH STREET, SUITE 300,
INDIANAPOLIS, IN 46240
PHONE: 317-218-9560
WWW.KIMLEY-HORN.COM

SCALE: AS NOTED
DESIGNED BY: CSM
DRAWN BY: CAN
CHECKED BY: BAS

BRYAN ALLEN SHUMARD
REGISTERED
PE
NOT APPROVED FOR CONSTRUCTION
INDIANA
PROFESSIONAL ENGINEER

AMBROSE

PROPOSED SIGN PLAN

PLAINFIELD INNOVATION PARK
PLAINFIELD, IN

ORIGINAL ISSUE: 06/20/2024
KHA PROJECT NO. 170008020
SHEET NUMBER
EX.1

Drawing name: K:\IND_LDEV\170008020_Ambrose_Rock-Creek_Plainfield_IN\2 Design\CADD\PlanSheets\Primary Plat\Plainfield Logistics Park East Phase 1\170008020_Ambrose_PLPEastPhase1_StopSignExhibit_Rev1 2024-0813.dwg C3.0 Aug 15, 2024 3:09pm by: Chad.Moyes
This document, together with the concepts and designs presented herein, as an instrument of service, is intended only for the specific purpose and client for which it was prepared. Reuse of and improper reliance on this document without written authorization and adaptation by Kimley-Horn and Associates, Inc. shall be without liability to Kimley-Horn and Associates, Inc.