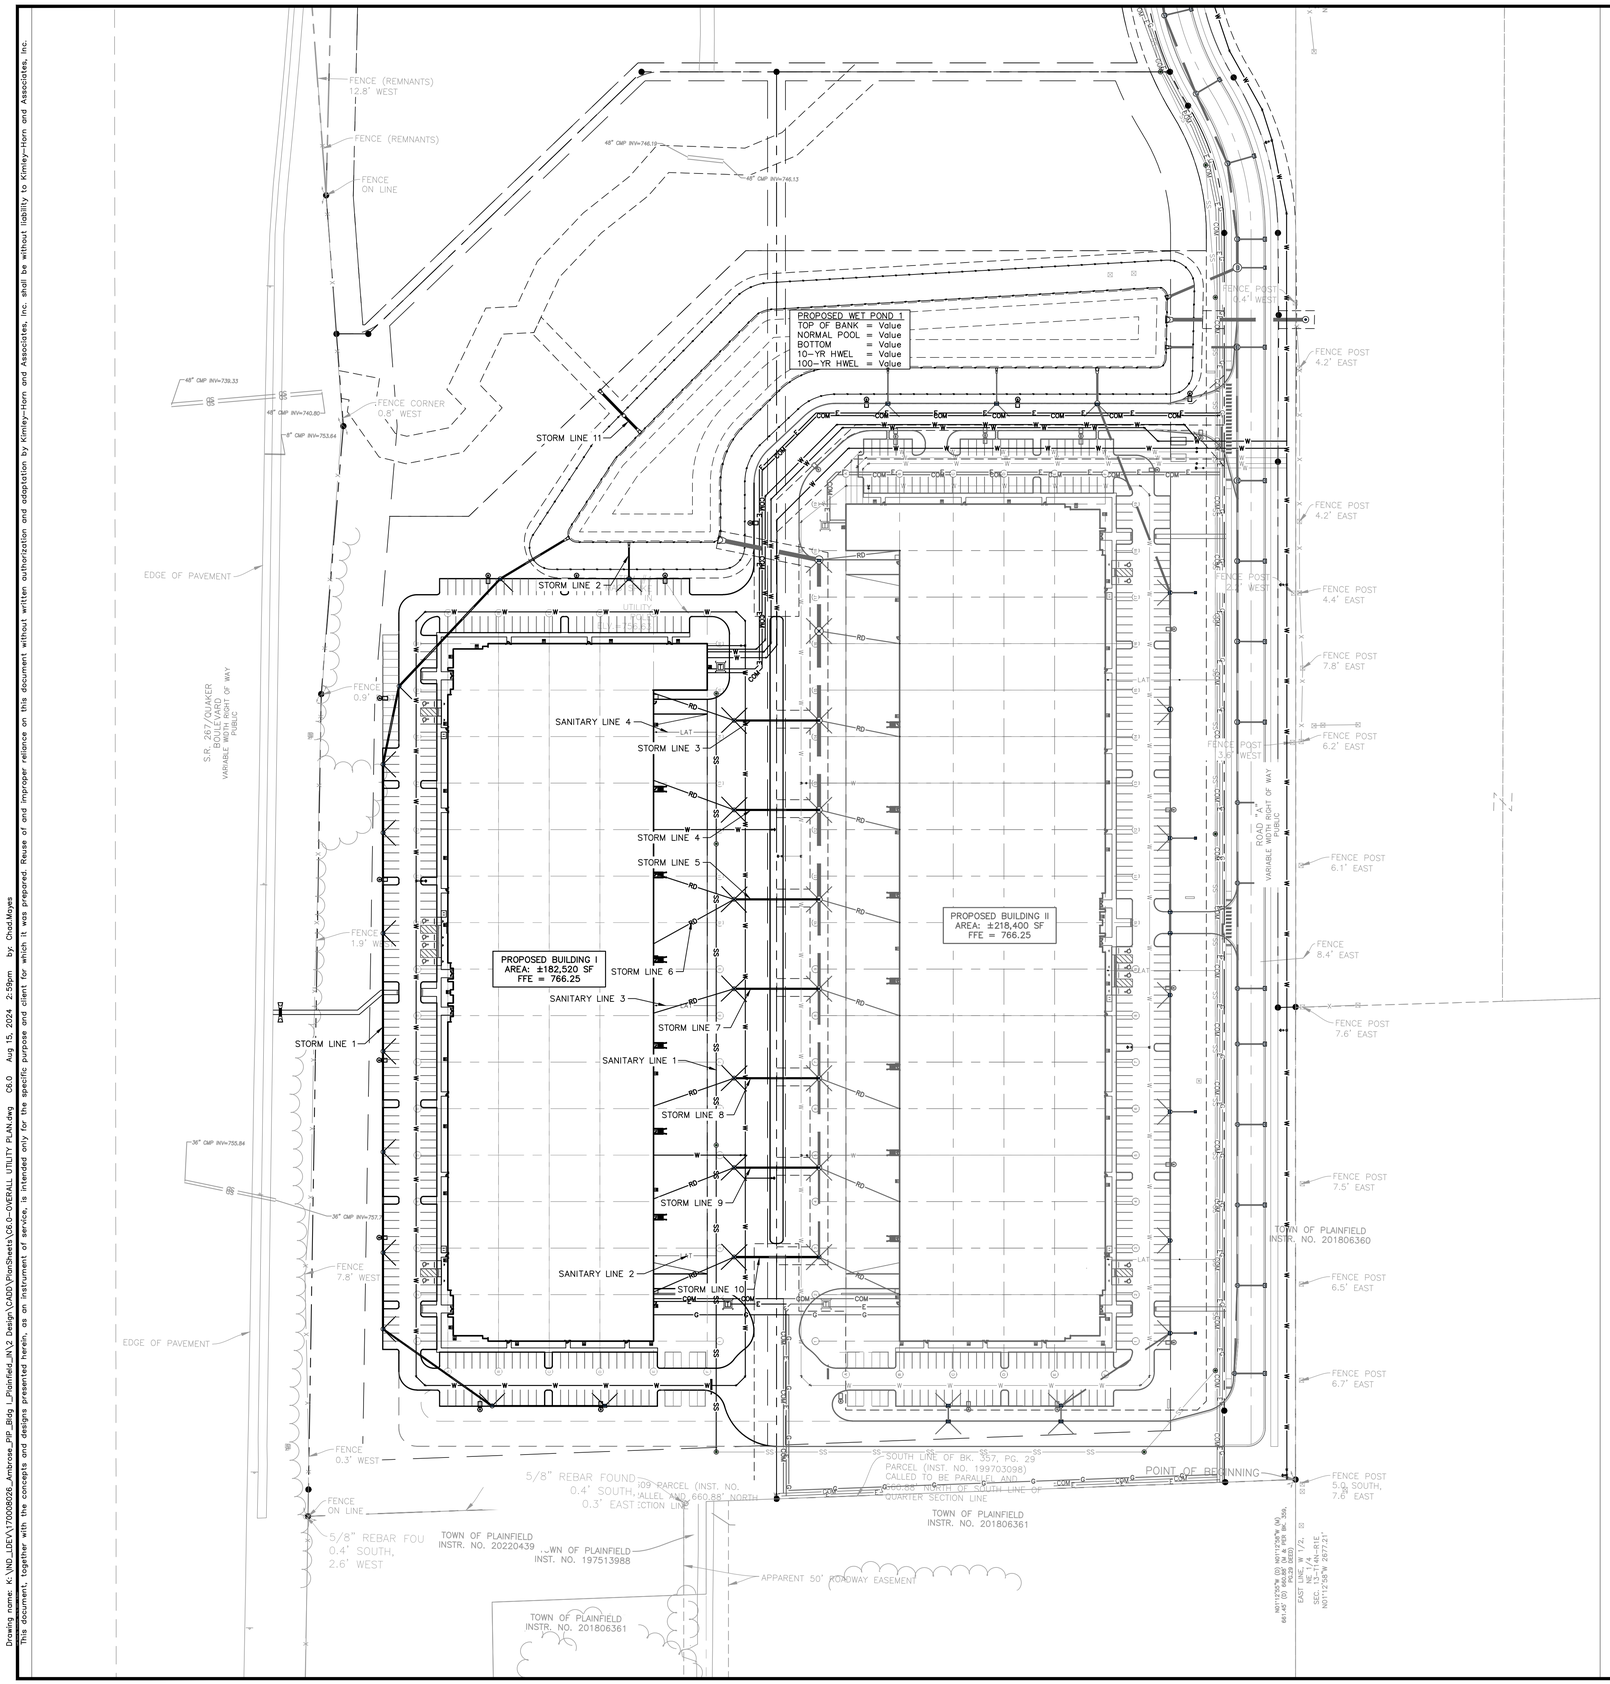

Indiana Utilities Protection Service

Call 811 before you dig

NORTH

GRAPHIC SCALE IN FEET
0 40' 80' 160'

UTILITY LEGEND

E	PROPOSED UNDERGROUND ELECTRIC LINE
G	PROPOSED GAS LINE (BY GAS COMPANY)
T	PROPOSED PHONE LINE
RD	PROPOSED ROOF DRAIN LINE
	PROPOSED UNDERDRAIN
	PROPOSED SWALE
	PROPOSED STORM SEWER LINE
STR XX	STRUCTURE ID
	PROPOSED STORM STRUCTURES
SS	PROPOSED SANITARY SEWER LINE
LAT	PROPOSED SANITARY LATERAL LINE
	PROPOSED SANITARY MANHOLE
	PROPOSED STORM/SANITARY CLEANOUT
W	PROPOSED WATER LINE
FP	PROPOSED FIRE PROTECTION LINE
PIV SV FDC WV	PROPOSED WATER VALVE BOX, PIV, METER FIRE HYDRANT, FIRE DEPT CONN. & VAULT
	PROPOSED WATER BENDS & TEE
	PROPOSED LIGHT POLE
T	PROPOSED TRANSFORMER PAD (BY OTHERS)

No.	REVISIONS	DATE	BY

Kimley»Horn

© 2024 KIMLEY-HORN AND ASSOCIATES, INC.
6620 EAST 96TH STREET, SUITE 300,
INDIANAPOLIS, IN 46240
PHONE: 317-218-9560
WWW.KIMLEY-HORN.COM

SCALE: AS NOTED
DESIGNED BY: CSM
DRAWN BY: CAN
CHECKED BY: BAS

BRYAN ALLEN SHEPHERD REGISTERED PE 11 STATE OF INDIANA PROFESSIONAL ENGINEER
NOT APPROVED FOR CONSTRUCTION
10/4/24

AMBROSE

OVERALL UTILITY PLAN

PLAINFIELD INNOVATION PARK BUILDING I
PLAINFIELD, IN

ORIGINAL ISSUE: 08/29/2023
KHA PROJECT NO. 170008026
SHEET NUMBER
C6.0

Drawing name: K:\IND_LDEV\170008026_Ambrose_PIP_Bldg I_Plainfield_IN\2 Design\CADD\PlanSheets\C6.0-OVERALL UTILITY PLAN.dwg C6.0 Aug 15, 2024 2:59pm by: Chad.Moyes
This document, together with the concepts and designs presented herein, as an instrument of service, is intended only for the specific purpose and client for which it was prepared. Reuse of and improper reliance on this document without written authorization and adaptation by Kimley-Horn and Associates, Inc. shall be without liability to Kimley-Horn and Associates, Inc.