Indiana Utilities Protection Service

Call 811 before you dig

NORTH

GRAPHIC SCALE IN FEET
0 75' 150' 300'

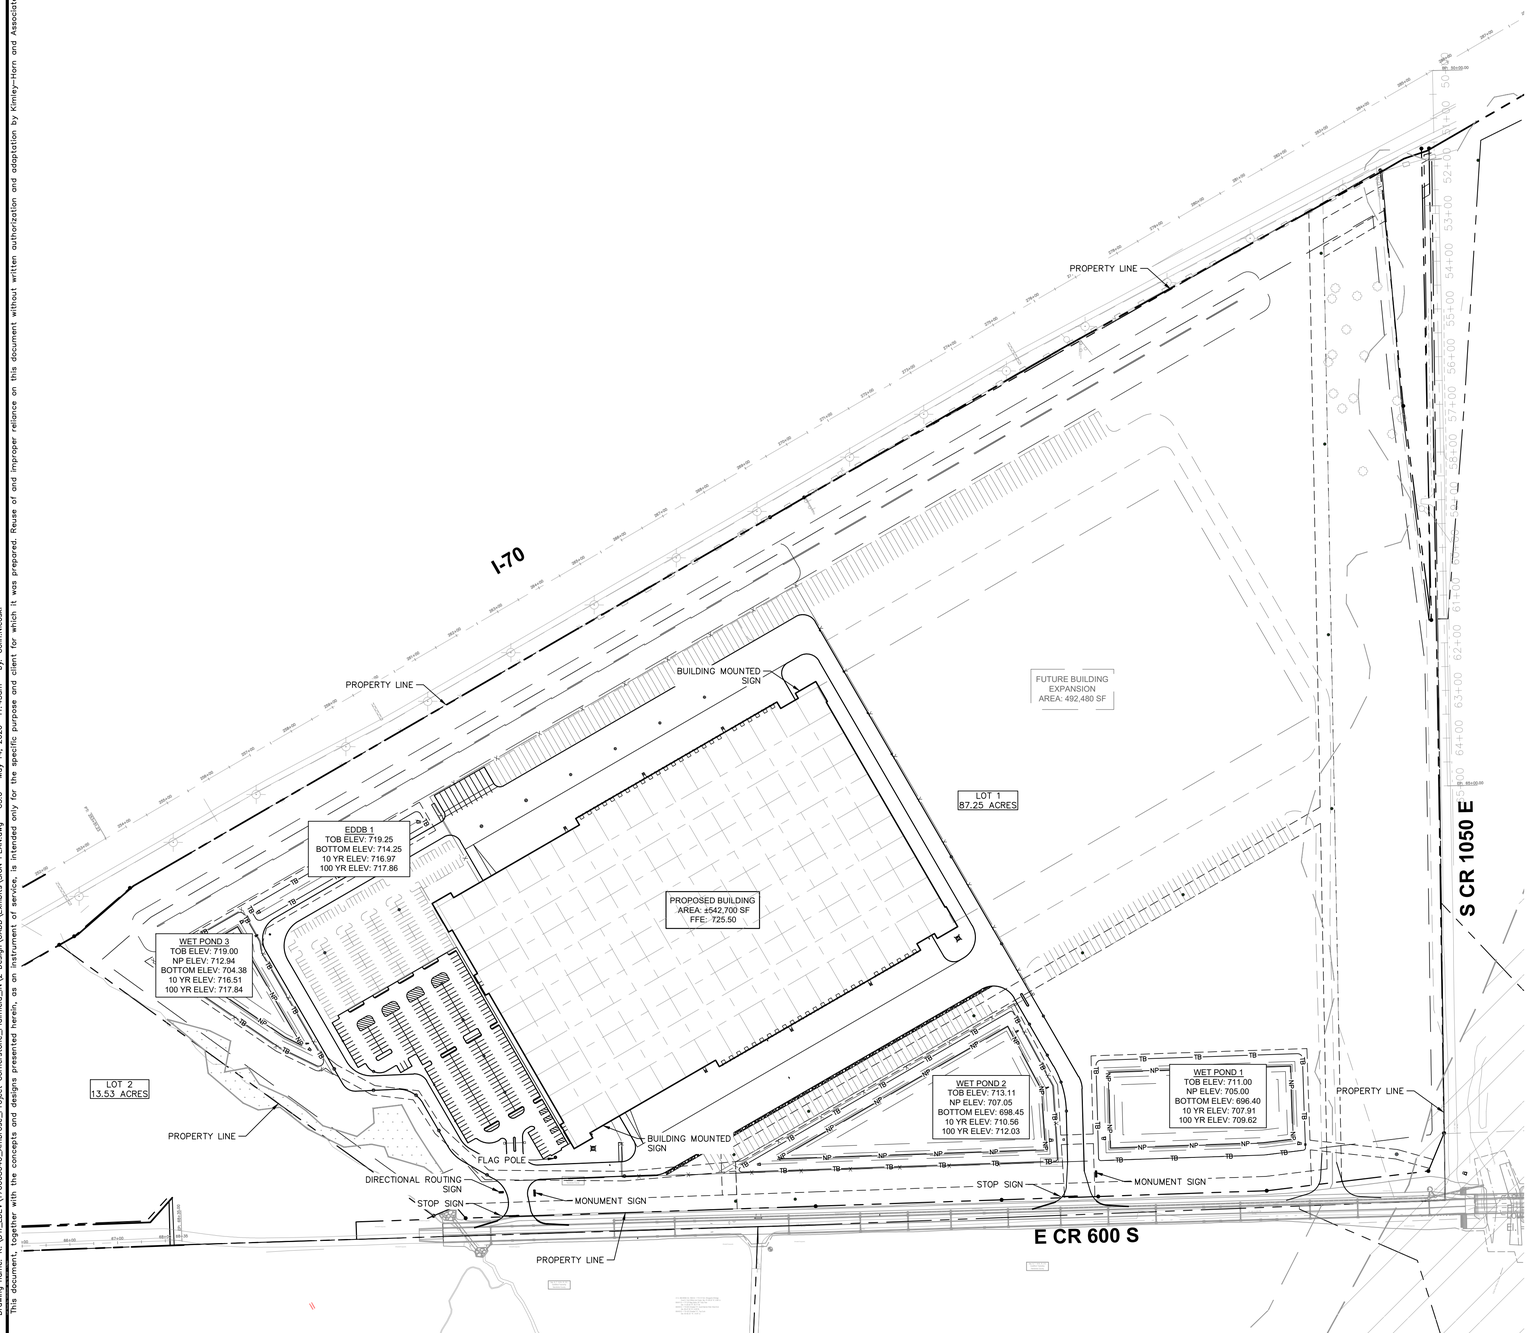

No.	REVISIONS	DATE	BY

Kimley»Horn

©2026 KIMLEY-HORN AND ASSOCIATES, INC.
300 NORTH MERIDIAN ST, SUITE 1500,
INDIANAPOLIS, IN 46204
PHONE: 317-218-9560
WWW.KIMLEY-HORN.COM

SCALE: AS NOTED
DESIGNED BY: CAN
DRAWN BY: MRC
CHECKED BY: CSM

CHAD STEVEN
REGISTERED
PROFESSIONAL ENGINEER
INDIANA
NOT APPROVED FOR CONSTRUCTION

AMBROSE

SIGN PLAN

PLAINFIELD INNOVATION PARK - BUILDING V
CR E 600 S
PLAINFIELD, IN 46241

ORIGINAL ISSUE: 04/22/2026
KHA PROJECT NO. 170008040
SHEET NUMBER

Drawing name: K:\DTI_LDEV\170008040_Ambrose_Project Cornerstone_Plainfield_IN\2 Design\CADD\Exhibits\SIGN PLAN.dwg C3.0 May 14, 2026 11:45am by: Colin.Nicoski
This document, together with the concepts and designs presented herein, as an instrument of service, is intended only for the specific purpose and client for which it was prepared. Reuse of and improper reliance on this document without written authorization and adaptation by Kimley-Horn and Associates, Inc. shall be without liability to Kimley-Horn and Associates, Inc.