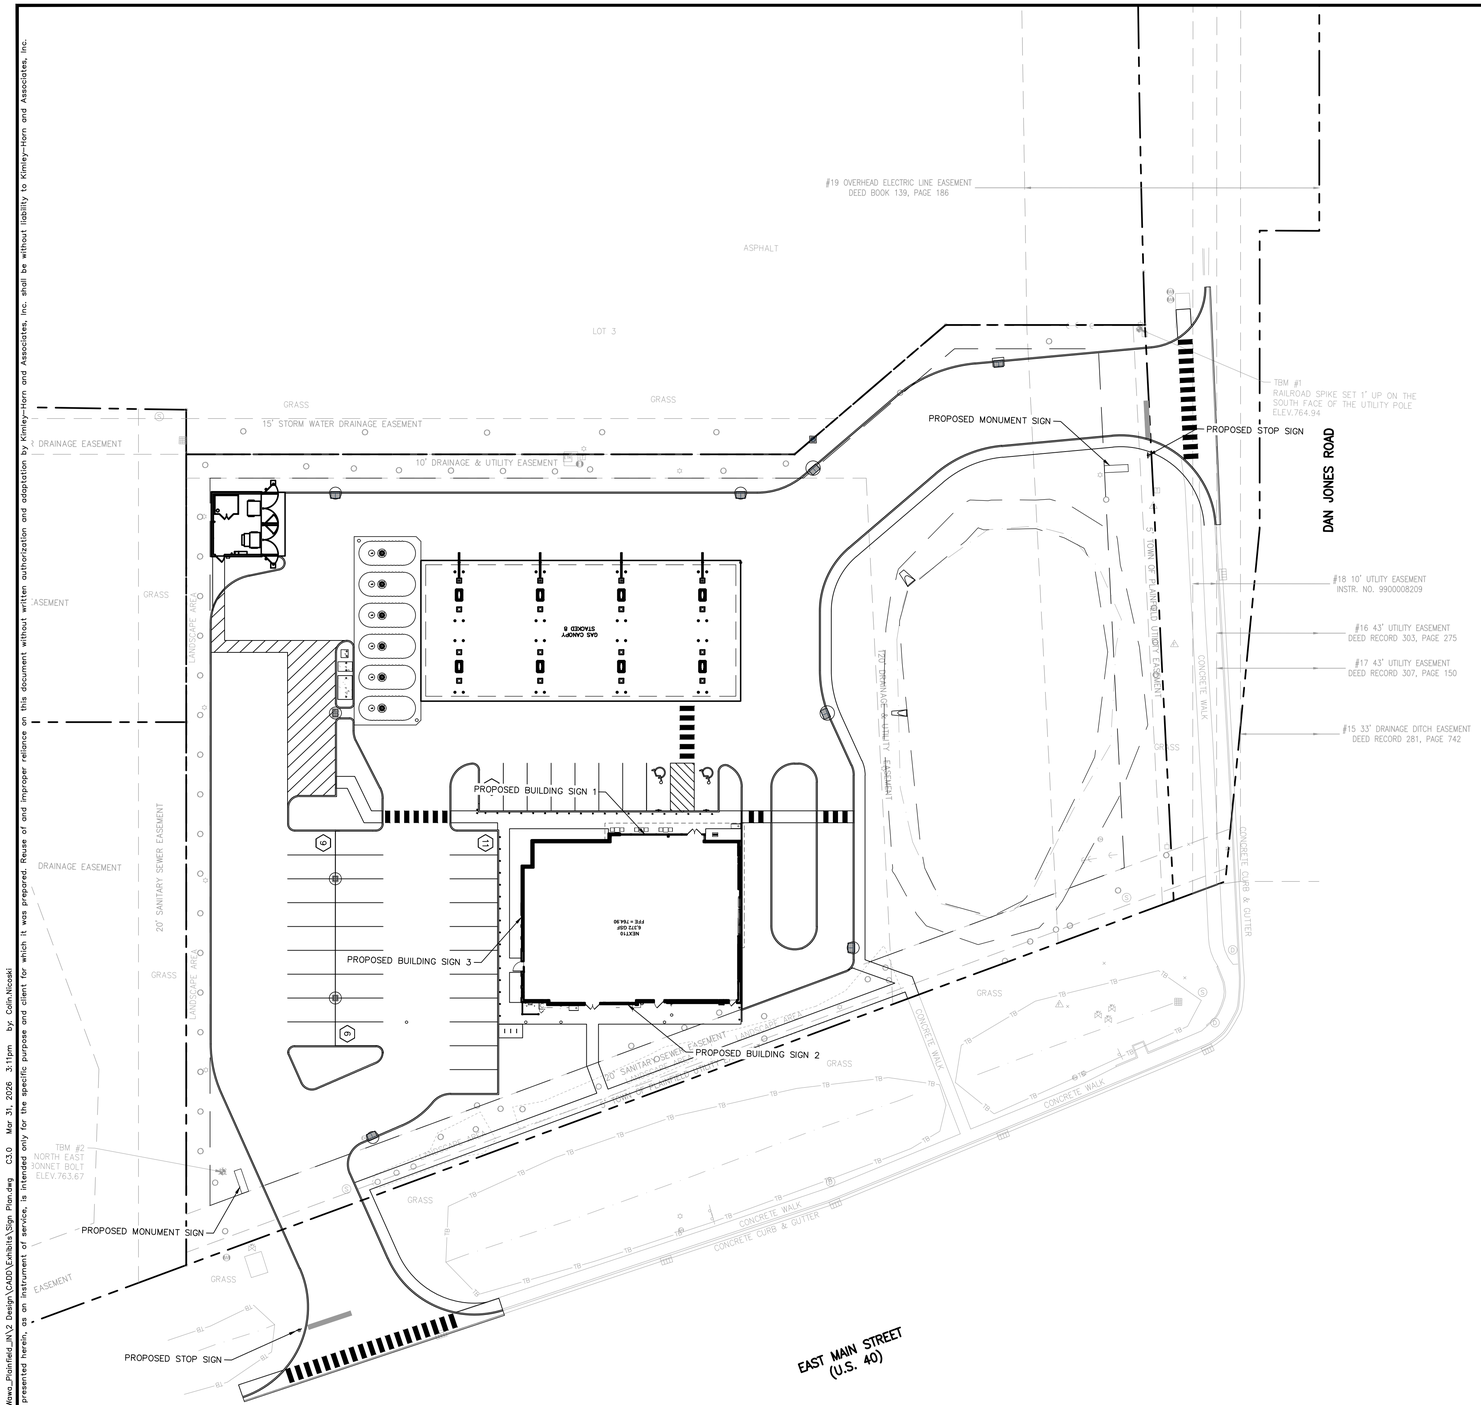

Indiana Utilities Protection Service
Call 811 before you dig

NORTH

GRAPHIC SCALE IN FEET
0 15' 30' 60'

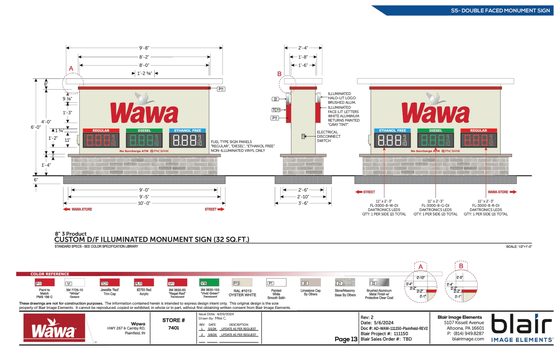

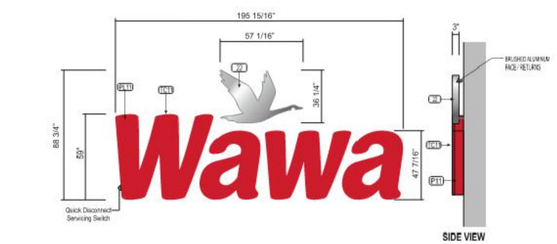

X 59" ILLUMINATED CHANNEL LETTERS w/ HALO LIT GOOSE LOGO
QTY: 1
STANDARD SPECS - SEE COLOR SPECIFICATION LIBRARY
SQ.FT. of ONE(1) GEOMETRIC SHAPE = **120.8 SQ FT**
SCALE: NTS

PROPOSED BUILDING SIGN 1

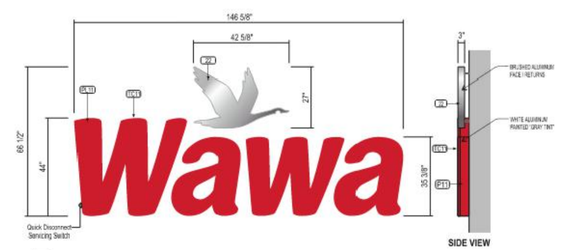

X 44" ILLUMINATED CHANNEL LETTERS w/ HALO LIT GOOSE LOGO
QTY: 1
STANDARD SPECS - SEE COLOR SPECIFICATION LIBRARY
SQ.FT. of ONE(1) GEOMETRIC SHAPE = **67.71 SQ. FT.**
SCALE: 3/8"=1'-0"

PROPOSED BUILDING SIGN 2

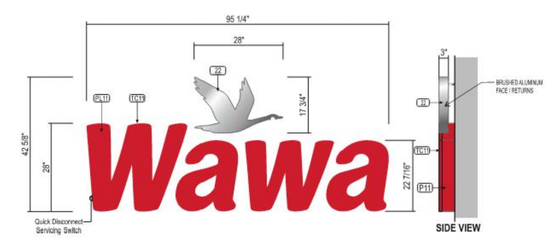

X 28" ILLUMINATED CHANNEL LETTERS w/ HALO LIT GOOSE LOGO
QTY: 1
STANDARD SPECS - SEE COLOR SPECIFICATION LIBRARY
SQ.FT. of ONE(1) GEOMETRIC SHAPE = **28.19 SQ. FT.**
SCALE: 1/2"=1'-0"

PROPOSED BUILDING SIGN 3

No.	REVISIONS	DATE	BY

Kimley»Horn
© 2026 KIMLEY-HORN AND ASSOCIATES, INC.
600 EAST 96TH STREET, SUITE 100,
INDIANAPOLIS, IN 46240
PHONE: 317-218-9560
WWW.KIMLEY-HORN.COM

SCALE: AS NOTED
DESIGNED BY: CAN
DRAWN BY: CAN
CHECKED BY: CSM

CHAD STEVEN PE REGISTERED INDIANA PROFESSIONAL ENGINEER
NOT APPROVED FOR CONSTRUCTION

TRS KENTUCKY

OVERALL SIGN PLAN

WAWA PLAINFIELD
1516 EAST MAIN STREET,
PLAINFIELD, IN 46168

ORIGINAL ISSUE: 12/26/2025
KHA PROJECT NO. 170278002
SHEET NUMBER
C3.0A

Drawing name: K:\IND_LDEV\170278002_Brookstone\wtz_Wawa_Plainfield_IN\2 Design\CADD\Exhibits\Sign Plan.dwg C3.0 Mar 31, 2026 3:11pm by: Colin.Nicosia
This document, together with the concepts and designs presented herein, as an instrument of service, is intended only for the specific purpose and client for which it was prepared. Reuse of and improper reliance on this document without written authorization and adaptation by Kimley-Horn and Associates, Inc. shall be without liability to Kimley-Horn and Associates, Inc.