CODE COMPLIANCE GENERAL NOTES

All building construction work, mechanical and electrical installations, and equipment connections required as part of this project shall comply with the State building Rules and Regulations, local Ordinances and any other statutory provisions pertaining to this class type of work, any such rules and regulations shall be considered as part of the Specifications and Drawings.

All drywall shall be taped, sanded and ready for finish.

Interior wall finishes shall be in accordance with MBC Smoke Density shall be no greater than 450 when tested, in accordance with MBC. Standards.

Exit doors shall have no inside key lock in accordance with MBC Standards.

All dimensions must be verified in the field.

Each Sub-Contractor shall do his own cutting and patching as required for his portion of the work.

Handicapped toilet rooms to be provided. Provide grab-bars as per ADA. requirements and 5'-0" diameter clearance in each specified toilet room.

Painting – All surfaces shall be prepared for new paint or for repainting.
- Rest Rooms shall be painted with first a primer and top coated with alkyd-semi, gloss enamel.
- Drywall First coat primer, and top coated with Latex Egg Shell enamel.
- Wood First coat primer, top coated with Latex trim.
- Metal First coat zinc chromate primer, top coated with Metalastic enamel, or enamel.

NEW WALL CONSTRUCTION TYPES

SCALE: NTS

NOTE: MASONRY NON-REINFORCED CELLS SHALL HAVE FOAM INSULATION

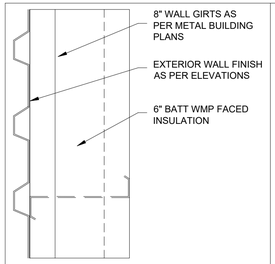

WALL TYPE "A"

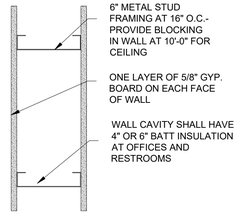

WALL TYPE "B"
1 HOUR RATED
FLOOR TO CEILING

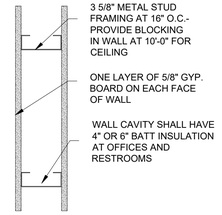

WALL TYPE "C"
METAL STUD FRAMING REQUIRED

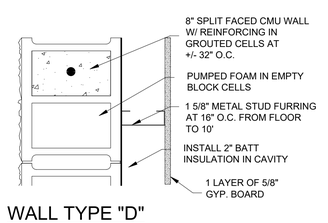

WALL TYPE "D"

WALL TYPE "D1" - MASONRY ONLY

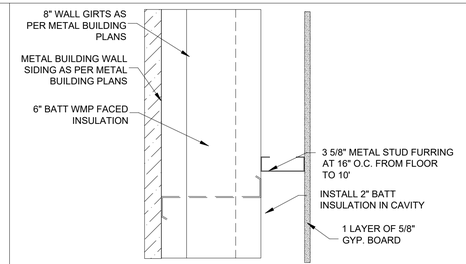

WALL TYPE "E"

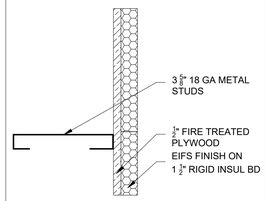

WALL TYPE "F"

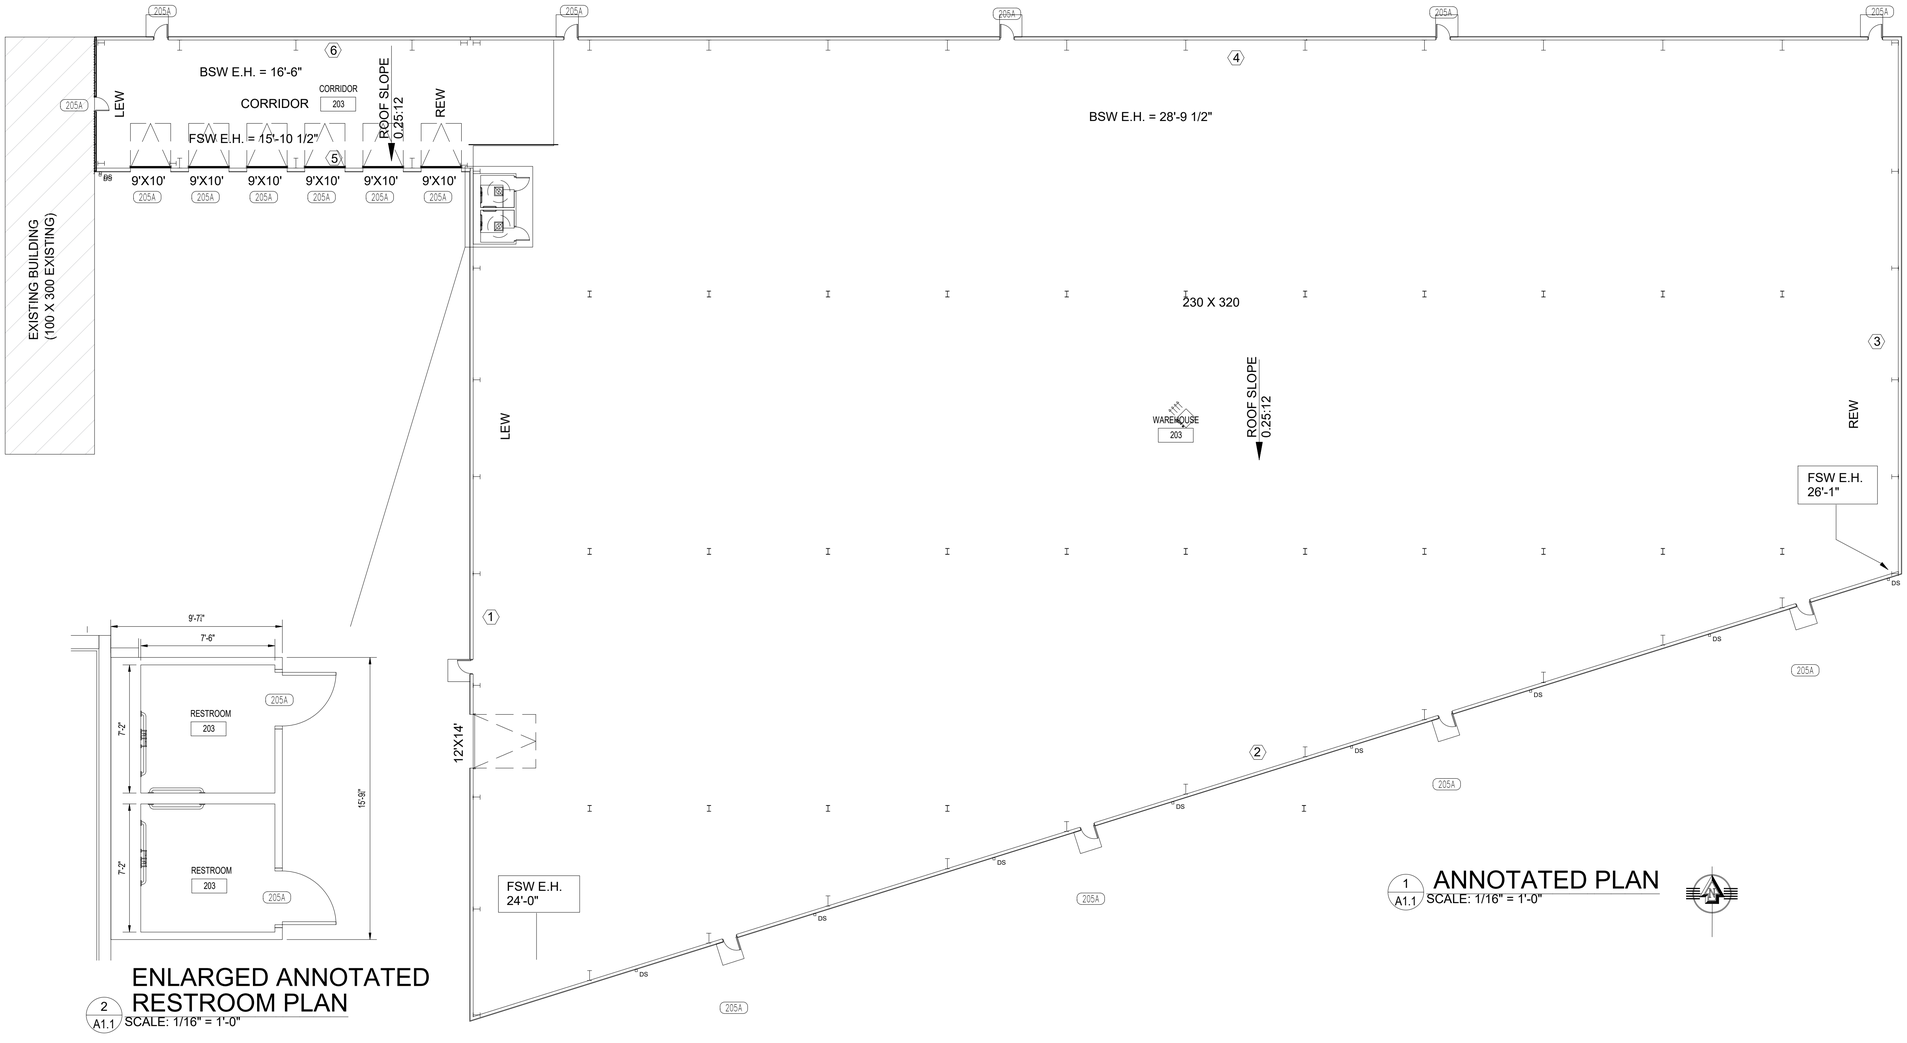

1 A1.1 ANNOTATED PLAN
SCALE: 1/16" = 1'-0"

2 A1.1 ENLARGED ANNOTATED RESTROOM PLAN
SCALE: 1/16" = 1'-0"

InSite Engineering
16308 Ketton Drive
Noblesville, IN
46060
P: (317) 691-5294

ATTN: JOEL FRITZ
317-782-8300

INTEGRITY ROTATIONAL MOLDING
NEW BUILDING
HENDRICKS COUNTY
701 N CARR ROAD
PLAINFIELD, INDIANA 46168

Date: 03/19/26

REVISIONS

No.	Date	Description
1	06-10-26	CITY COMMENT

SHEET TITLE:
ANNOTATED FLOOR PLANS AND WALL TYPES

SHEET NUMBER:
A1.1

Project No.