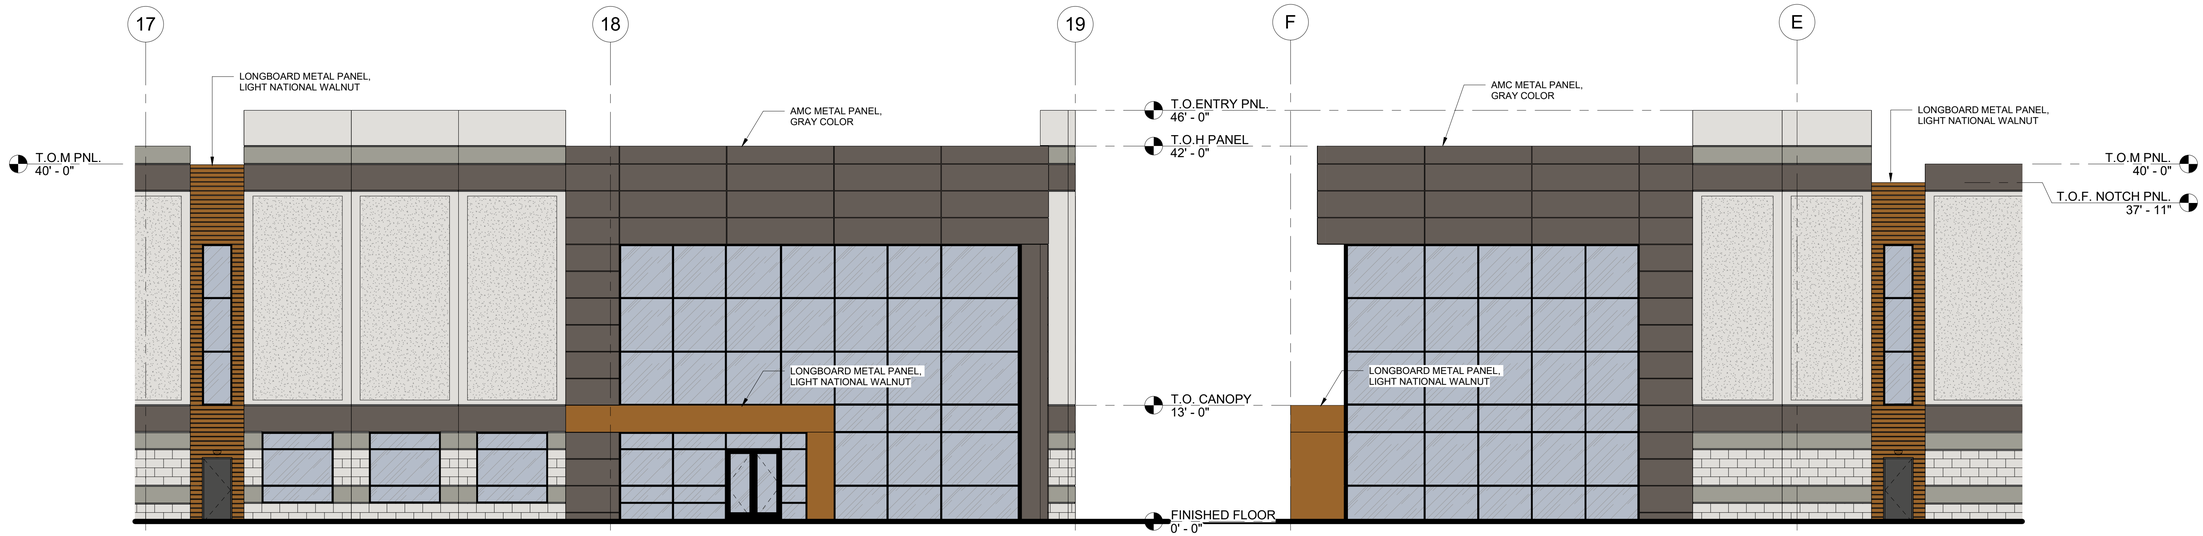

1 A201 ENLARGED NORTHEAST CORNER
1/8" = 1'-0"

2 A201 ENLARGED NORTHEAST CORNER
1/8" = 1'-0"

MATERIAL & PAINT COLOR SCHEDULE				
EL. INDICATOR	NOTES:	PAINT MANUF.	COLOR NAME	FORMLINER EX.
	PAINTED PRECAST CONCRETE FIELD COLOR	SHERWIN WILLIAMS	SNOWFALL	NA
	PAINTED PRECAST CONCRETE ACCENT COLOR	SHERWIN WILLIAMS	MINDFUL GRAY	NA
	PAINTED PRECAST CONCRETE ACCENT COLOR	SHERWIN WILLIAMS	GAUNTLET GRAY	NA
	PAINTED PRECAST CONCRETE FIELD COLOR	SHERWIN WILLIAMS	MATCH TO LONGBOARD WOOD COLOR	NA
	PAINTED PRECAST CONCRETE PANEL W/ SPLIT FACE STONE FORMLINER	SHERWIN WILLIAMS	SNOWFALL	
	PAINTED PRECAST CONCRETE PANEL W/ SPILT SLATE OR SANDBLAST FORMLINER	SHERWIN WILLIAMS	SNOWFALL	
			SNOWFALL	

ATA BEILHARZ ARCHITECTS
1063 Central Avenue Cincinnati Ohio, 45202
p: 513-241-4422 f: 513-241-5580 www.ATA-B.com

PLAINFIELD INNOVATION PARK BUILDING II

PLAINFIELD INDIANA

CERTIFICATION:

PRELIMINARY SET NOT FOR CONSTRUCTION

REVISIONS

#	DATE	DESCRIPTION

PROJECT #: 24033
DRAWN: Author **CHECKED:** Checker

ENLARGED ELEVATIONS & RENDERING

A201

MATERIAL & PAINT COLOR SCHEDULE				
EL. INDICATOR	NOTES:	PAINT MANUF.	COLOR NAME	FORMLINER EX.
	PAINTED PRECAST CONCRETE FIELD COLOR	SHERWIN WILLIAMS	SNOWFALL	NA
	PAINTED PRECAST CONCRETE ACCENT COLOR	SHERWIN WILLIAMS	MINDFUL GRAY	NA
	PAINTED PRECAST CONCRETE ACCENT COLOR	SHERWIN WILLIAMS	GAUNTLET GRAY	NA
	PAINTED PRECAST CONCRETE FIELD COLOR	SHERWIN WILLIAMS	MATCH TO LONGBOARD WOOD COLOR	NA
	PAINTED PRECAST CONCRETE PANEL W/ SPLIT FACE STONE FORMLINER	SHERWIN WILLIAMS	SNOWFALL	
	PAINTED PRECAST CONCRETE PANEL W/ SPILT SLATE OR SANDBLAST FORMLINER:	SHERWIN WILLIAMS	SNOWFALL	
			SNOWFALL	

FACADE POINT VALUE (FPV)							
	TOTAL FACADE AREA (TFA):	MATERIAL:	FACADE AREA (FA):	PERCENT (%)	LARGE INDUSTRIAL		
					TYPE	FP	
NORTH FACADE (SIDE ELEVATION)	11,632 SF	PAINTED PRECAST CONCRETE PANEL:	3,622 SF	31.1%	A	62.2	
		PAINTED PRECAST CONCRETE PANEL W/ SPLIT FACE STONE FORMLINER:	1,416 SF	12.2%	P	97.6	
		PAINTED PRECAST CONCRETE PANEL W/ SPILT SLATE OR SANDBLAST FORMLINER:	4,126 SF	35.5%	P	284	
		WINDOWS/STOREFRONT:	1,328 SF	11.4%	P	91.2	
		ALUMINUM COMPOSITE MATERIAL (ACM & LONGBOARD (WOOD GRAIN)):	1,228 SF	10.6%	P	84.8	
		FACADE POINT VALUE = SUM OF FACADE POINTS (FP)				535	
		RESULT, BASED ON TABLE 4.21.D.2				PASS	
WEST FACADE (DOCK ELEVATION)	33,896 SF	PAINTED PRECAST CONCRETE PANEL:	18,119 SF	53.4%	A	106.8	
		PAINTED PRECAST CONCRETE PANEL W/ SPLIT FACE STONE FORMLINER:	264 SF	0.7%	P	5.6	
		PAINTED PRECAST CONCRETE PANEL W/ SPILT SLATE OR SANDBLAST FORMLINER:	14,215 SF	41.9%	P	335.2	
		WINDOWS/STOREFRONT:	1,132 SF	3.3%	P	26.4	
		ALUMINUM COMPOSITE MATERIAL (ACM & LONGBOARD (WOOD GRAIN)):	166 SF	0.4%	P	3.2	
		FACADE POINT VALUE = SUM OF FACADE POINTS (FP)				477.2	
		RESULT, BASED ON TABLE 4.21.D.2				PASS	
SOUTH FACADE (SIDE ELEVATION)	9,232 SF	PAINTED PRECAST CONCRETE PANEL:	2,708 SF	29.3%	A	58.6	
		PAINTED PRECAST CONCRETE PANEL W/ SPLIT FACE STONE FORMLINER:	964 SF	10.4%	P	83.2	
		PAINTED PRECAST CONCRETE PANEL W/ SPILT SLATE OR SANDBLAST FORMLINER:	2,984 SF	32.3%	P	258.4	
		WINDOWS/STOREFRONT:	1,348 SF	14.6%	P	116.8	
		ALUMINUM COMPOSITE MATERIAL (ACM & LONGBOARD (WOOD GRAIN)):	1,228 SF	13.3%	P	106.4	
		FACADE POINT VALUE = SUM OF FACADE POINTS (FP)				623.4	
		RESULT, BASED ON TABLE 4.21.D.2				PASS	
EAST FACADE (FRONT ELEVATION)	36,687 SF	PAINTED PRECAST CONCRETE PANEL:	12,497 SF	31.4%	A	62.8	
		PAINTED PRECAST CONCRETE PANEL W/ SPLIT FACE STONE FORMLINER:	3,913 SF	10.6%	P	84.8	
		PAINTED PRECAST CONCRETE PANEL W/ SPILT SLATE OR SANDBLAST FORMLINER:	12,901 SF	35.1%	P	280.8	
		WINDOWS/STOREFRONT:	5,578 SF	15.2%	P	121.6	
		ALUMINUM COMPOSITE MATERIAL (ACM & LONGBOARD (WOOD GRAIN)):	4,798 SF	13.0%	P	104.0	
		FACADE POINT VALUE = SUM OF FACADE POINTS (FP)				654.0	
		RESULT, BASED ON TABLE 4.21.D.2				PASS	

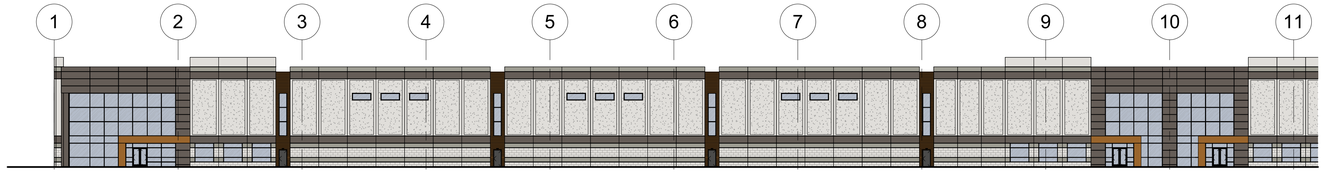

1A A202 EAST ELEVATION - PARTIAL
1" = 30'-0"

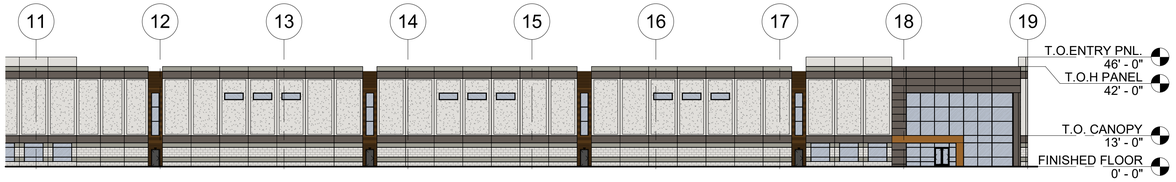

1B A202 EAST ELEVATION - PARTIAL
1" = 30'-0"

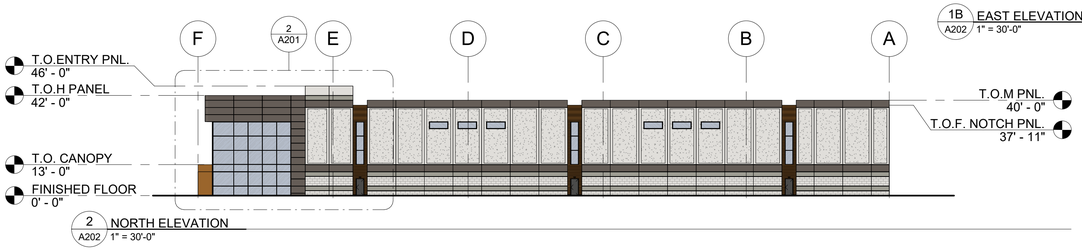

2 A201
2 A202 NORTH ELEVATION
1" = 30'-0"

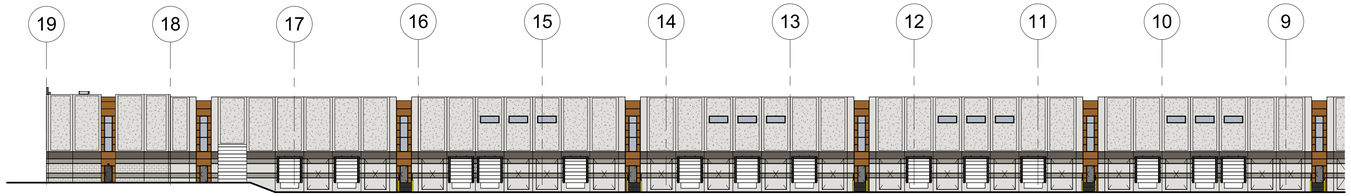

3A A202 WEST ELEVATION - PARTIAL
1" = 30'-0"

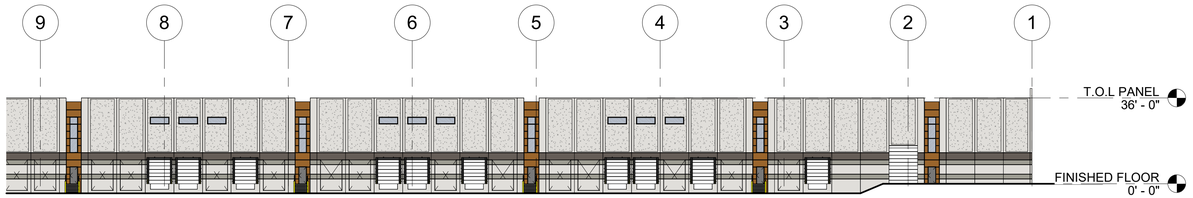

3B A202 WEST ELEVATION - PARTIAL
1" = 30'-0"

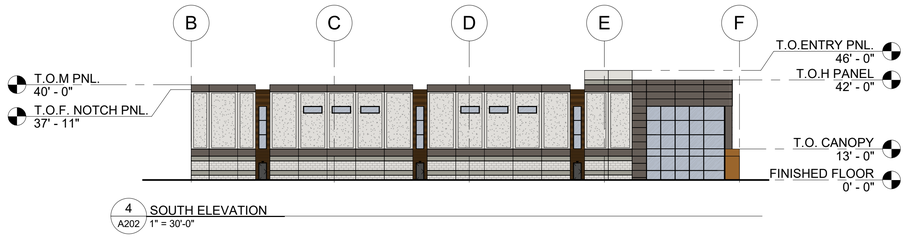

4 A202 SOUTH ELEVATION
1" = 30'-0"

ATA BEILHARZ ARCHITECTS
1063 Central Avenue Cincinnati Ohio, 45202
p: 513-241-4422 f: 513-241-5580 www.ATA-B.com

PLAINFIELD INNOVATION PARK BUILDING II

PLAINFIELD INDIANA

CERTIFICATION:

PRELIMINARY SET NOT FOR CONSTRUCTION

REVISIONS

#	DATE	DESCRIPTION

PROJECT #: 24033
DRAWN: Author **CHECKED:** Checker

BUILDING ELEVATIONS

A202

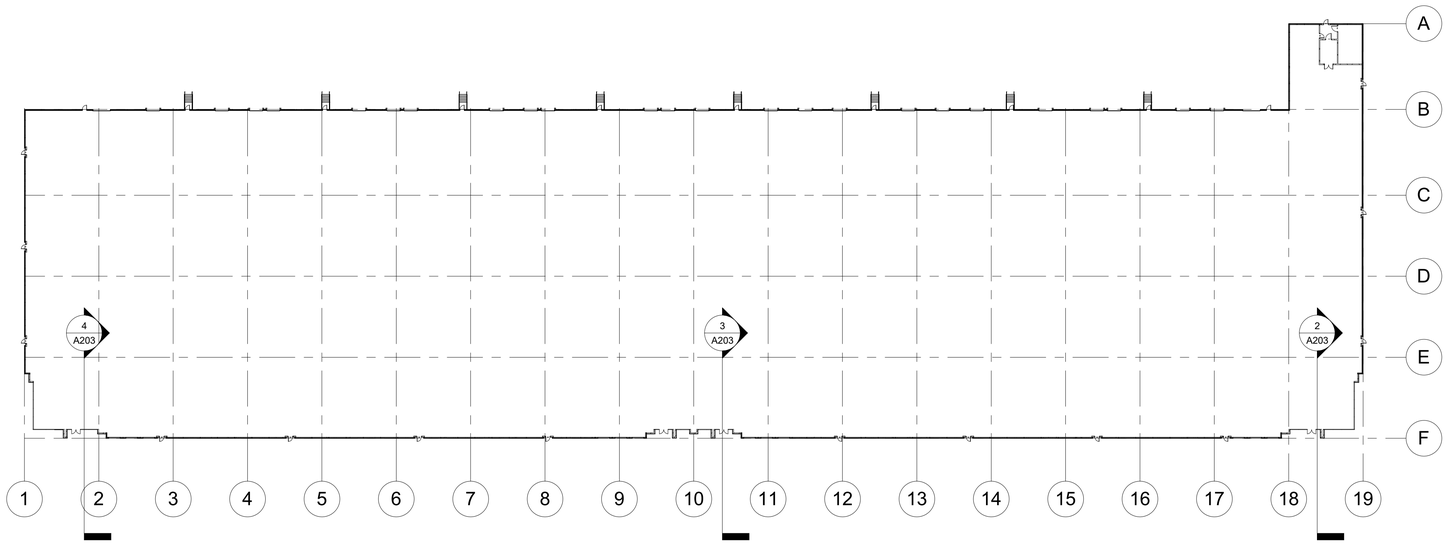

1 A203 SITE LINES PLAN
1" = 50'-0"

NORTH

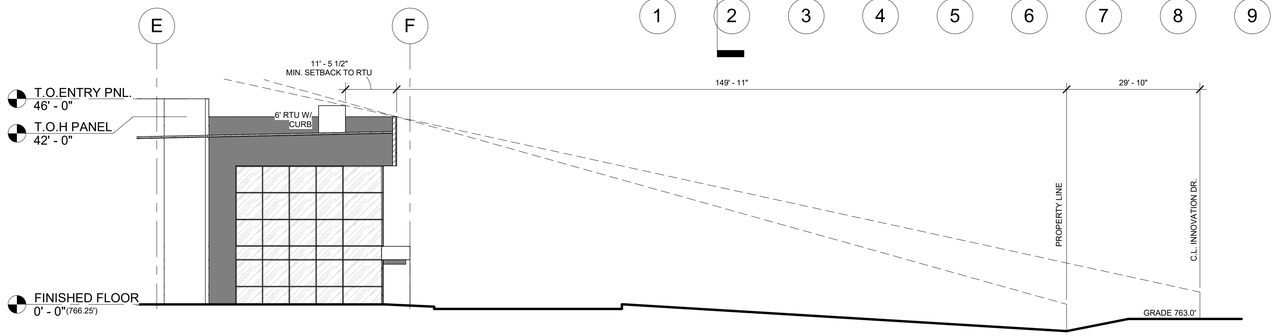

2 A203 NORTHEAST CORNER OF BUILDING
1/16" = 1'-0"

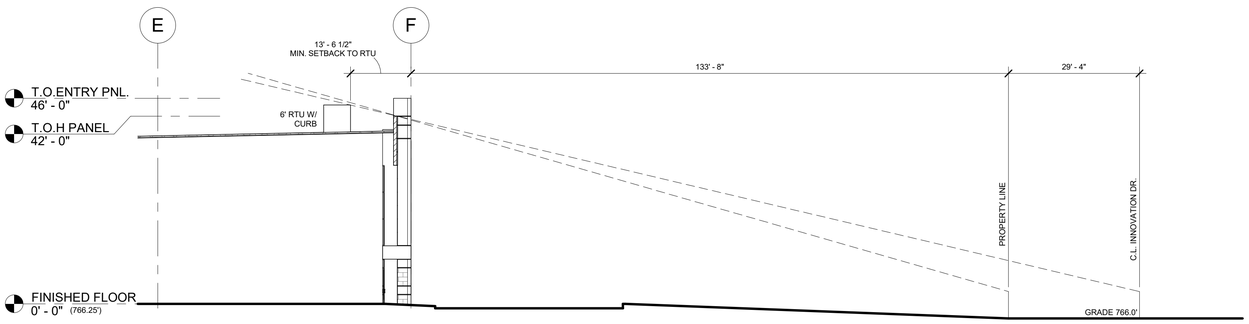

3 A203 EAST CENTER OF BUILDING
1/16" = 1'-0"

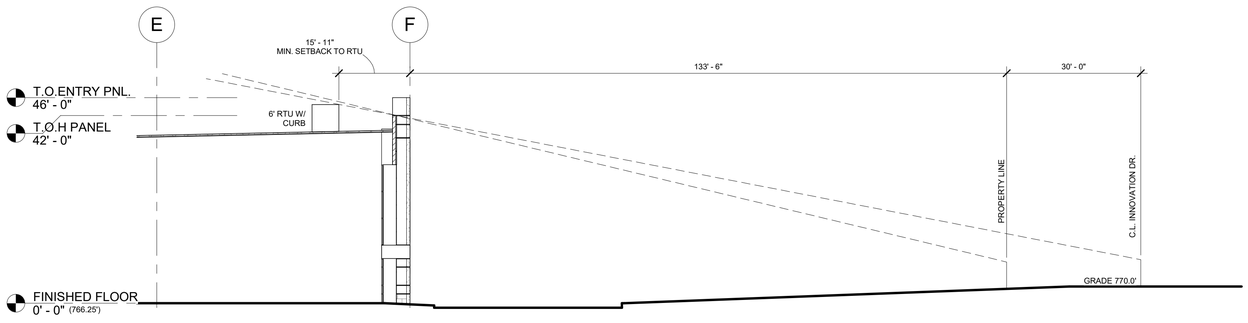

4 A203 SOUTHEAST CORNER OF BUILDING
1/16" = 1'-0"

ATA BEILHARZ ARCHITECTS
1063 Central Avenue Cincinnati Ohio, 45202
p: 513-241-4422 f: 513-241-5080 www.ATA-B.com

PLAINFIELD INNOVATION PARK BUILDING II

PLAINFIELD INDIANA

CERTIFICATION:

PRELIMINARY SET NOT FOR CONSTRUCTION

REVISIONS

#	DATE	DESCRIPTION

PROJECT #: 24033
DRAWN: Author **CHECKED:** Checker

BUILDING SITE LINES

A203