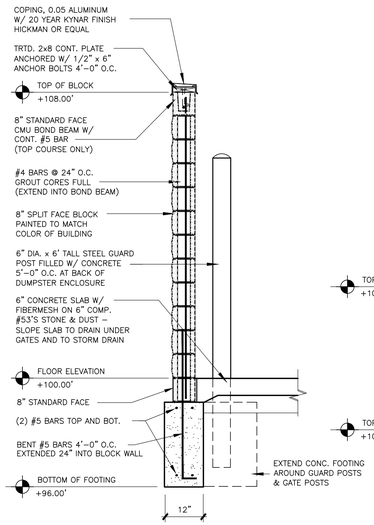

WALL SECTION 'A'

SCALE: 1/2" = 1'-0"

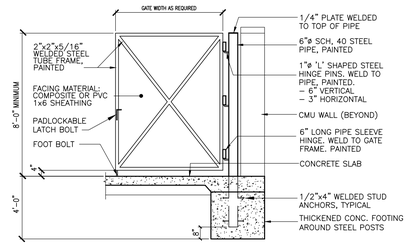

GATE ELEVATION

SCALE: 1/4" = 1'-0"

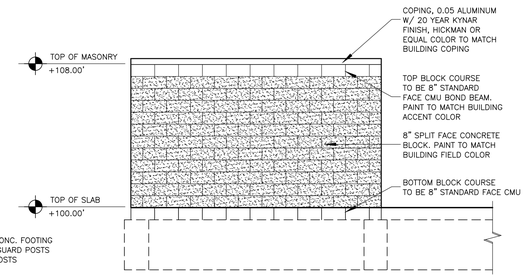

END ELEVATION

SCALE: 1/4" = 1'-0"

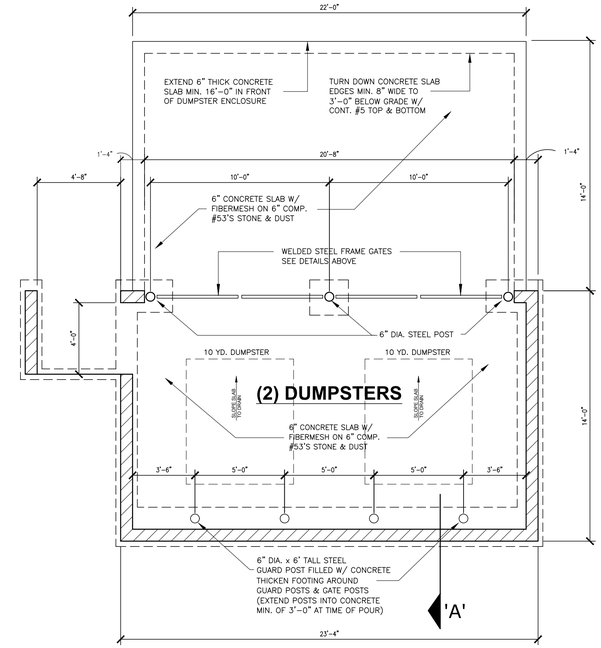

FOUNDATION / SLAB PLAN

1 C802

SCALE: 1/4" = 1'-0"

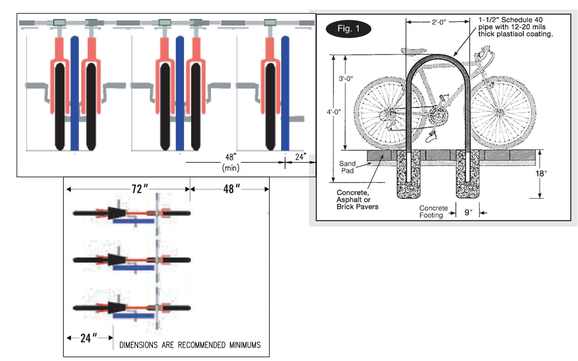

TYPICAL BIKE RACK DETAIL

2 C802

NTS

Innovative ENGINEERING & CONSULTING
3961 Perry Boulevard
Ph. 317-769-2916
Whitestown, IN 46075
www.innovativeweb.com

REVISIONS:

PREPARED FOR:
Andy Mohr Automotive
8941 East Highway 36
Avon, IN 46123
317-713-8181

AMAG Commercial Truck Sales
Building Addition
Plainfield, Indiana

General Site Details

PRELIMINARY PENDING AGENCY APPROVAL

DATE:

DATE: 11/21/23	DRAWN BY: kwk
ISSUED:	CHECKED BY:

JOB NUMBER: 23116

SHEET # C802

File Path\Name: I:\Jobs\2023\23116 – AMAG Commercial Truck Sales\Dwgs\C801.dwg – Date: Nov 27,2023 – 3:30pm