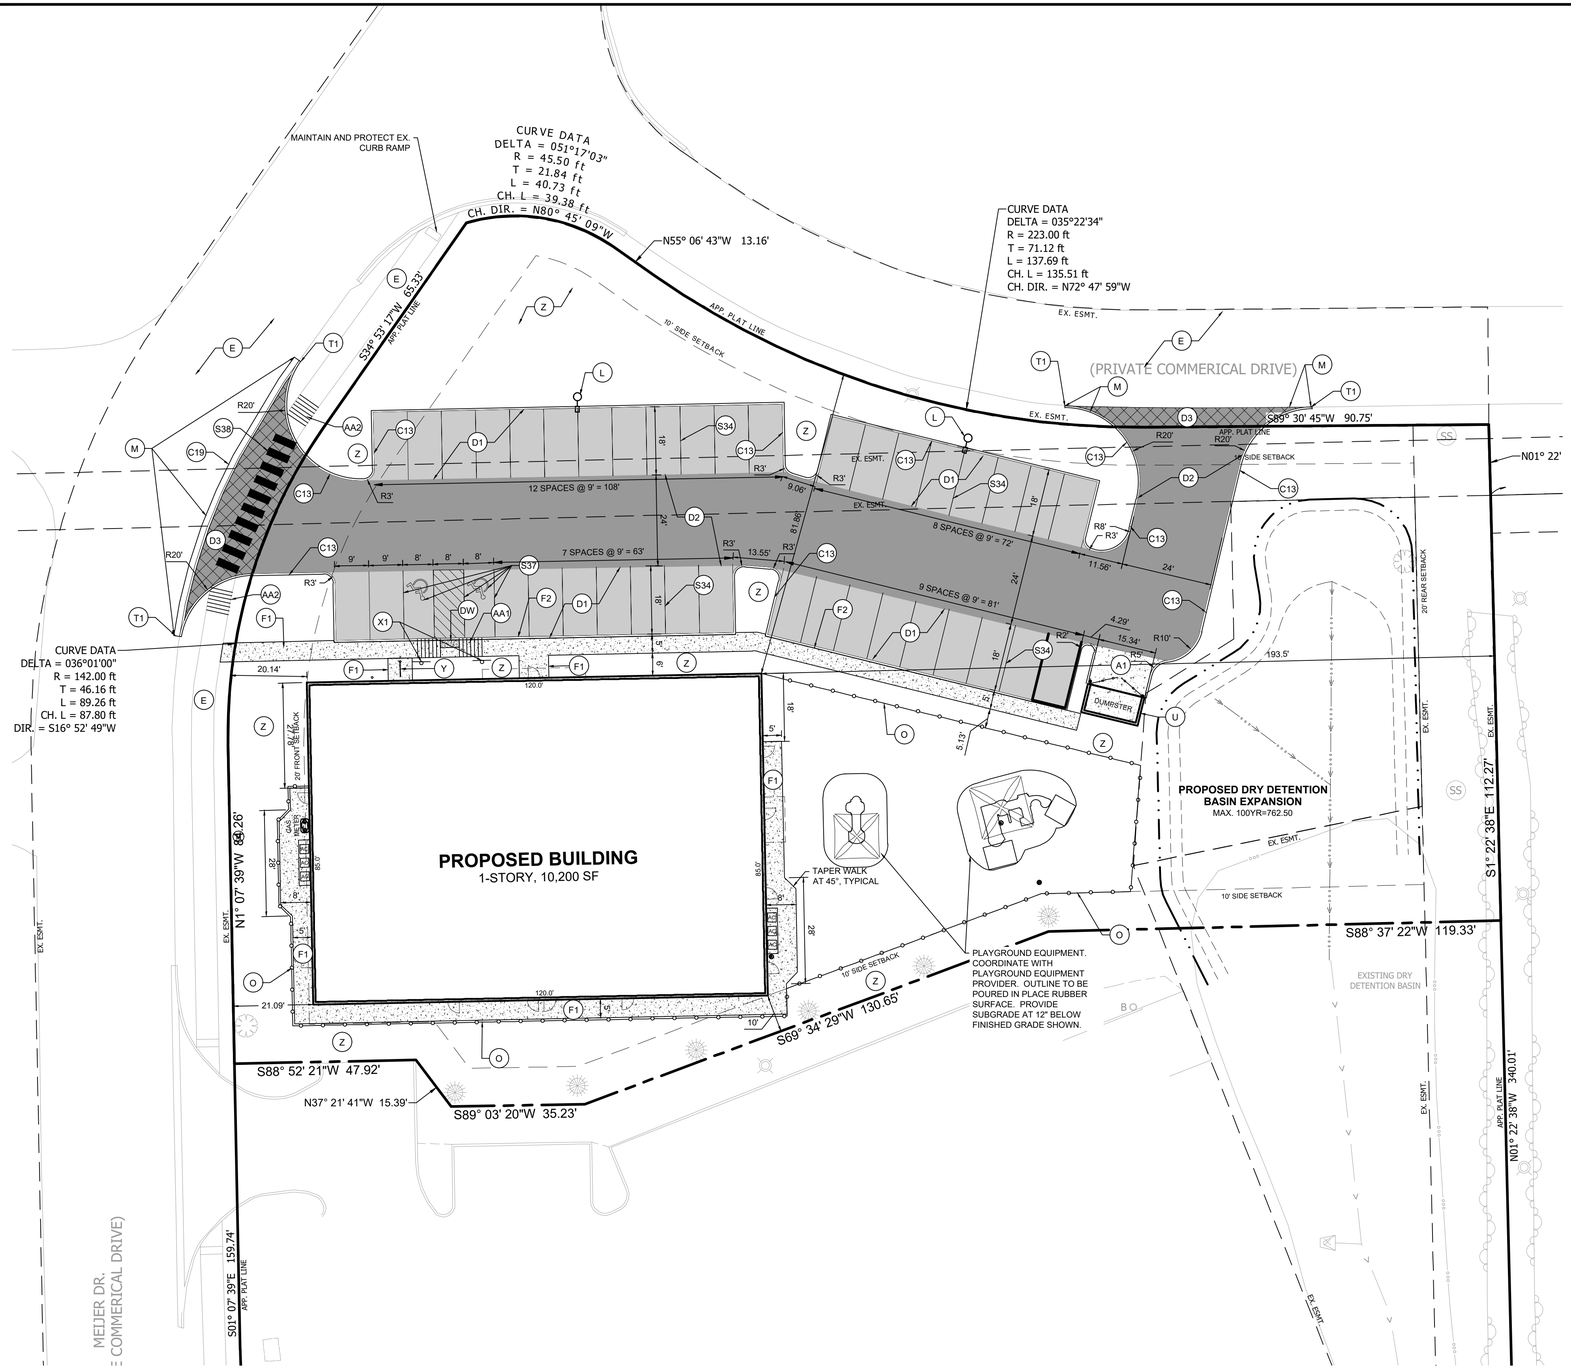

N

0 20' 40'

SCALE: 1" = 20'

KEY NOTES: (XX)

A1	CONCRETE PAVEMENT	
C13	CONCRETE 6 INCH "STRAIGHT" CURB	
C19	DEPRESSED CURB AND GUTTER	
D1	LIGHT DUTY ASPHALT PAVEMENT	
D2	HEAVY DUTY ASPHALT PAVEMENT	
D3	PUBLIC RIGHT-OF-WAY GOVERNING MUNICIPALITY ASPHALT PAVEMENT	
DW	DETECTABLE WARNING SURFACE	
E	EXISTING CURB / PAVEMENT / SIDEWALK TO REMAIN	
F1	CONCRETE SIDEWALK	
F2	CONCRETE INTEGRAL / MONOLITHIC CURB AND WALK	
L	EXTERIOR LIGHTS. VERIFY FINAL LOCATION WITH PHOTOMETRIC PLAN.	
M	MATCH INTO EXISTING	
O	FENCE LOCATION ALONG WALK AND AROUND PLAYGROUND. 48" CHAINLINK, BLACK, VINYL COATED. (COORDINATE WITH OWNER ON FINAL LOCATION).	
S34	4 INCH SOLID WHITE PAVEMENT STRIPING (TYP.)	
S37	ADA BLUE PAVEMENT STRIPING AND MARKINGS	
S38	WHITE PAVEMENT CROSSWALK TRANSVERSE MARKING	
T1	CURB TAPER	
U	DUMPSTER ENCLOSURE (SEE ARCHITECTURAL PLANS)	
X1	HANDICAP PARKING SIGN	
Y	BICYCLE PARKING	
Z	LANDSCAPE AREA	
AA1	CURB RAMP, TYPE K	
AA2	SIDEWALK TRANSITION PER TOWN OF PLAINFIELD COMMERCIAL DRIVE AND INDOT DETAILS.	

FRITZ
ENGINEERING SERVICES
14020 MISSISSINEWA DRIVE
CARMEL, INDIANA 46033
P: 317.324.8695 F: 317.324.8717
www.Fritz-Eng.com

ASHTON L. FRITZ
PRELIMINARY
NOT FOR CONSTRUCTION
STATE OF INDIANA
PROFESSIONAL ENGINEER

REVISIONS AND ISSUES	DATE	BY

GENERAL NOTES / LEGEND:

PROJECT:

KID CITY PLAINFIELD

PROJECT LOCATION:
147 MEIJER DR.
TOWN OF PLAINFIELD, INDIANA 46168
HENDRICKS COUNTY

SECTION, TOWNSHIP, RANGE:
SE ¼, S26, T15N, R1E

CLIENT:
metaCRE
841 E. 64TH ST. STE. 201
INDIANAPOLIS, INDIANA 46220

PLAN DATE: 1/4/2024

DESIGN:	CHECK:	DRAWN:
AF	AF	KG

PROJECT NO. 2310004

SHEET NAME
SITE PLAN

SHEET NO.
C201

© 2024 FRITZ ENGINEERING SERVICES, LLC

PRINTED BY: Ashton Fritz
DATE: 1/4/2024 9:19 AM
PLOT SCALE: 1:1 ARCH FULL BLEED D (24.00 X 36.00 INCHES, 1:1
FILE NAME: P:\2023\2310004_PLAINFIELD DAYCARE\03 CIVIL PLANS\C201 DWG LAYOUT: C201 - SITE PLAN