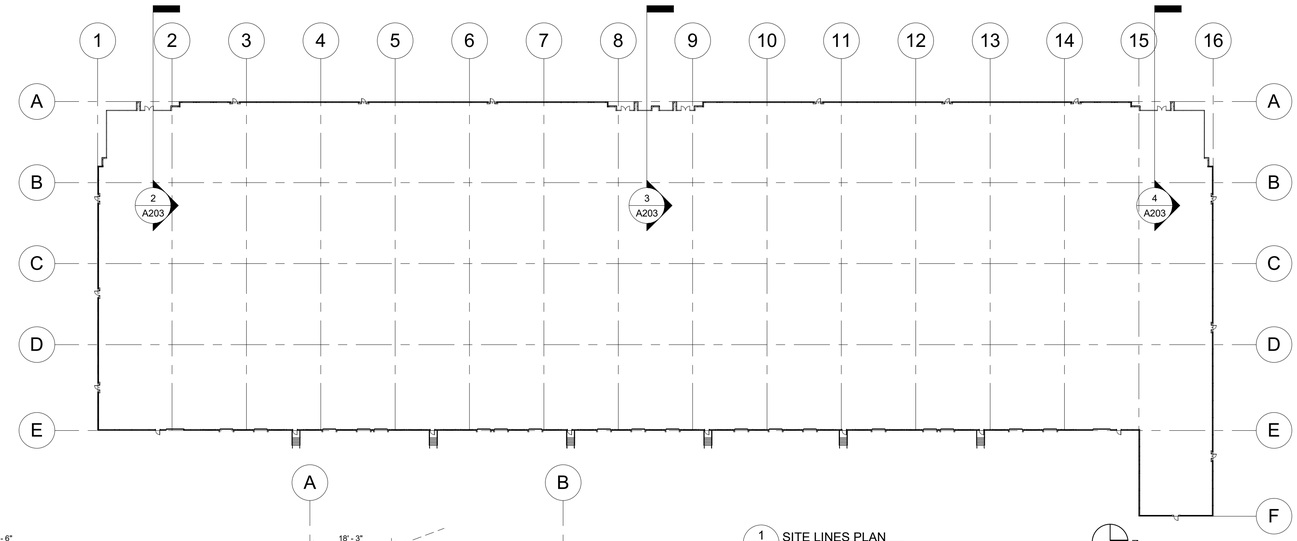

1 A203 SITE LINES PLAN
1" = 50'-0"

PLAN NORTH

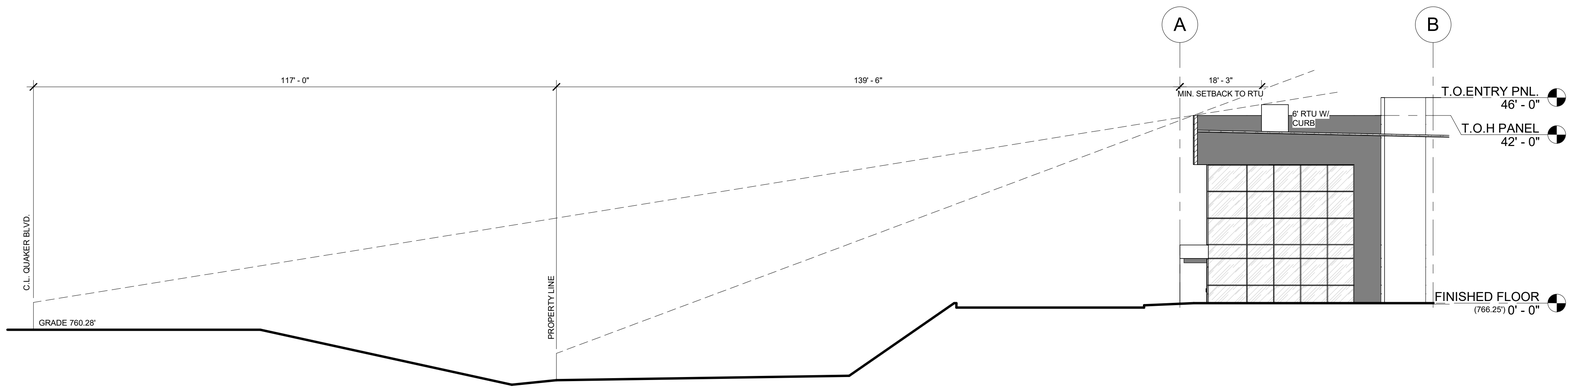

4 A203 NORTHWEST CORNER OF BUILDING
1/16" = 1'-0"

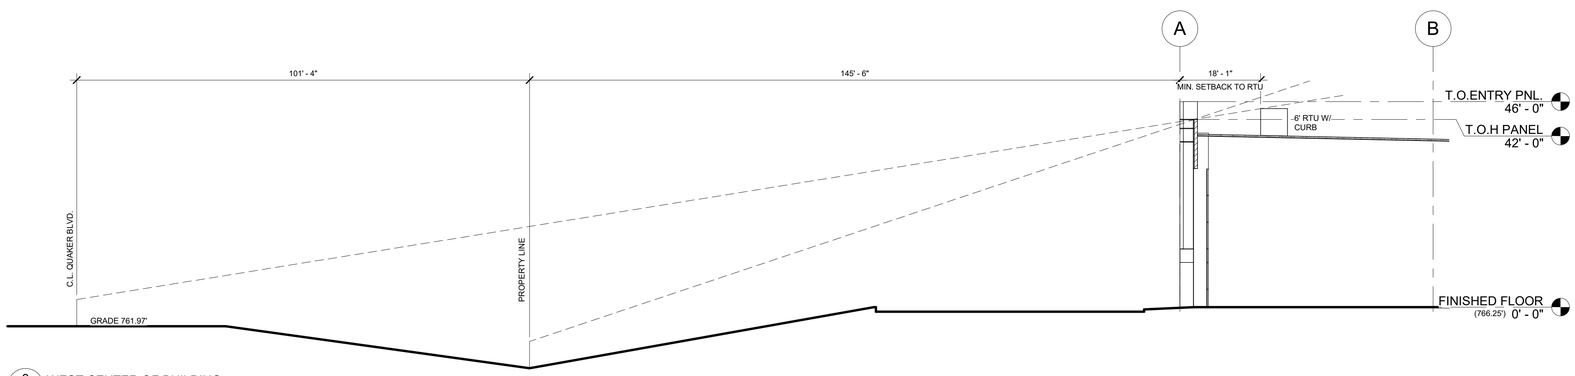

3 A203 WEST CENTER OF BUILDING
1/16" = 1'-0"

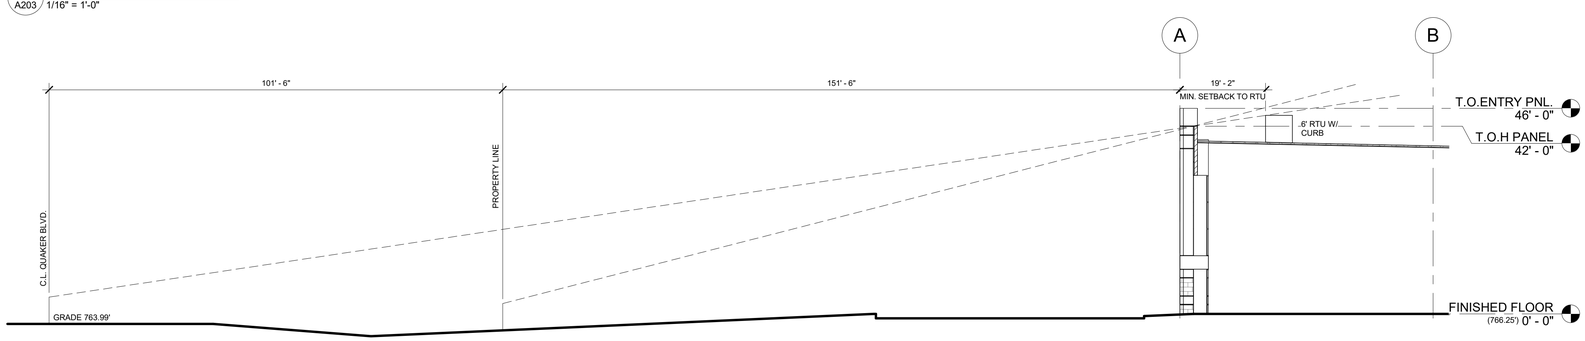

2 A203 SOUTHWEST CORNER OF BUILDING
1/16" = 1'-0"

ATA BEILHARZ ARCHITECTS
1063 Central Avenue Cincinnati Ohio, 45202
p: 513-241-4022 f: 513-241-5060 www.ATA-B.com

PLAINFIELD INNOVATION PARK BUILDING I

PLAINFIELD IND/ANA

CERTIFICATION:

PRELIMINARY SET NOT FOR CONSTRUCTION

REVISIONS

#	DATE	DESCRIPTION

PROJECT #: 23001
DRAWN: Author **CHECKED:** Checker

BUILDING SITE LINES

A203