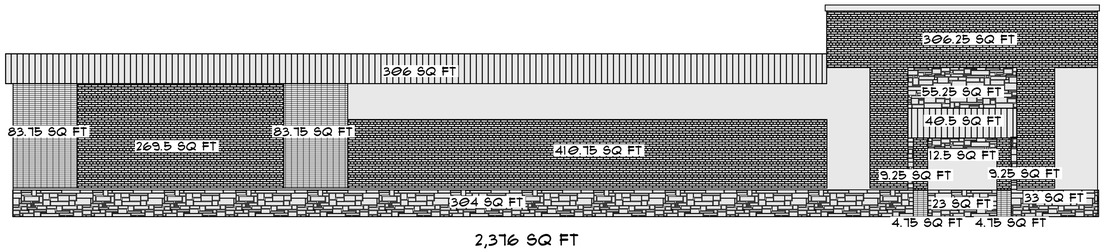

2,376 SQ FT

A EAST ELEV

SCALE: 1/8" = 1'-0"

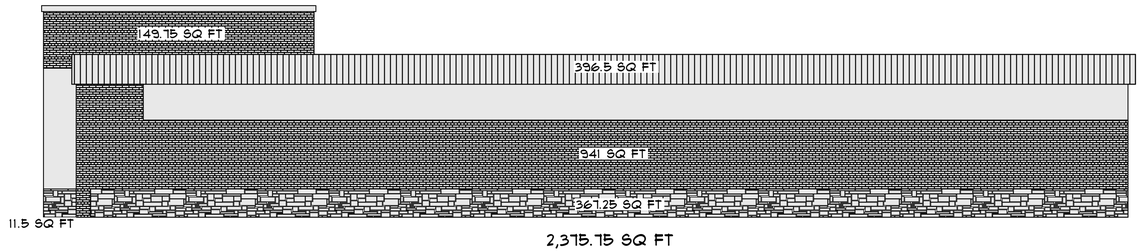

2,375.75 SQ FT

F WEST ELEV

SCALE: 1/8" = 1'-0"

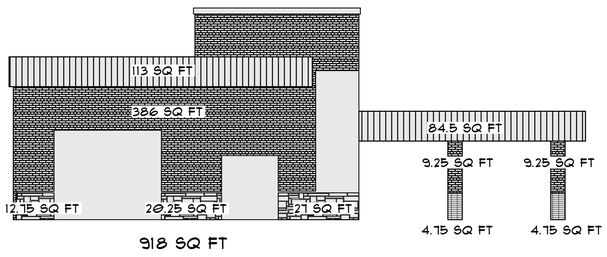

918 SQ FT

K SOUTH ELEV

SCALE: 1/8" = 1'-0"

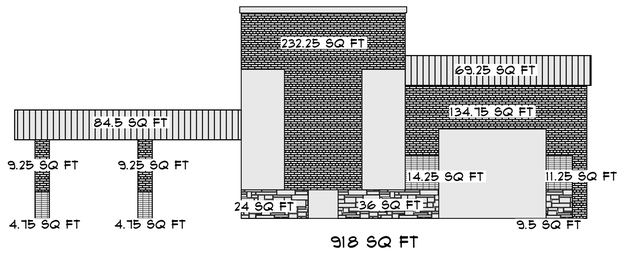

918 SQ FT

P NORTH ELEV

SCALE: 1/8" = 1'-0"

ELEVATIONS	TOTAL AREA (SF)	AREA EXCLUDING WINDOWS, DOOR, ROOFING, SOFFIT (SF)	BUILDING MATERIAL	AREA (SF)	% OF AREA OF EACH EXTERIOR MATL
EAST	2376	1944	EVENING GREY STACK N TACK STONE	415.25	21.4%
			BRICK 1	1005.25	51.7%
			BRICK 2	177	9.1%
			EIFS	346.5	17.8%
SOUTH	918	671.75	EVENING GREY STACK N TACK STONE	60	8.9%
			BRICK 1	404.5	60.2%
			BRICK 2	9.75	1.5%
			EIFS	197.5	29.4%
WEST	2376	1866.5	EVENING GREY STACK N TACK STONE	379	20.3%
			BRICK 1	1091	58.5%
			BRICK 2	0	0.0%
			EIFS	396.5	21.2%
NORTH	918	644.25	EVENING GREY STACK N TACK STONE	69.5	10.8%
			BRICK 1	385.75	59.9%
			BRICK 2	35.25	5.5%
			EIFS	153.75	23.9%

MATERIALS LEGEND

- EIFS
- BRICK 1
- BRICK 2
- EVENING GREY STACK N TACK STONE

REVISIONS

NO	DATE	DESCRIPTION

DRAWINGS SUBJECT TO CHANGE WITHOUT NOTICE

NOTE: THE THIS DESIGN DOCUMENT INCLUDES DESIGNS, DRAWINGS AND OR RENDERINGS PREPARED FOR THE SPECIFIC CLIENT NAMED HEREIN. DESIGNS, DRAWINGS AND OR RENDERINGS ARE COPYRIGHTED, CONFIDENTIAL MATERIAL BELONGING TO MODERNWASH INC. AND LUMINATE DESIGNS, LLC AND ARE NOT TO BE REPRODUCED OR THE DESIGN AND ITS VARIOUS ELEMENTS, PARTS OR PORTIONS ARE NOT PERMITTED WITHOUT THE WRITTEN PERMISSION OF MODERNWASH INC. OR LUMINATE DESIGNS LLC. RECEIPT OF THIS DOCUMENT DOES NOT TRANSFER ANY RIGHTS OF REPRODUCTION.
COPYRIGHT MODERNWASH 2020
2020 © LUKE MUIR - ELITE

modernwash
5220 Scottsville Road
Bowling Green, KY 42104

Model:
AXIOM PRIME X

NEW CAR WASH BUILDING FOR:

WADE'S XPRESS WASH

~609 WEST MAIN STREET
PLAINFIELD, INDIANA 46168

PRELIMINARY

PLOT DATE: 8/20/20

DRAWN BY: EWH, MJR

CHECKED BY: EWH

SHEET: MW-9.5

MATL SUMMARY

USE QR CODE FOR MOST CURRENT PROJECT DRAWINGS.