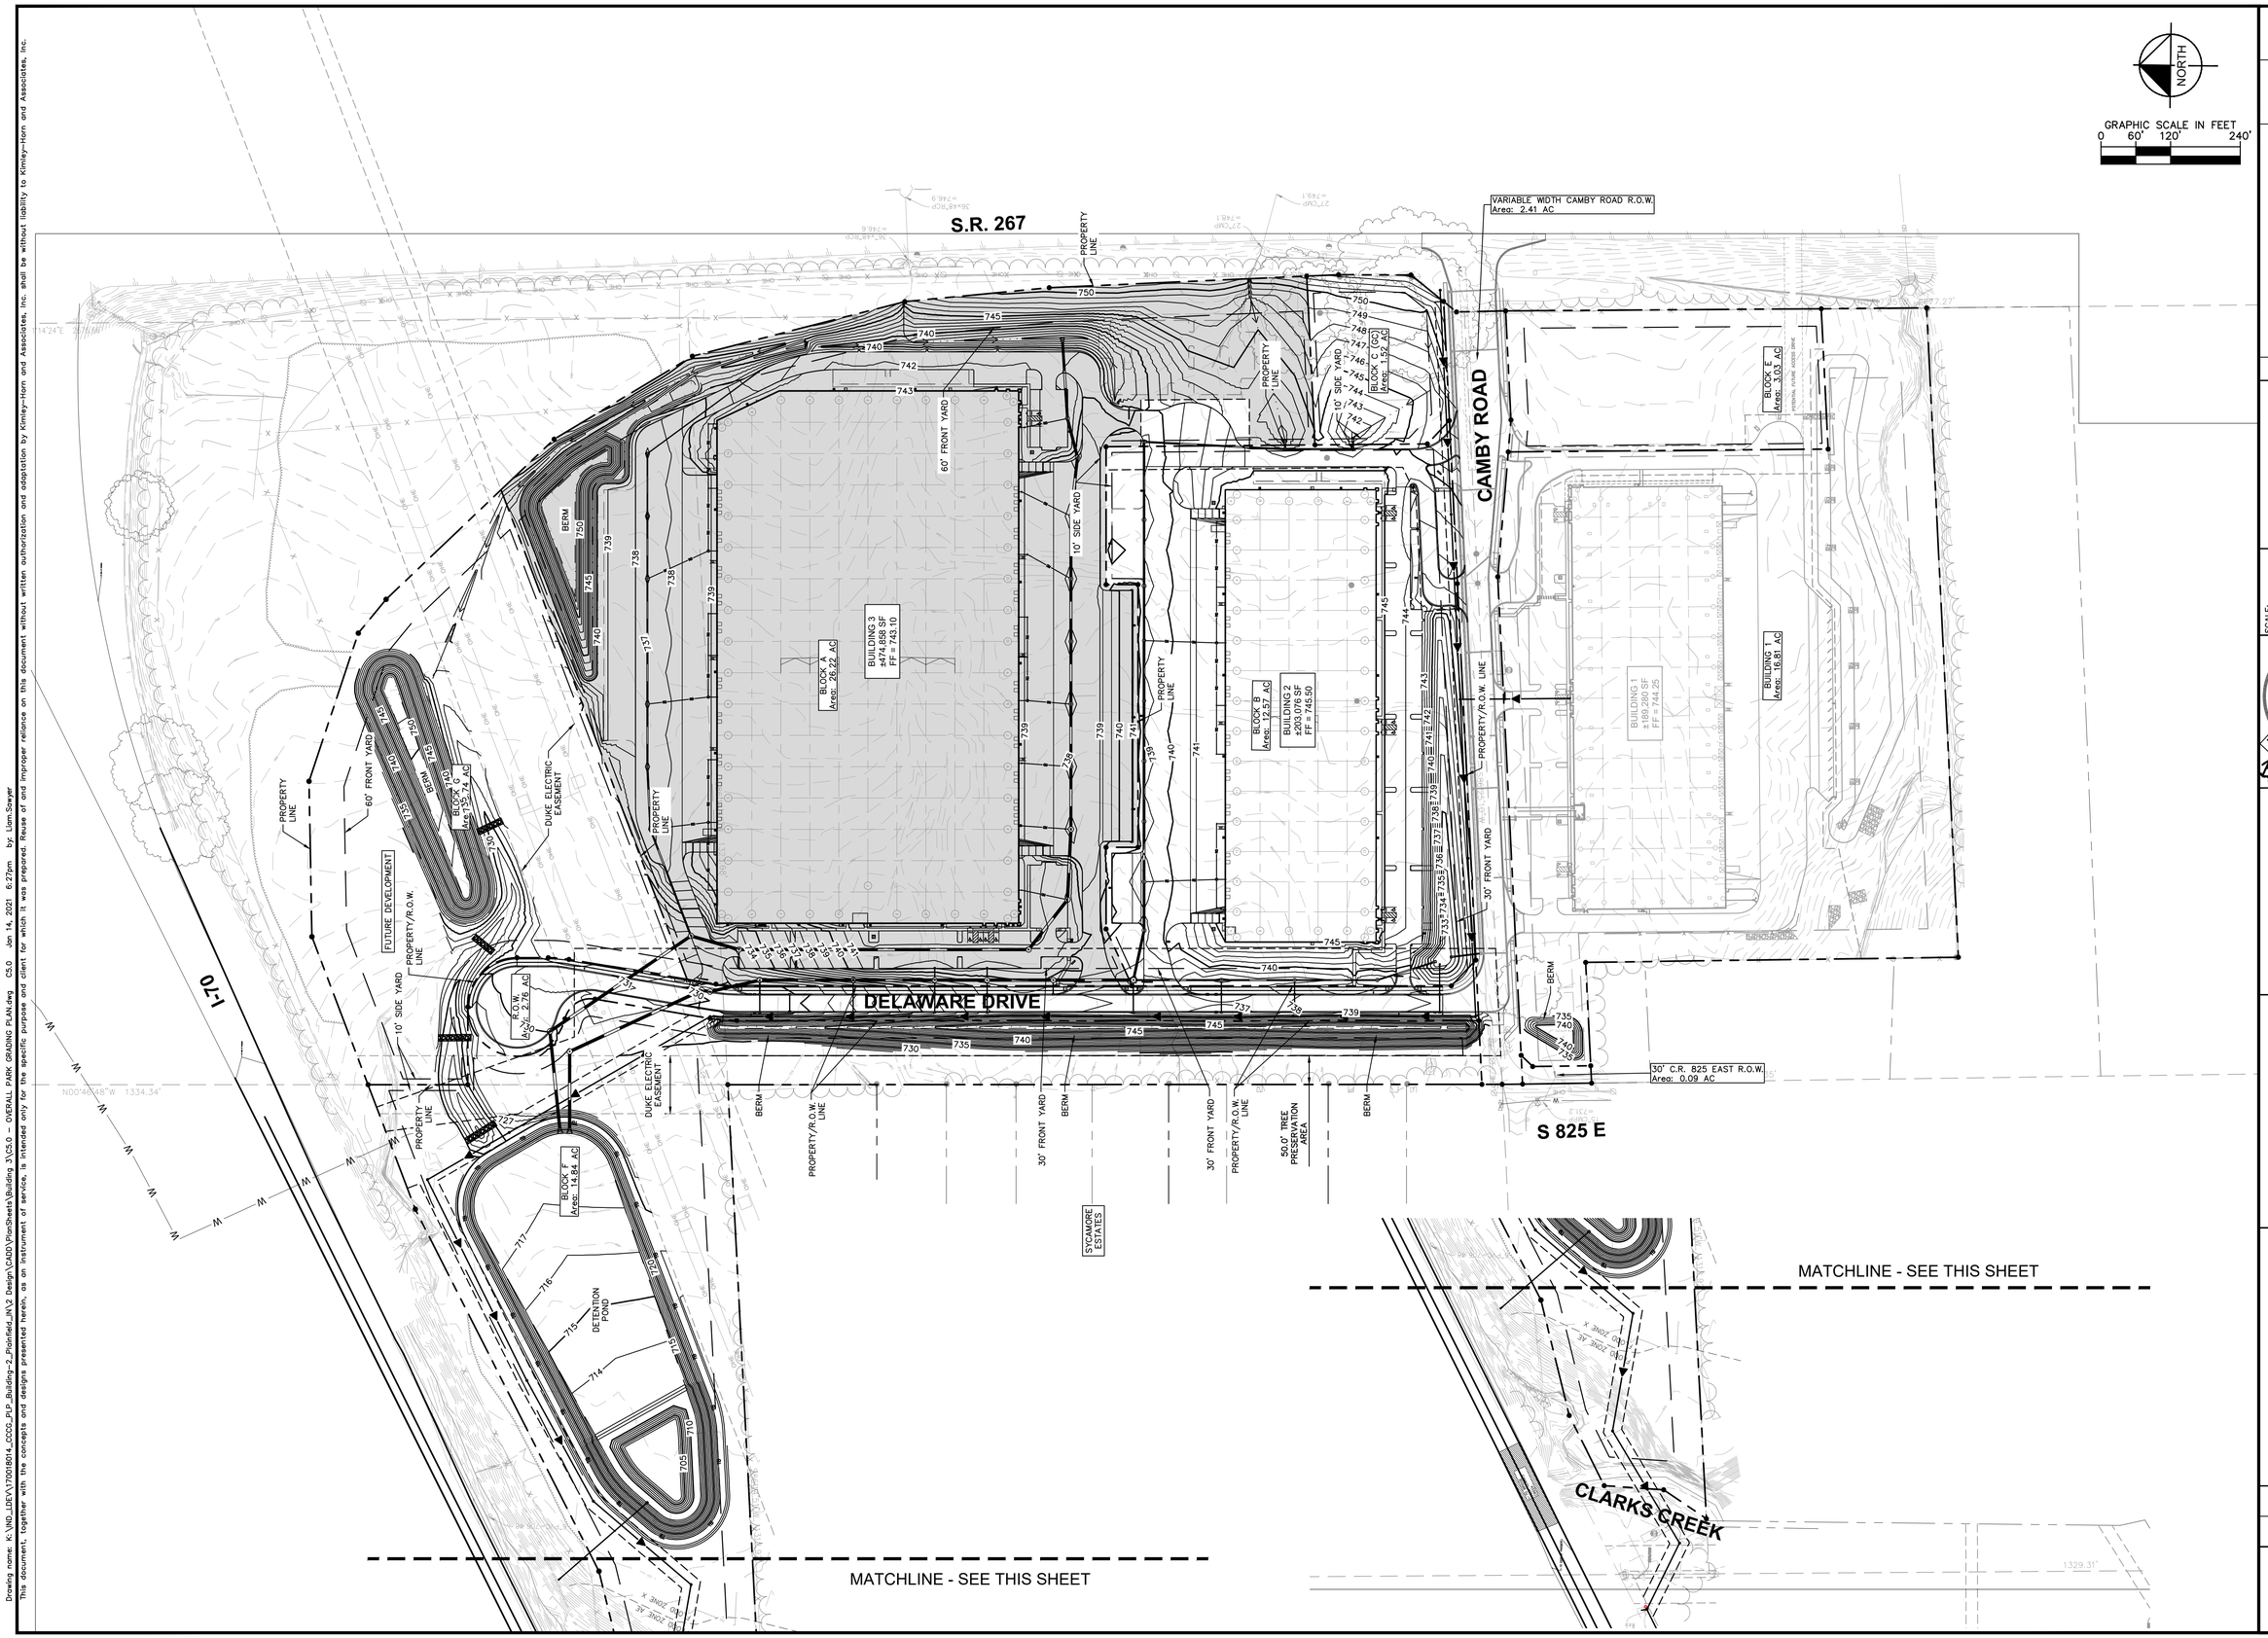

No.	REVISIONS	DATE	BY

Kimley»Horn

© 2021 KIMLEY-HORN AND ASSOCIATES, INC.
250 EAST 96TH STREET, SUITE 580,
INDIANAPOLIS, IN 46240
PHONE: 317-218-9560
WWW.KIMLEY-HORN.COM

SCALE: AS NOTED
DESIGNED BY: LDS
DRAWN BY: NJB
CHECKED BY: BAS

BRYAN ALLEN SHUMARD REGISTERED PROFESSIONAL ENGINEER INDIANA
NOT APPROVED FOR CONSTRUCTION
12/16/2021

ambrose
compass COMMERCIAL CONSTRUCTION GROUP

OVERALL PARK GRADING PLAN

PLAINFIELD LOGISTICS PARK BUILDING 3
PLAINFIELD, IN 46168

ORIGINAL ISSUE: 12/18/2020
KHA PROJECT NO. 170018015
SHEET NUMBER
C5.0

Drawing name: K:\IND_LDEV\170018014_CCCG_PLP_Building-2_Plainfield_IN\2 Design\CADD\PlanSheets\Building 3\C5.0 - OVERALL PARK GRADING PLAN.dwg C5.0 Jan 14, 2021 6:27pm by: Liam.Sawyer
This document, together with the concepts and designs presented herein, as an instrument of service, is intended only for the specific purpose and client for which it was prepared. Reuse of and improper reliance on this document without written authorization and adaptation by Kimley-Horn and Associates, Inc. shall be without liability to Kimley-Horn and Associates, Inc.