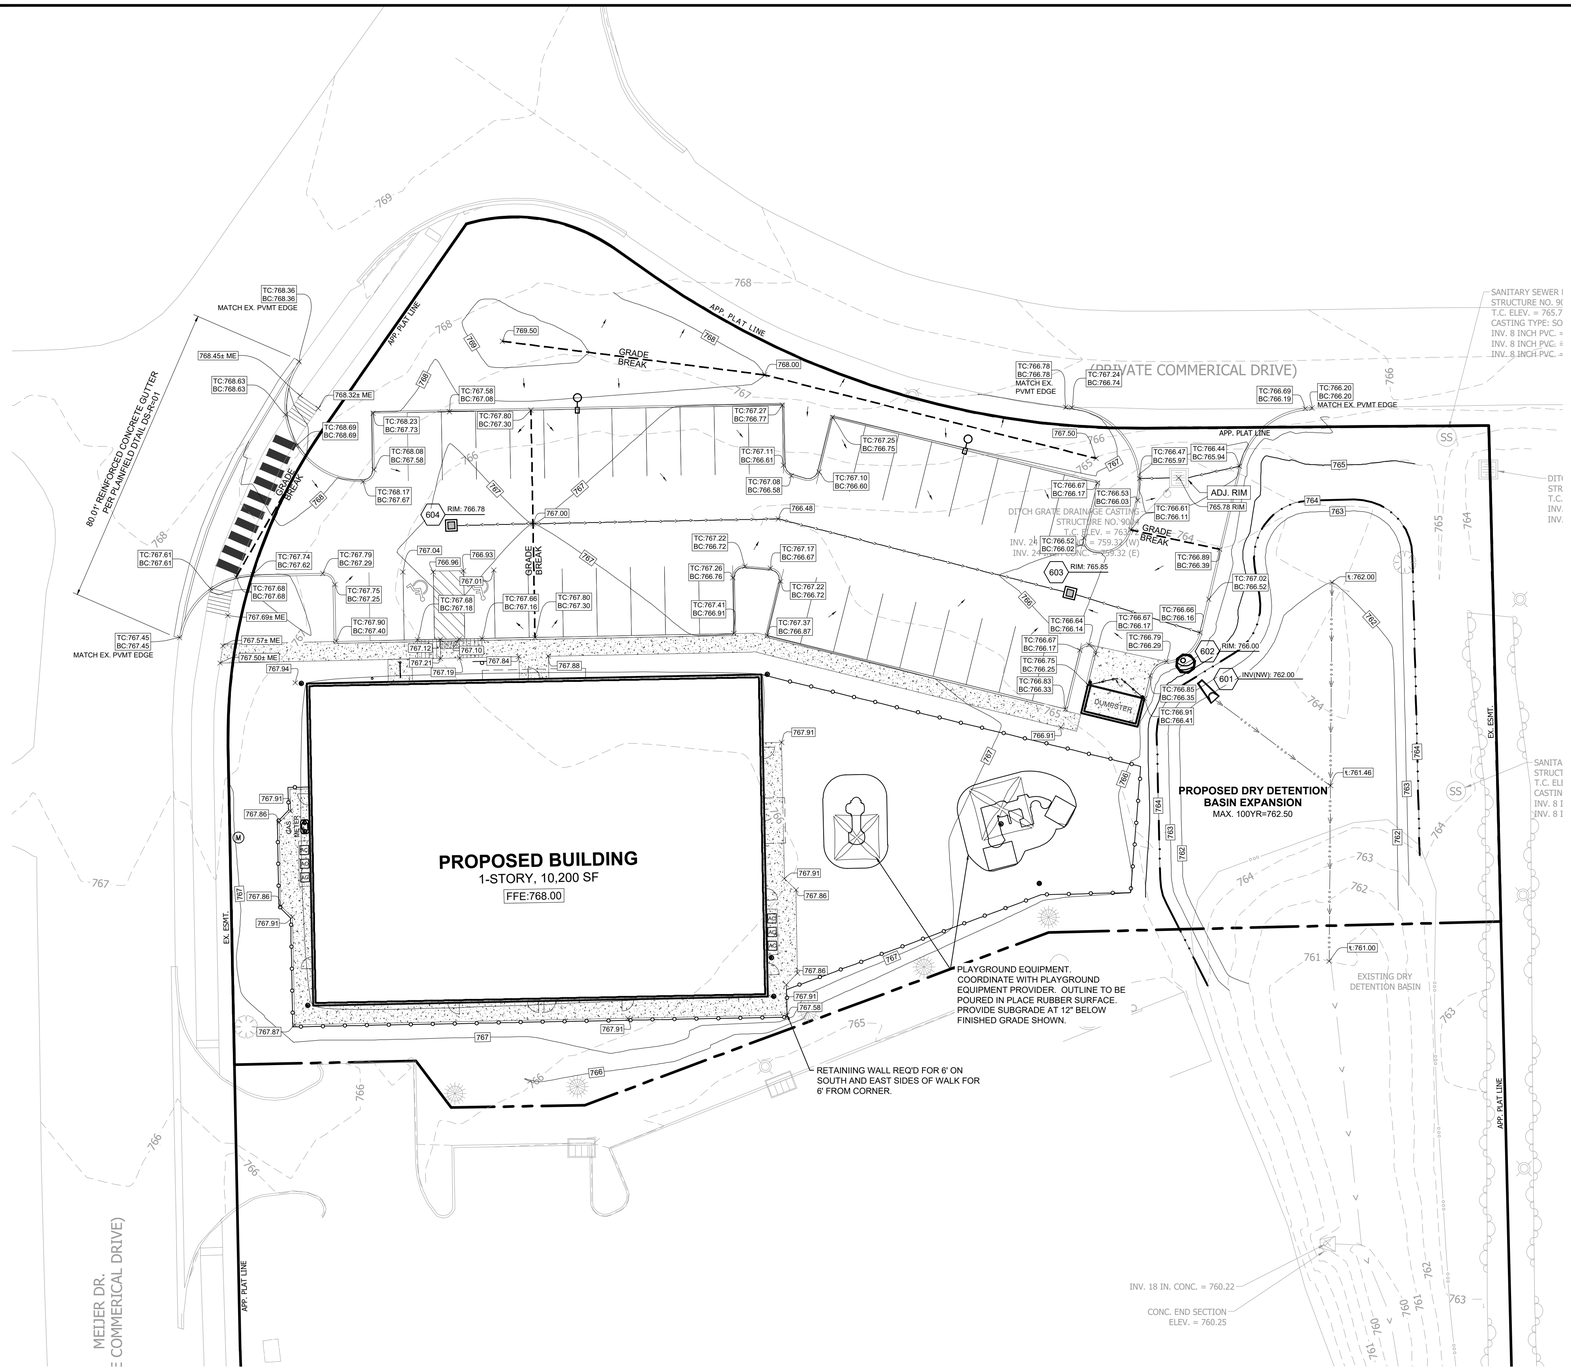

GRADING LEGEND:

- FLOW LINE, PAVEMENT
- FLOW LINE, SWALE / DITCH
- FLOW DIRECTIONAL ARROW
- GRADE BREAK LINE
- GRADING CONSTRUCTION LIMITS
- EXISTING CONTOURS. "###" INDICATES ELEVATION.
- PROPOSED CONTOURS. "###" INDICATES ELEVATION.
- XXX.XX — SPOT ELEVATIONS
- t.XXX.XX — FLOW LINE ELEVATION
- XXX.XX H.P — HIGH POINT ELEVATION
- XXX.XX L.P — LOW POINT ELEVATION
- TC:XXX.XX / BC:XXX.XX — TOP CURB ELEVATION / BOTTOM CURB ELEVATION
- TW:XXX.XX / BW:XXX.XX — TOP WALL ELEVATION / BOTTOM WALL ELEVATION
- XXX.XX RIM — CASTING RIM ELEVATION
- ME — MATCH EXISTING GRADE / ELEVATION

N

0 20' 40'

SCALE: 1" = 20'

SURVEY VERTICAL DATUM INFORMATION:

THE SURVEY AND THIS PROJECT ELEVATIONS ARE ESTABLISHED BASED ON THE NORTH AMERICAN VERTICAL DATUM OF 1988 (NAVD88). THE VERTICAL DATUM WAS ESTABLISHED BY THE SURVEYOR PER GLOBAL POSITIONING SYSTEM (GPS) OBSERVATIONS UTILIZING INCORS NETWORK AND GEOID18. THEREFORE, THE ELEVATIONS, CONTOURS AND GRADES SHOWN ON THIS SHEET AND PLAN SET ARE IN NAVD88.

FRITZ ENGINEERING SERVICES
14020 MISSISSINEWA DRIVE
CARMEL, INDIANA 46033
P: 317.324.8695 F: 317.324.8717
www.Fritz-Eng.com

ASHTON J. FRITZ — STATE OF INDIANA — PROFESSIONAL ENGINEER
PRELIMINARY NOT FOR CONSTRUCTION

REVISIONS AND ISSUES	DATE	BY

GENERAL NOTES / LEGEND:

PROJECT:

KID CITY
PLAINFIELD

PROJECT LOCATION:
147 MEIJER DR.
TOWN OF PLAINFIELD, INDIANA 46168
HENDRICKS COUNTY

SECTION, TOWNSHIP, RANGE:
SE ¼, S26, T15N, R1E

CLIENT:
metaCRE
841 E. 64TH ST. STE. 201
INDIANAPOLIS, INDIANA 46220

PLAN DATE: 1/4/2024

DESIGN:	CHECK:	DRAWN:
AF	AF	KG

PROJECT NO. 2310004

SHEET NAME
GRADING PLAN

SHEET NO.
C301

© 2024 FRITZ ENGINEERING SERVICES, LLC

PRINTED BY: Ashton Fritz
DATE: 1/4/2024 7:57:28 AM
SHEET SIZE: ARCH FULL BLEED D (24.00 X 36.00 INCHES), 1:1
FILE NAME: P:\2023\2310004 - PLAINFIELD SAM'S\CAD\CIVIL\PLANS\C301 GRADING LAYOUT C301