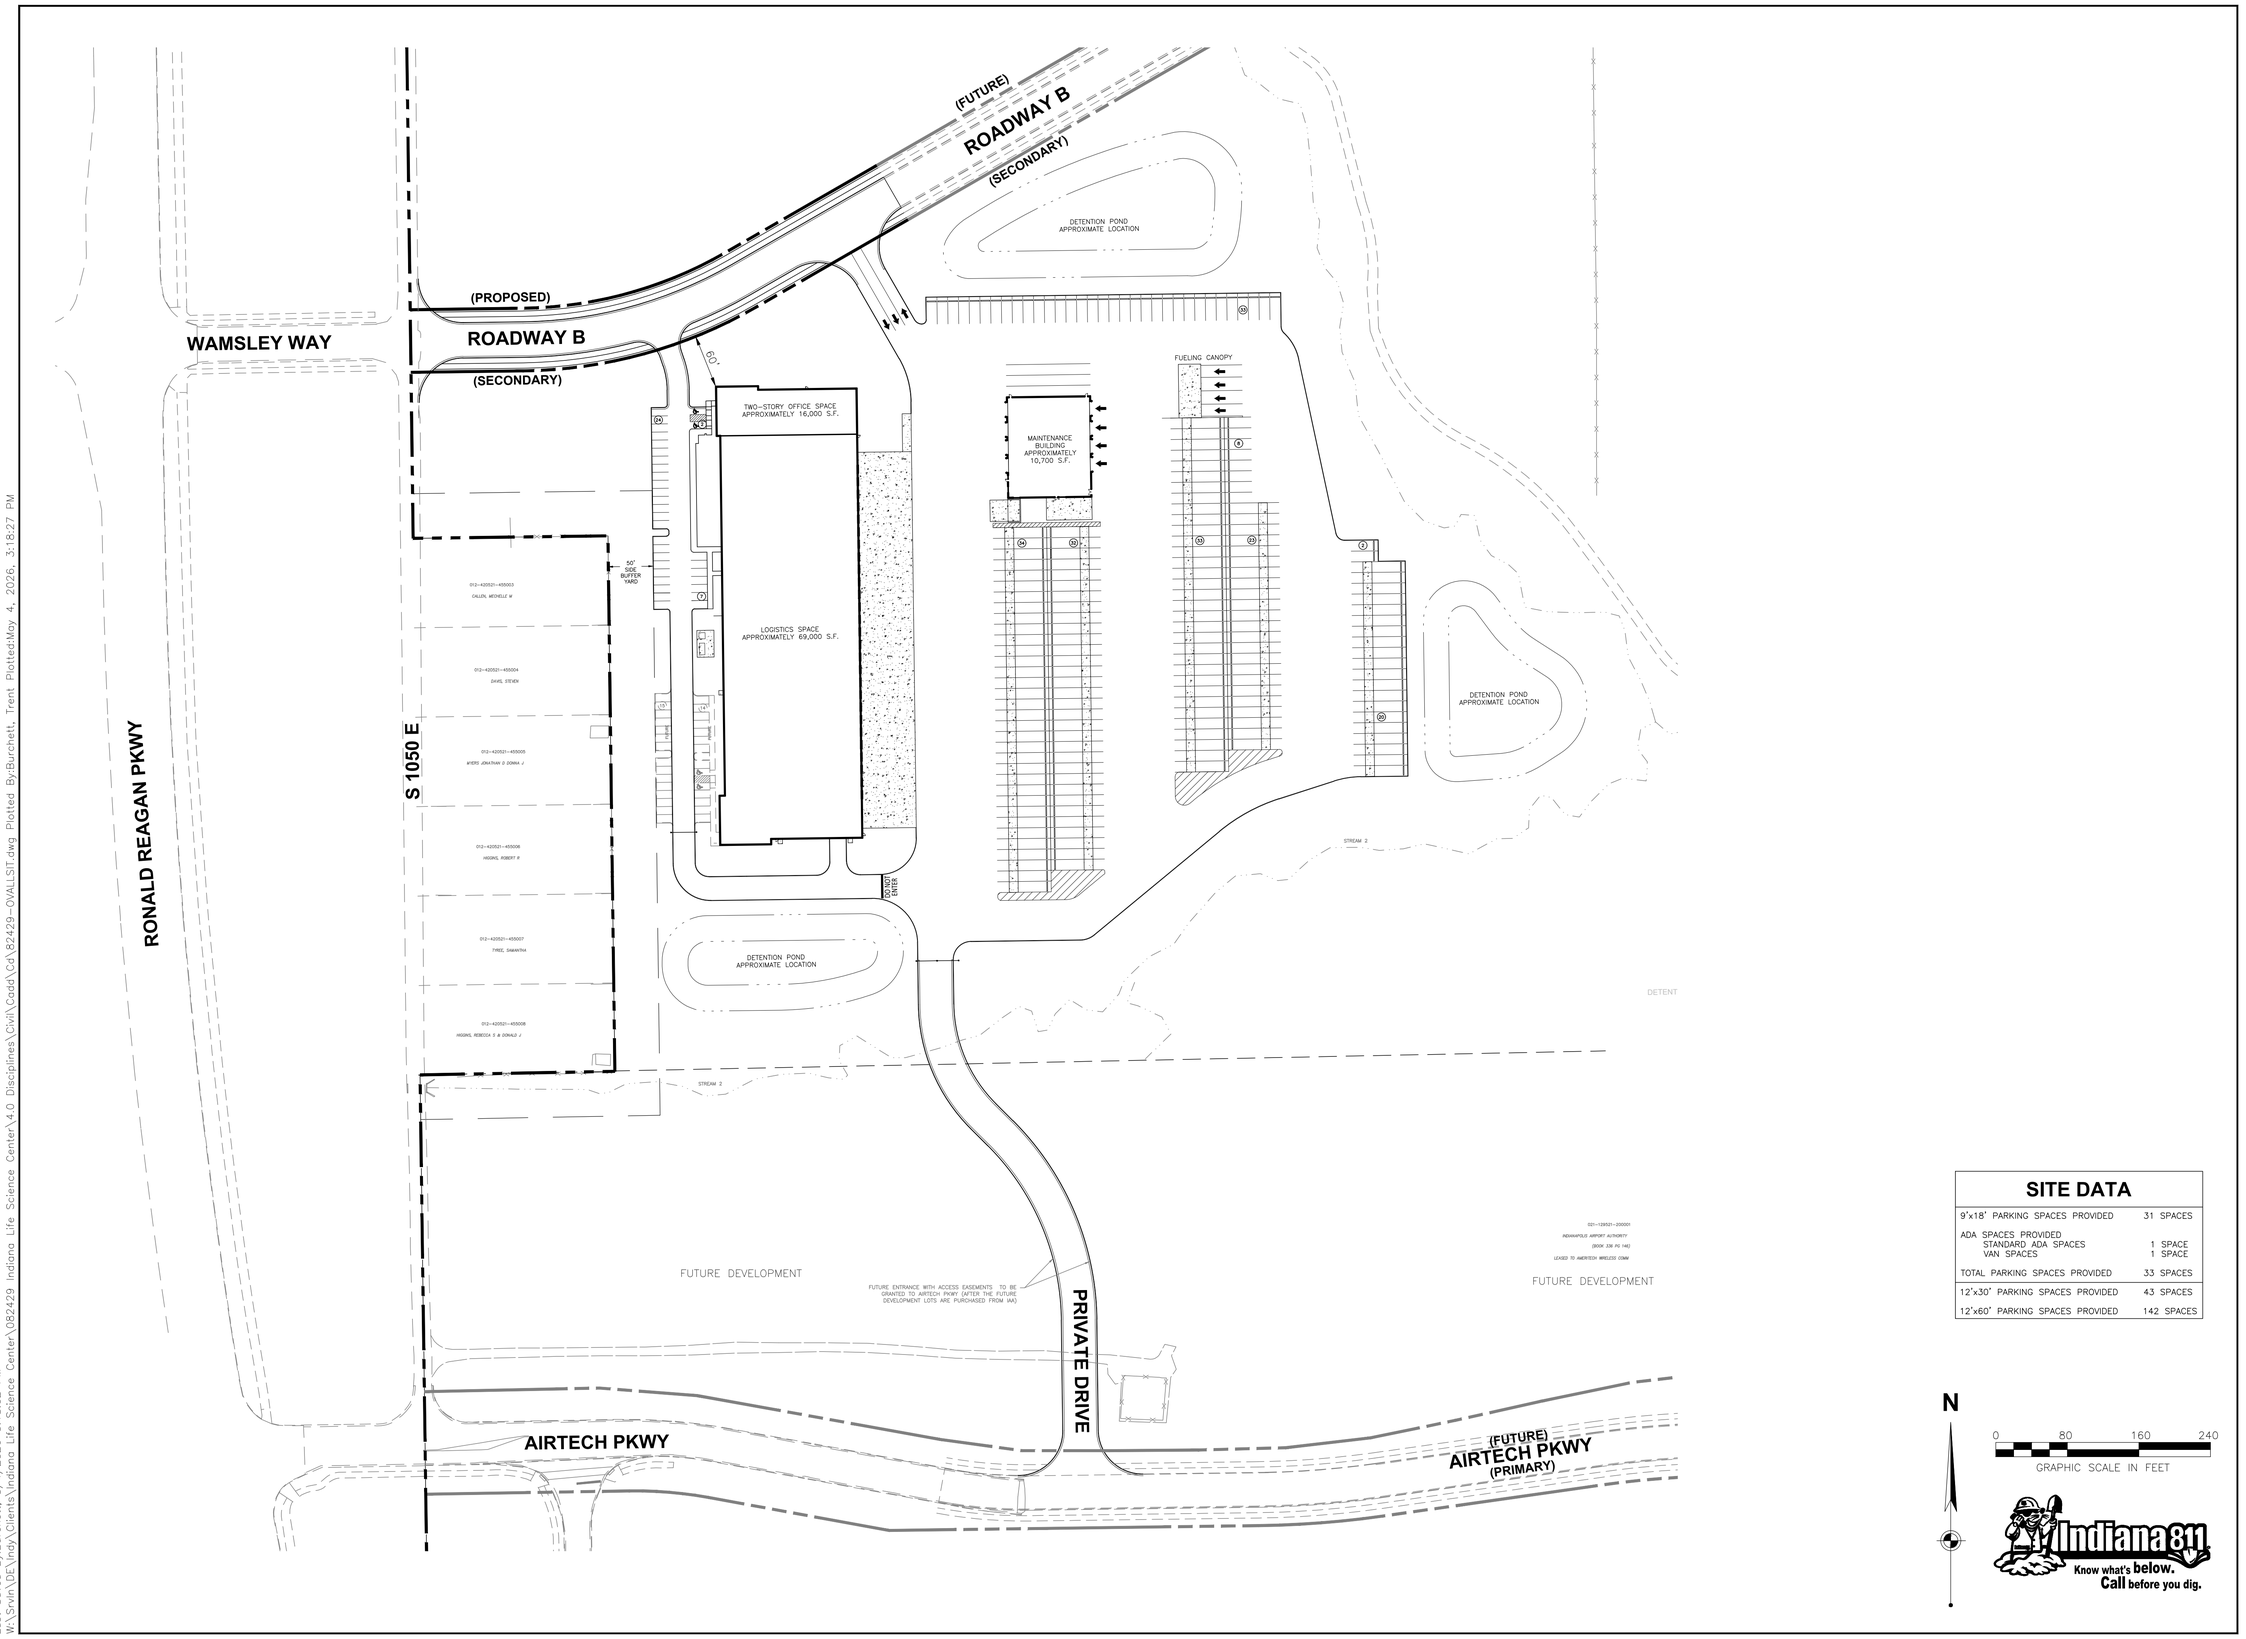


| SITE DATA | |
|---|---|
| 9'x18' PARKING SPACES PROVIDED | 31 SPACES |
| ADA SPACES PROVIDED | |
| STANDARD ADA SPACES | 1 SPACE |
| VAN SPACES | 1 SPACE |
| TOTAL PARKING SPACES PROVIDED | 33 SPACES |
| 12'x30' PARKING SPACES PROVIDED | 43 SPACES |
| 12'x60' PARKING SPACES PROVIDED | 142 SPACES |

Indiana 811
Know what's below. Call before you dig.

WOOLPERT
ARCHITECTURE | ENGINEERING | GEOSPATIAL
333 North Alabama Street, Suite 200
Indianapolis, IN 46204
317.299.7500

ISSUANCE SCHEDULE

| NUMBER | DATE | DESCRIPTION |
|---|---|---|

# PACE AIR FREIGHT HQ

PLAINFIELD, INDIANA

| | |
|---|---|
| PROJECT NO: | 82429.12 |
| DATE ISSUED: | 05/04/2026 |
| DESIGNED BY: | TAB |
| DRAWN BY: | SMB |
| CHECKED BY: | JGM |

SHEET NAME:
OVERALL SITE PLAN

SHEET NO:
C-200

Layout Tab Name: C-200 OVERALL SITE PLAN
Last Saved By:Burchett, 5/4/2026 3:18:02 PM
W:\Sryn\DE\Indy\Clients\Indiana Life Science Center\082429 Indiana Life Science Center\4.0 Disciplines\Civil\Cadd\Cd\82429-OVALLSIT.dwg Plotted By:Burchett, Trent Plotted:May 4, 2026, 3:18:27 PM