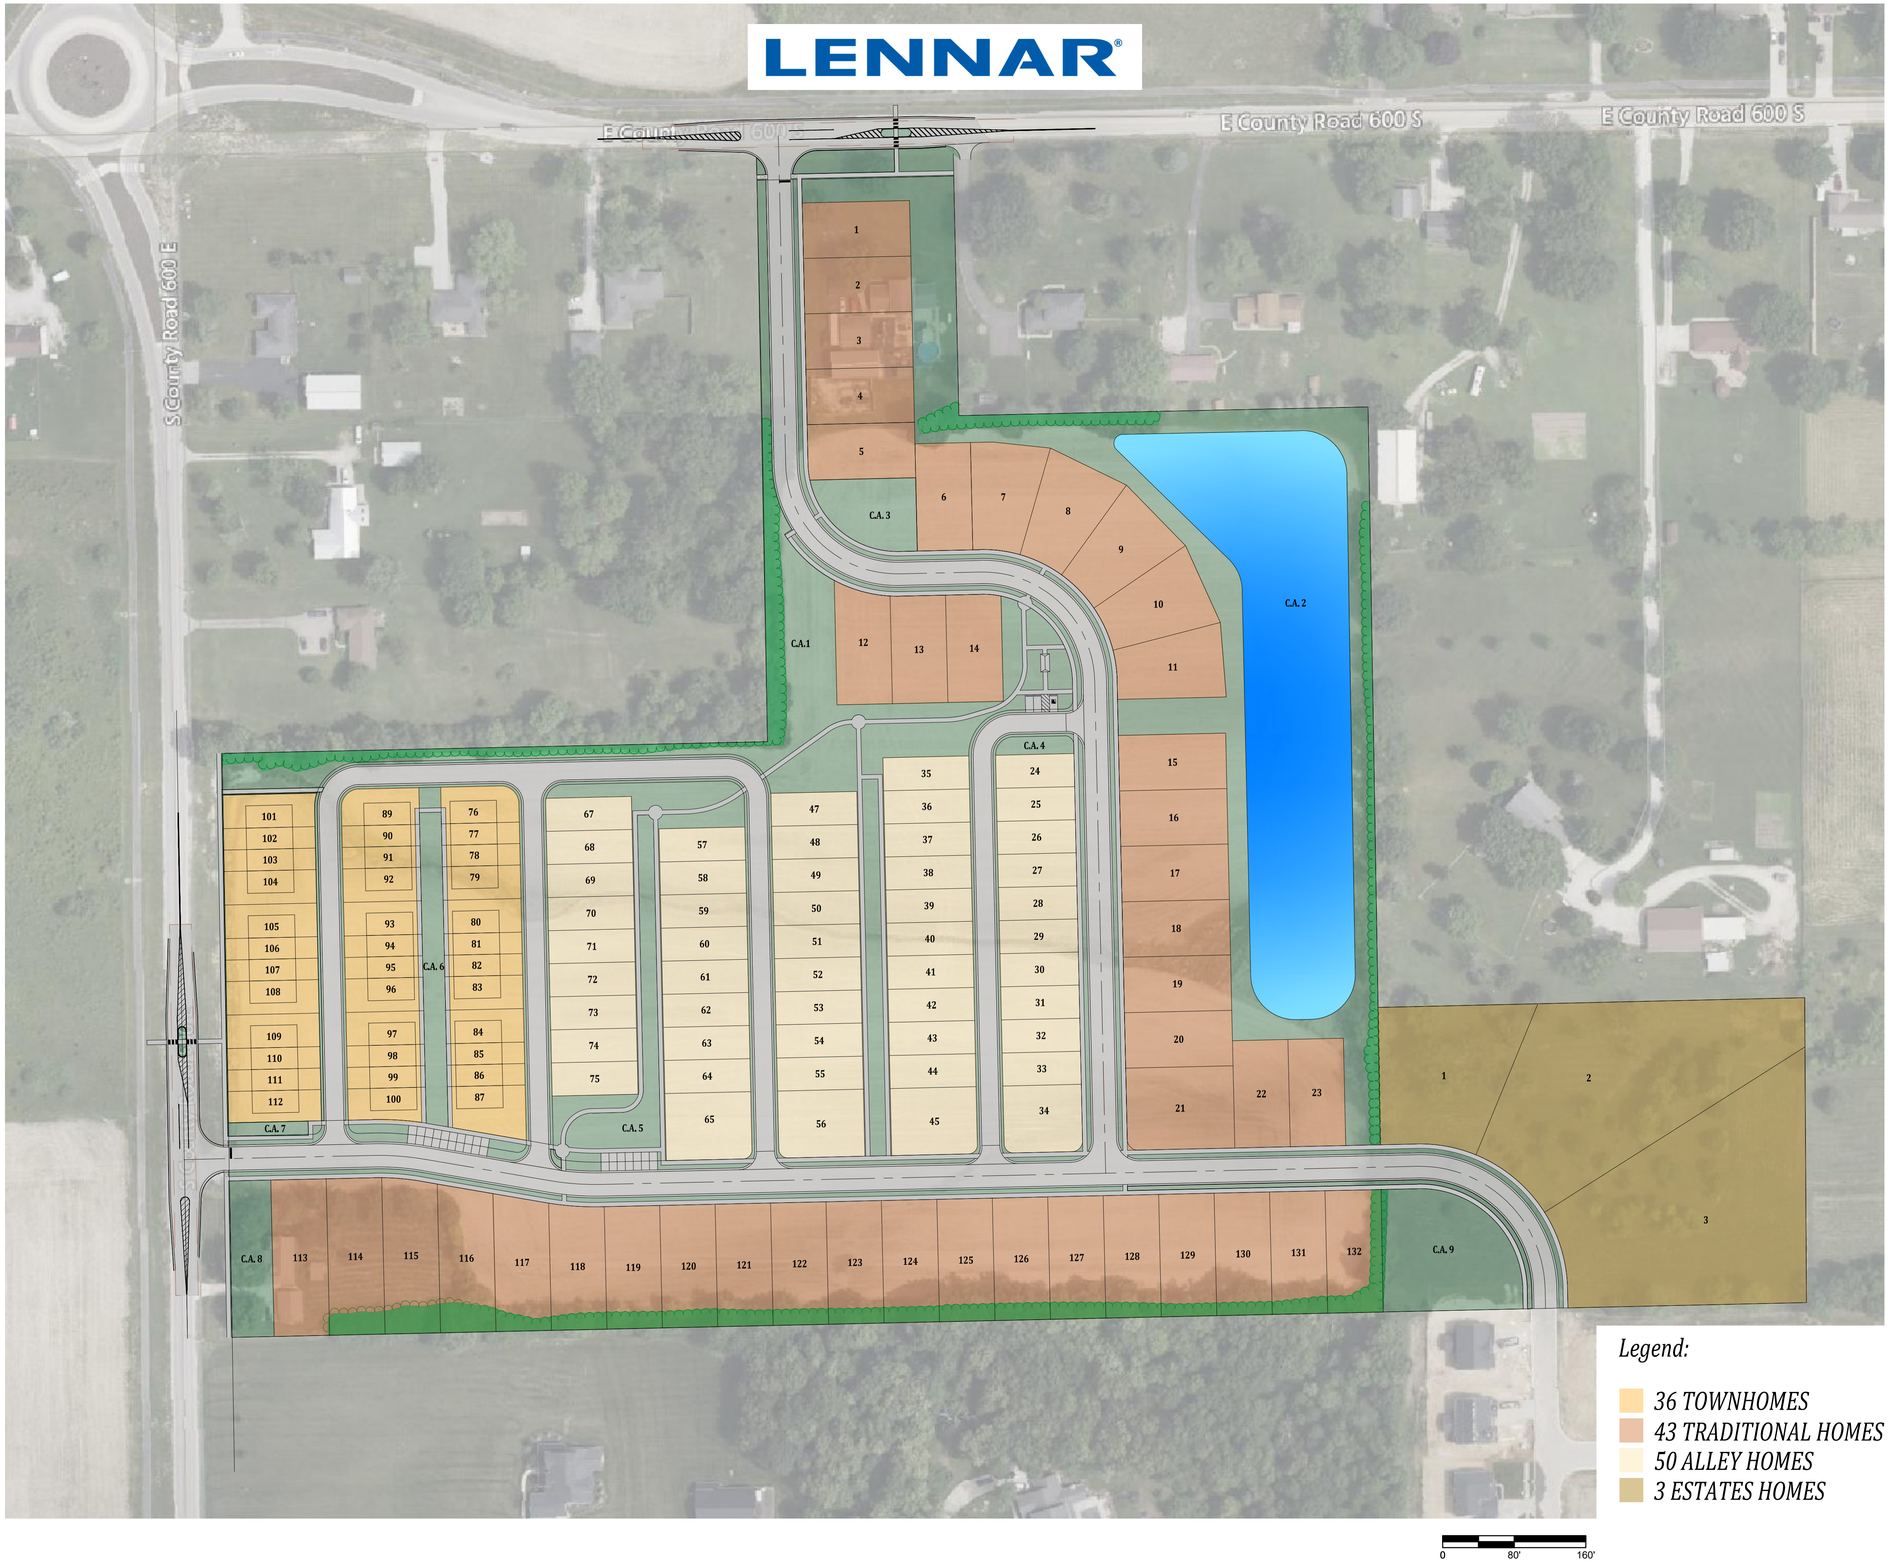

Date	Revisions	Sym.
XX-XX-XX		

Designed:
Drawn:
Checked:
Scale: 1" = 80'
Date: 04-25-2025

OVERALL EXHIBIT
JONES LUEBBERT
PLAINFIELD, INDIANA

NOT FOR CONSTRUCTION

BANNING ENGINEERING
853 COLUMBIA ROAD, SUITE #101
PLAINFIELD, IN 46168
BUS: (317) 707-3700, FAX: (317) 707-3800
E-MAIL: Banning@BanningEngineering.com
WEB: www.BanningEngineering.com

Project No: 24231
Sheet No:
EXHIBIT

darevalo P:\2024\24231\Engineering\Project Documents\Exhibits\24231_COLOR_EXHIBIT.dwg June 10, 2025 10:26 AM