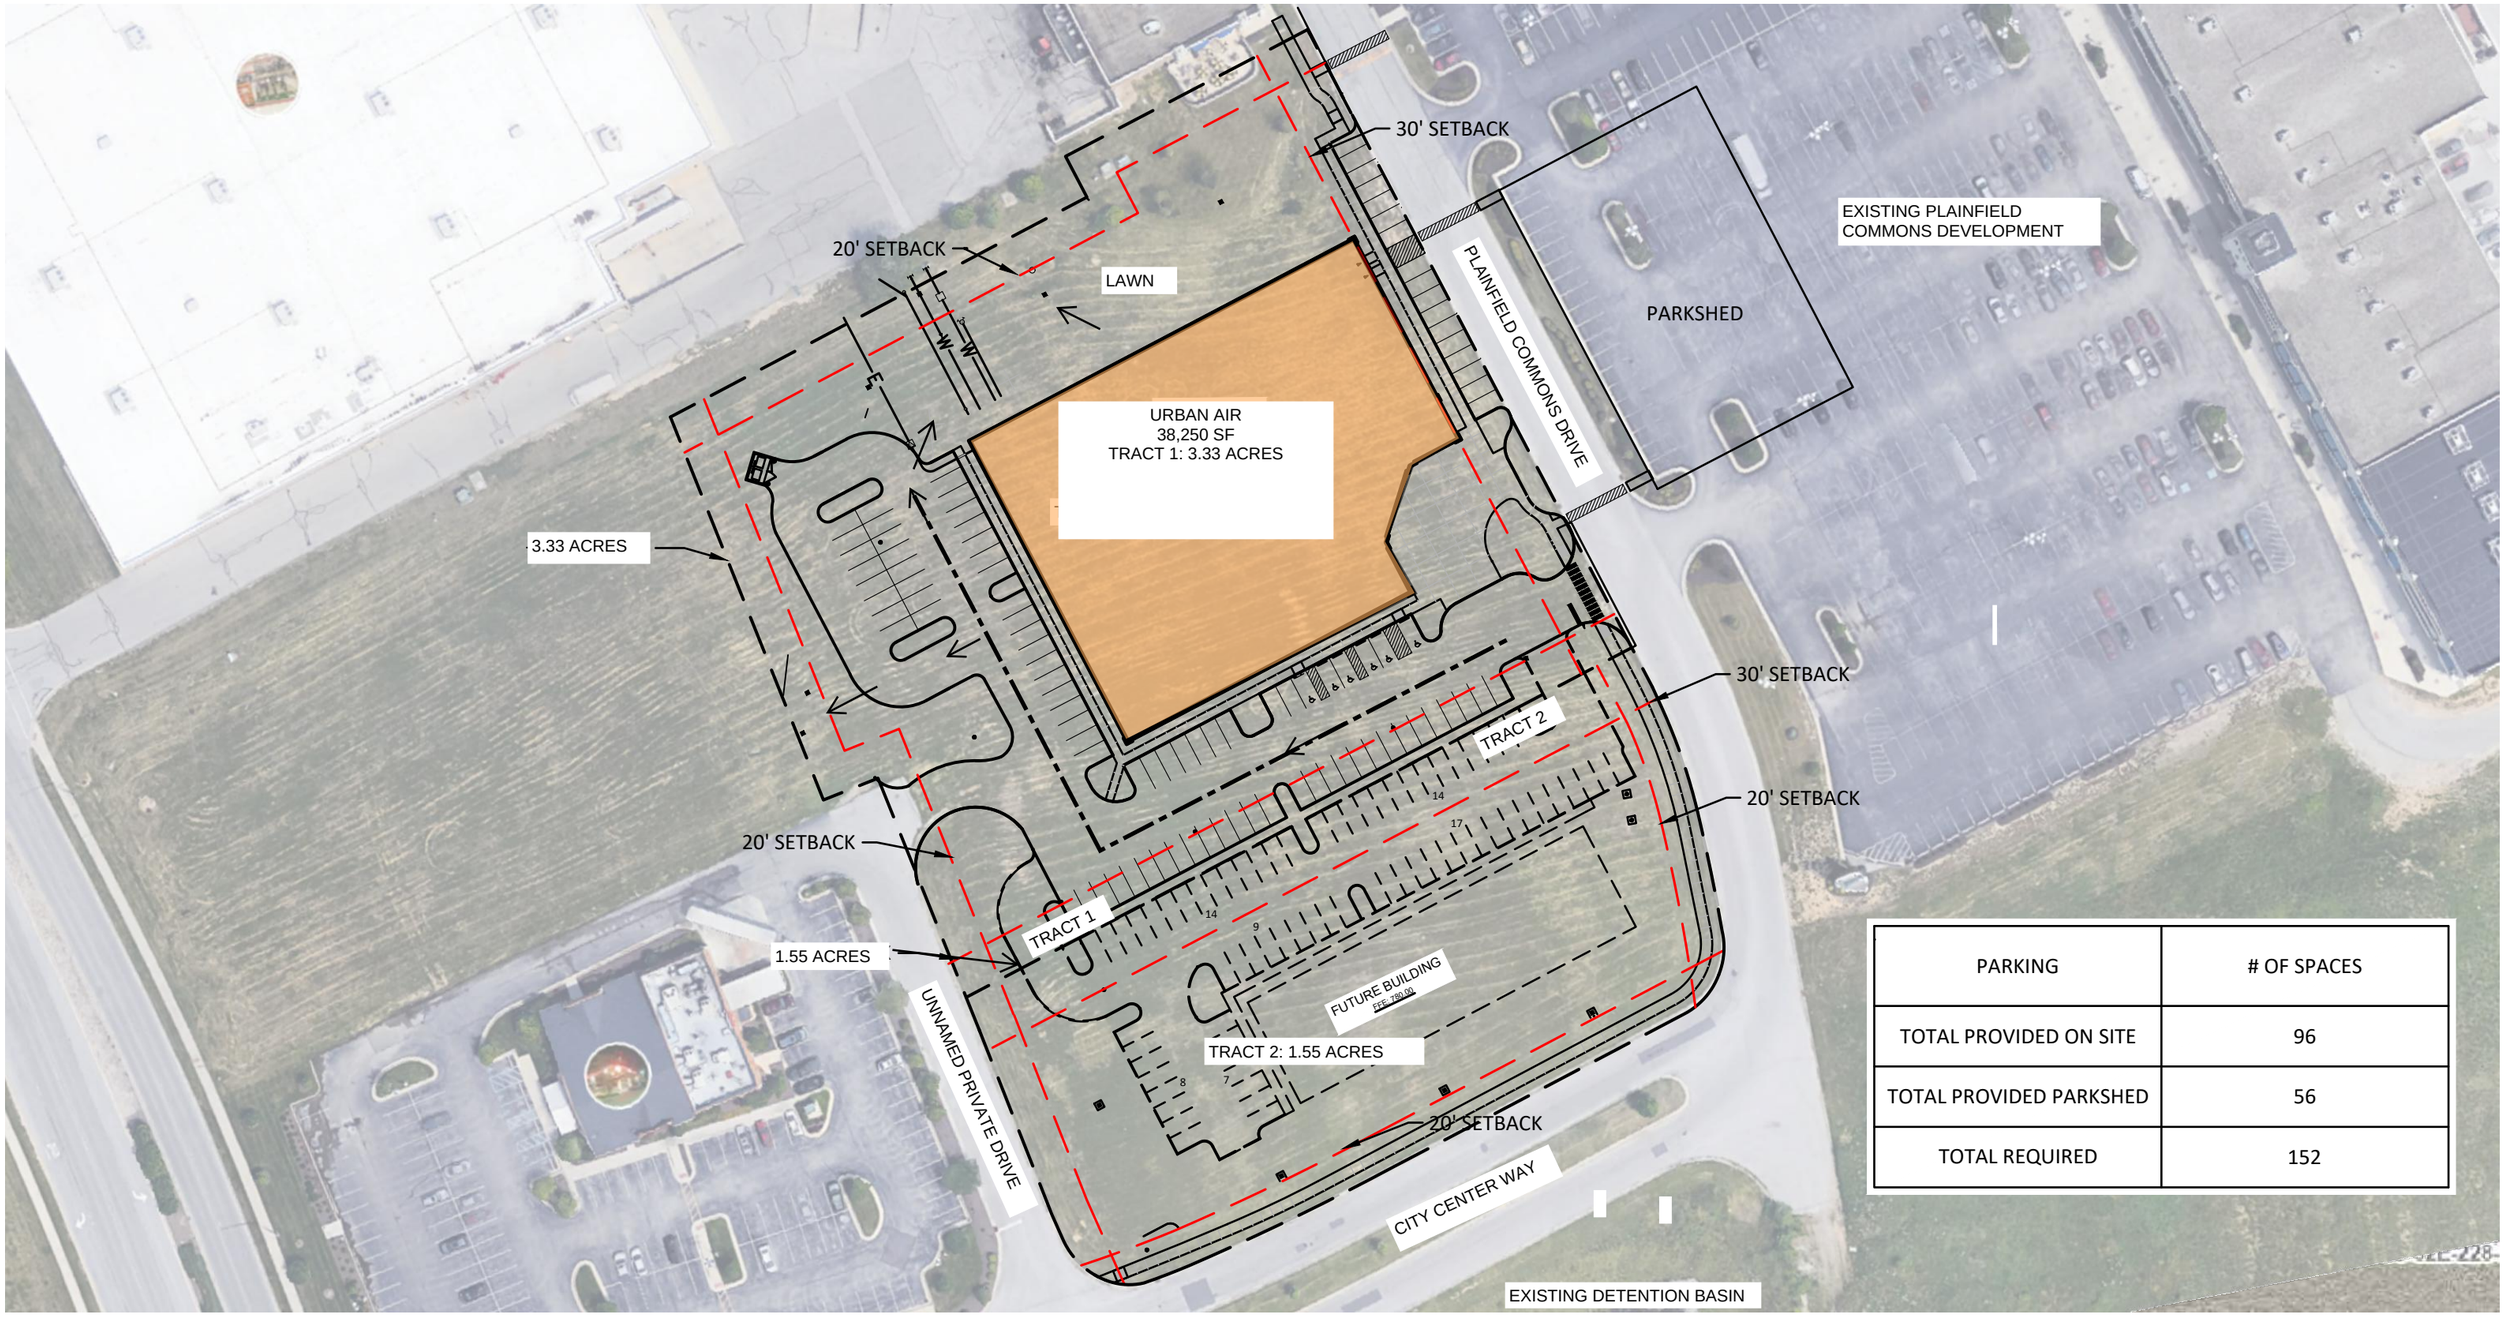

PARKING	# OF SPACES
TOTAL PROVIDED ON SITE	96
TOTAL PROVIDED PARKSHED	56
TOTAL REQUIRED	152

JPS CONSULTING ENGINEERS, LLC

URBAN AIR PLAINFIELD
SITE PLAN

SHREEJI COMMONS REALTY, LLC

02/03/2023

0 80 160 FEET

SCALE:1"=80'