LEGEND

B.S.L. - BUILDING SETBACK LINE
S.Y.S.B. - SIDE YARD SETBACK LINE
R.Y.S.B. - REAR YARD SETBACK LINE
R/W - RIGHT OF WAY
D.E. - DRAINAGE EASEMENT

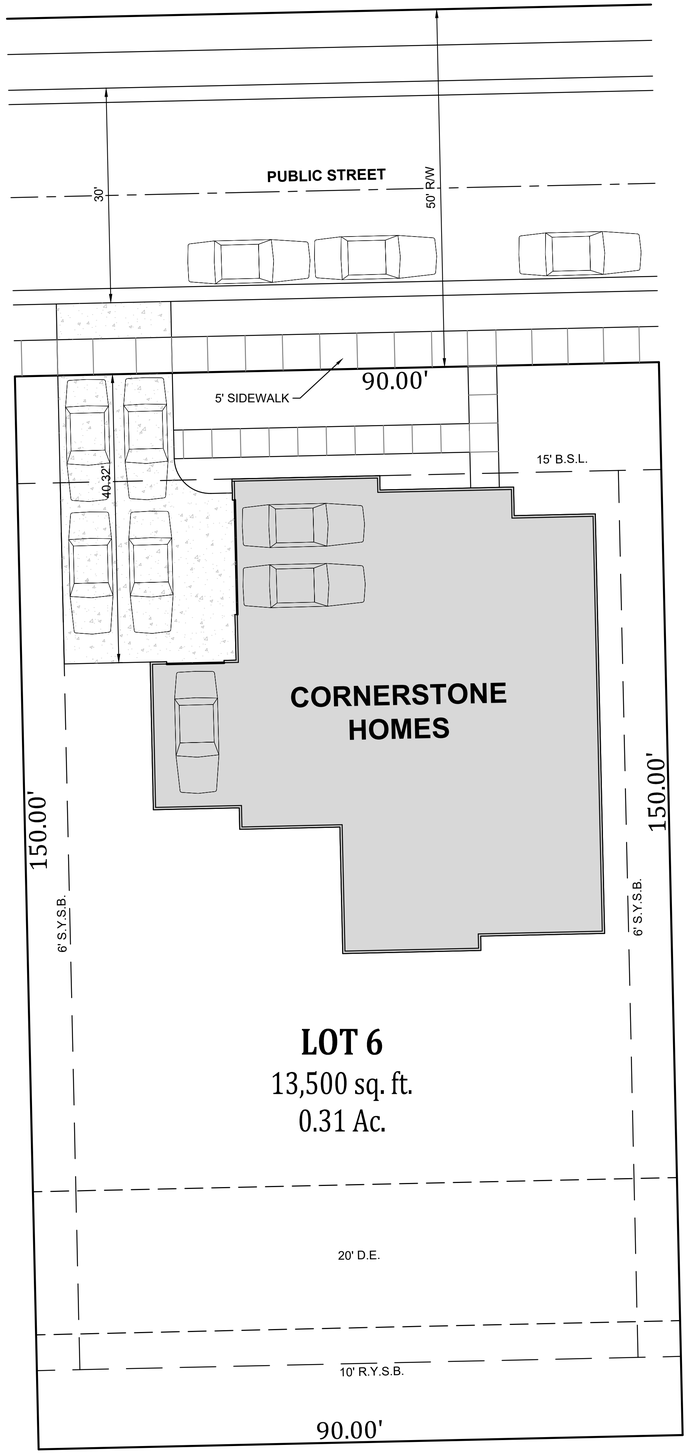

SIDE LOADED HOMES
90' x 150' LOT SIZE
SCALE: 1"=10'

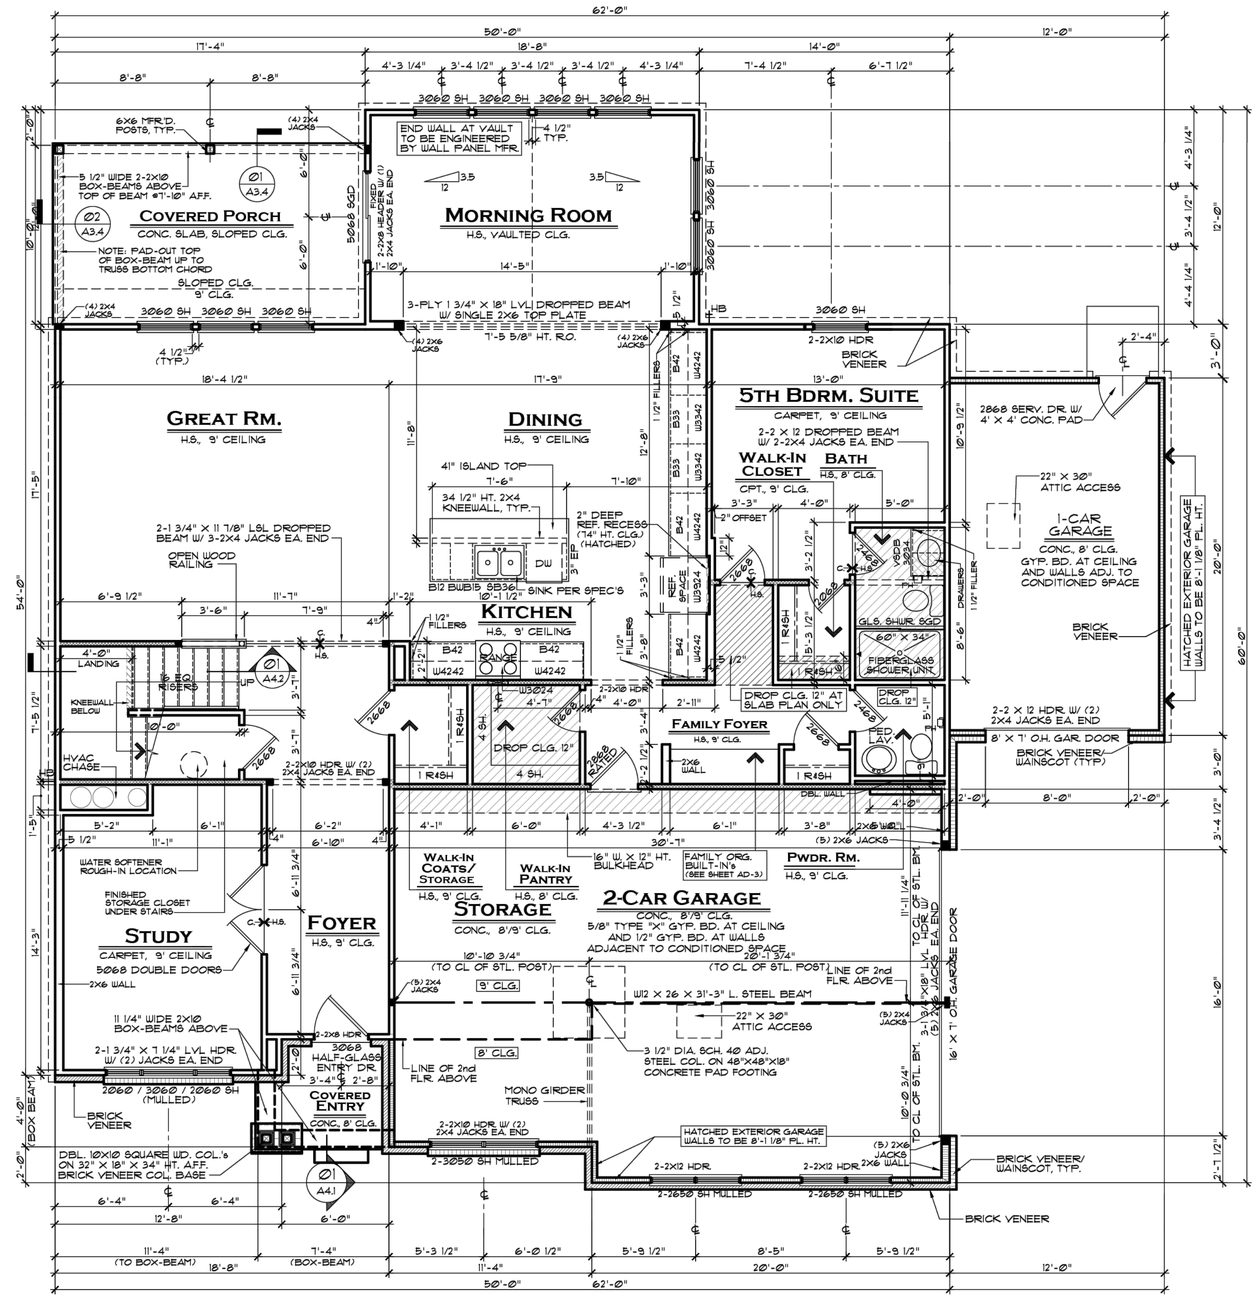

1ST FLOOR PLAN
NOT TO SCALE

Revisions | Date | Sym.

Designed: SB
Drawn: JJB
Checked:
Scale: AS SHOWN
Date: 09-12-2025

SIDE LOADED HOMES - CORNERSTONE FLOOR PLAN
OXFORD SQUARE
LENNAR
PLAINFIELD, INDIANA

NOT FOR CONSTRUCTION

BANNING ENGINEERING
853 COLUMBIA ROAD, SUITE #101
PLAINFIELD, IN. 46168
BUS: (317) 707-3700, FAX: (317) 707-3800
E-MAIL: Banning@BanningEngineering.com
WEB: www.BanningEngineering.com

Project No: 24231
Sheet No:
CONCEPT PLAN

sbretnob P:\2024\24231\Engineering\Cadd\Proposed\24231_Site_Option B.dwg September 10, 2025 12:33 PM

LEGEND

B.S.L. - BUILDING SETBACK LINE
S.Y.S.B. - SIDE YARD SETBACK LINE
R.Y.S.B. - REAR YARD SETBACK LINE
R/W - RIGHT OF WAY

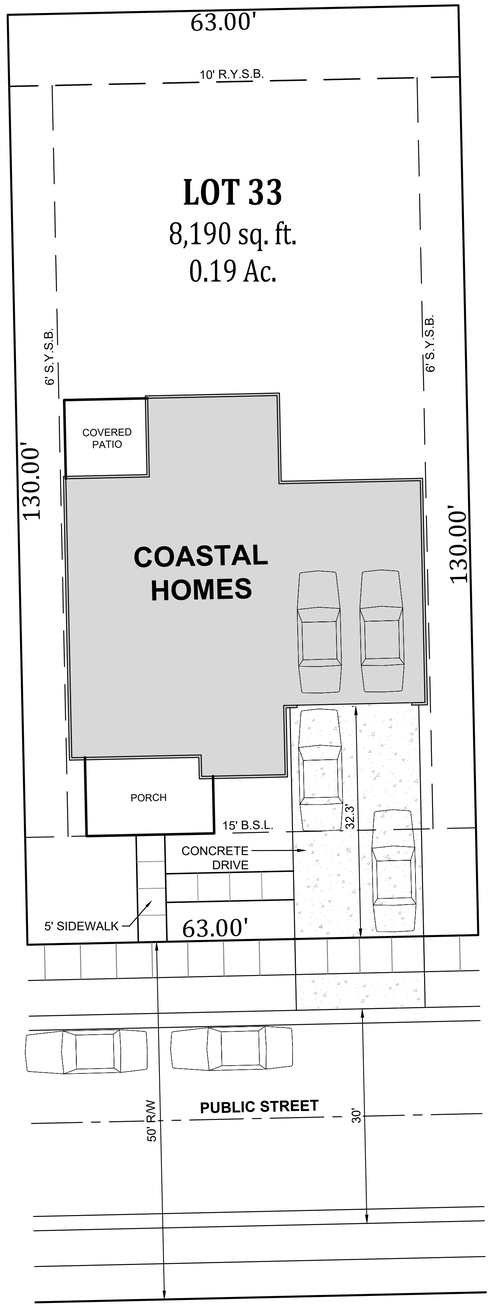

FRONT LOADED HOMES
63' x 130' LOT SIZE
SCALE: 1"=10'

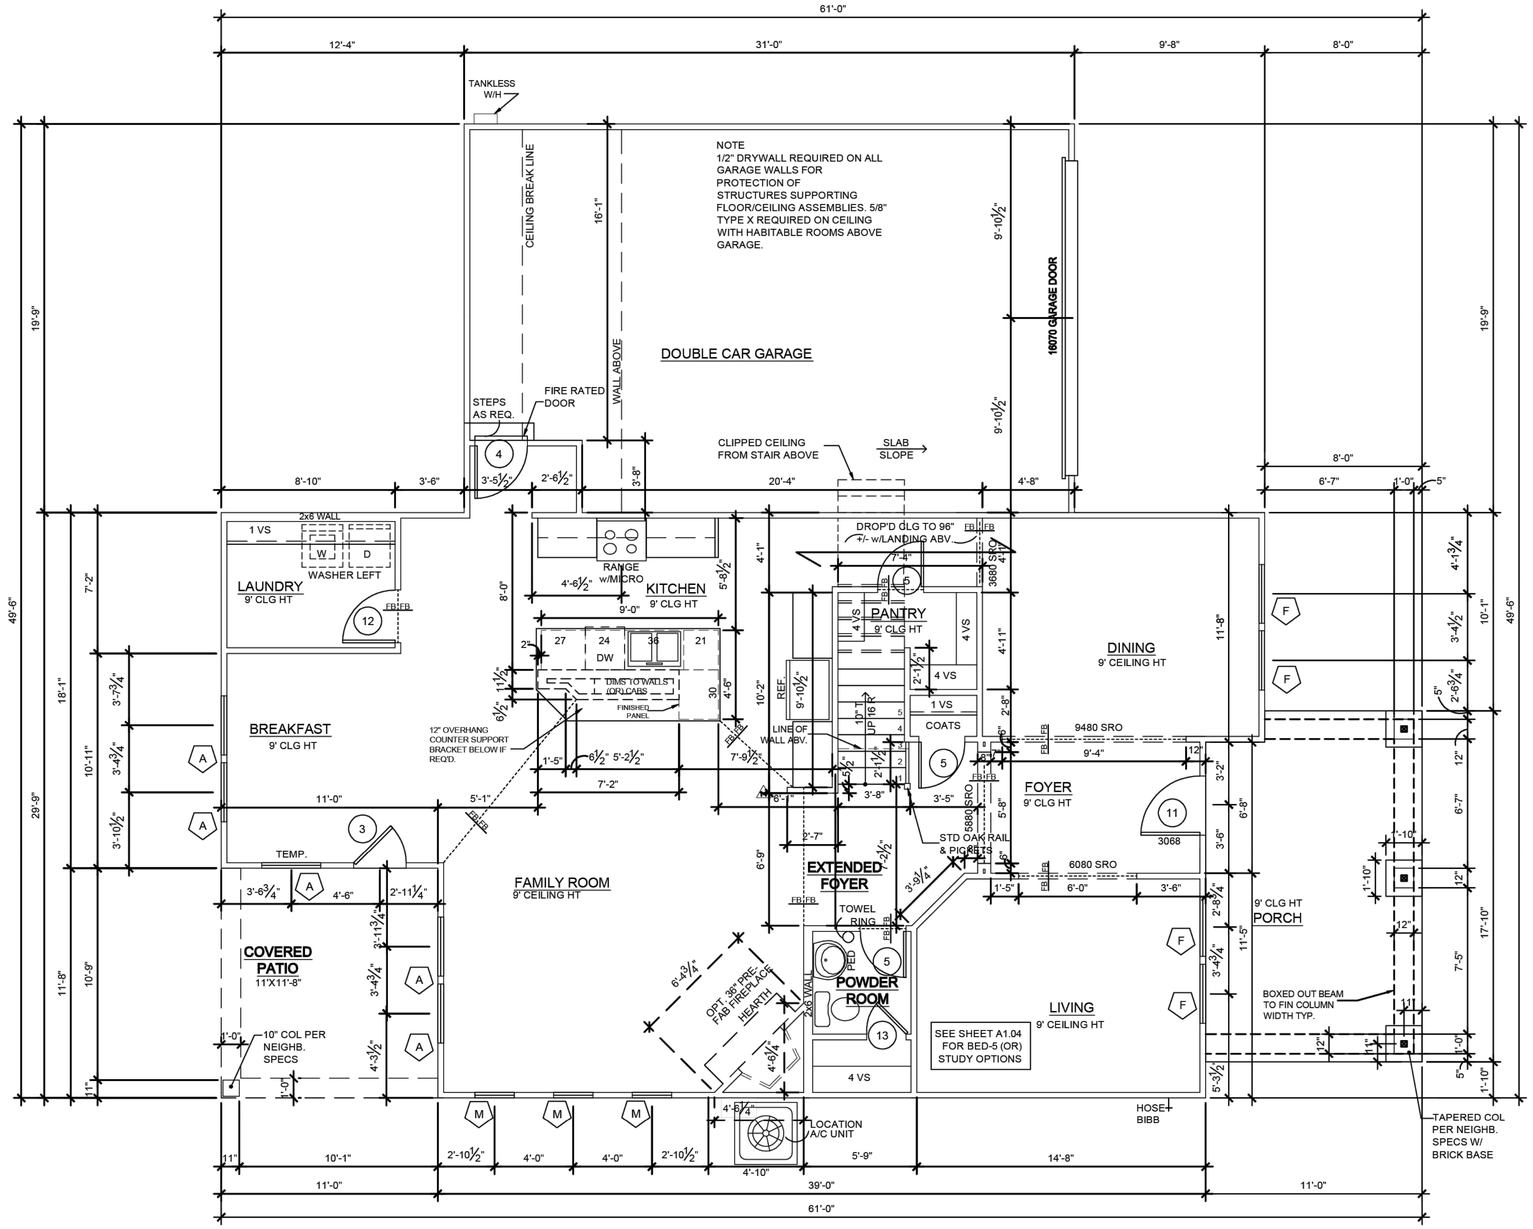

1ST FLOOR PLAN
NOT TO SCALE

Revisions	Sym.	Date

Designed: SB
Drawn: JJB
Checked:
Scale: AS SHOWN
Date: 09-12-2025

FRONT LOADED HOMES - COASTAL FLOOR PLAN
OXFORD SQUARE
LENNAR
PLAINFIELD, INDIANA

NOT FOR CONSTRUCTION

BANNING ENGINEERING
853 COLUMBIA ROAD, SUITE #101
PLAINFIELD, IN 46168
BUS: (317) 707-3700, FAX: (317) 707-3800
E-MAIL: Banning@BanningEngineering.com
WEB: www.BanningEngineering.com

Project No: 24231
Sheet No:
CONCEPT PLAN

abrehob P:\2024\24231\Engineering\Codd\Proposed\24231_Site_Option B.dwg September 10, 2025 12:32 PM

LEGEND

B.S.L. - BUILDING SETBACK LINE
S.Y.S.B. - SIDE YARD SETBACK LINE
R.Y.S.B. - REAR YARD SETBACK LINE
R/W - RIGHT OF WAY

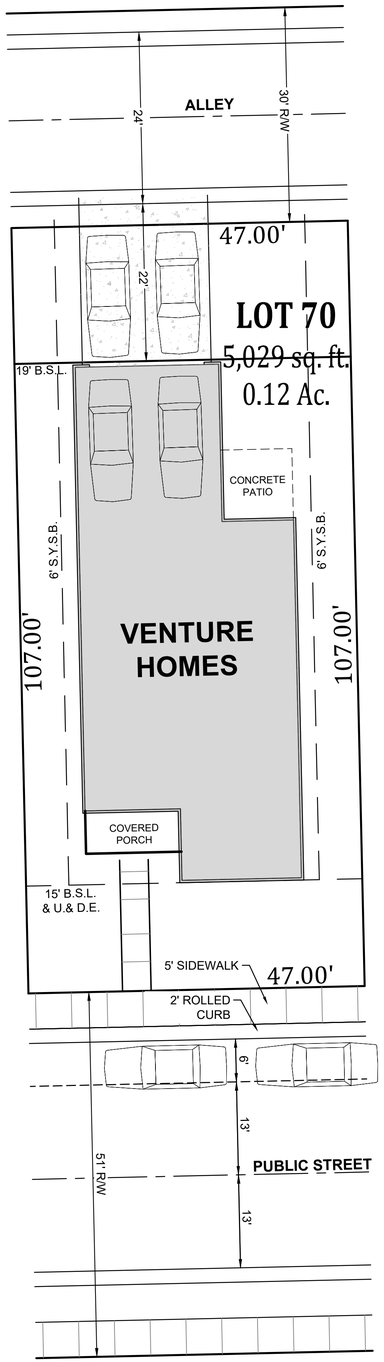

ALLEY LOADED HOMES
47' x 108' LOT SIZE
SCALE: 1"=10'

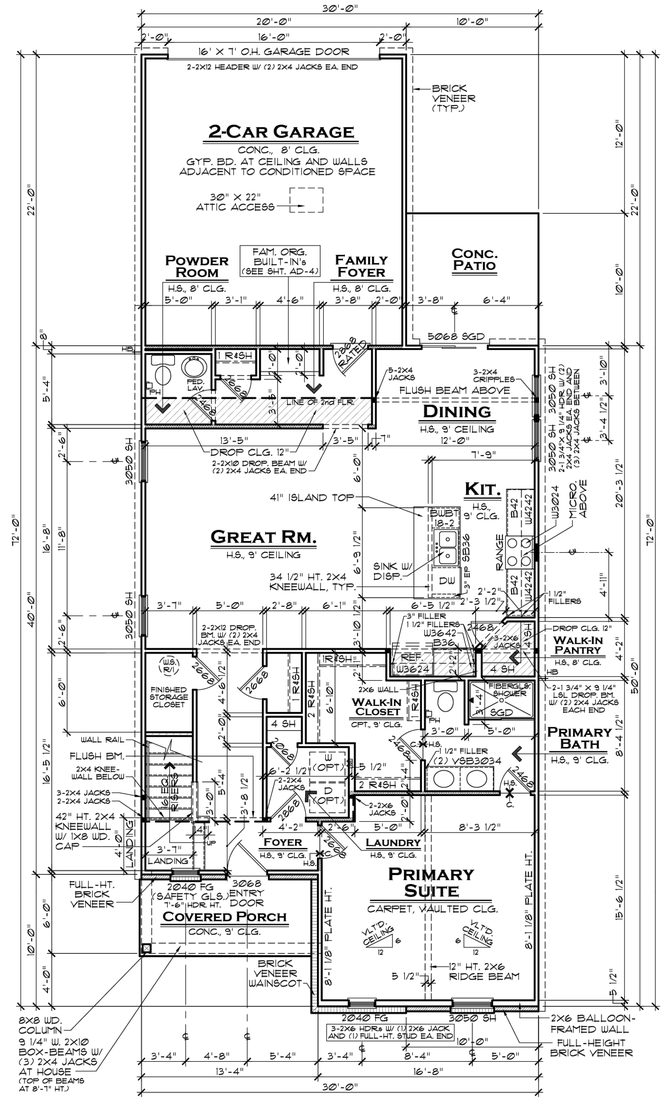

1ST FLOOR PLAN
NOT TO SCALE

Revisions	Sym.	Date

Designed: SB
Drawn: JJB
Checked:
Scale: AS SHOWN
Date: 09-12-2025

ALLEY LOADED HOMES - VENTURE FLOOR PLAN
OXFORD SQUARE
LENNAR
PLAINFIELD, INDIANA

NOT FOR CONSTRUCTION

BANNING ENGINEERING
853 COLUMBIA ROAD, SUITE #101
PLAINFIELD, IN 46168
BUS.: (317) 707-3700, FAX: (317) 707-3800
E-MAIL: Banning@BanningEngineering.com
WEB: www.BanningEngineering.com

Project No: 24231
Sheet No:
CONCEPT PLAN

jbaldwin P:\2024\24231\Engineering\Codd\Proposed\24231_Site_Option B.dwg September 24, 2025 3:28 PM