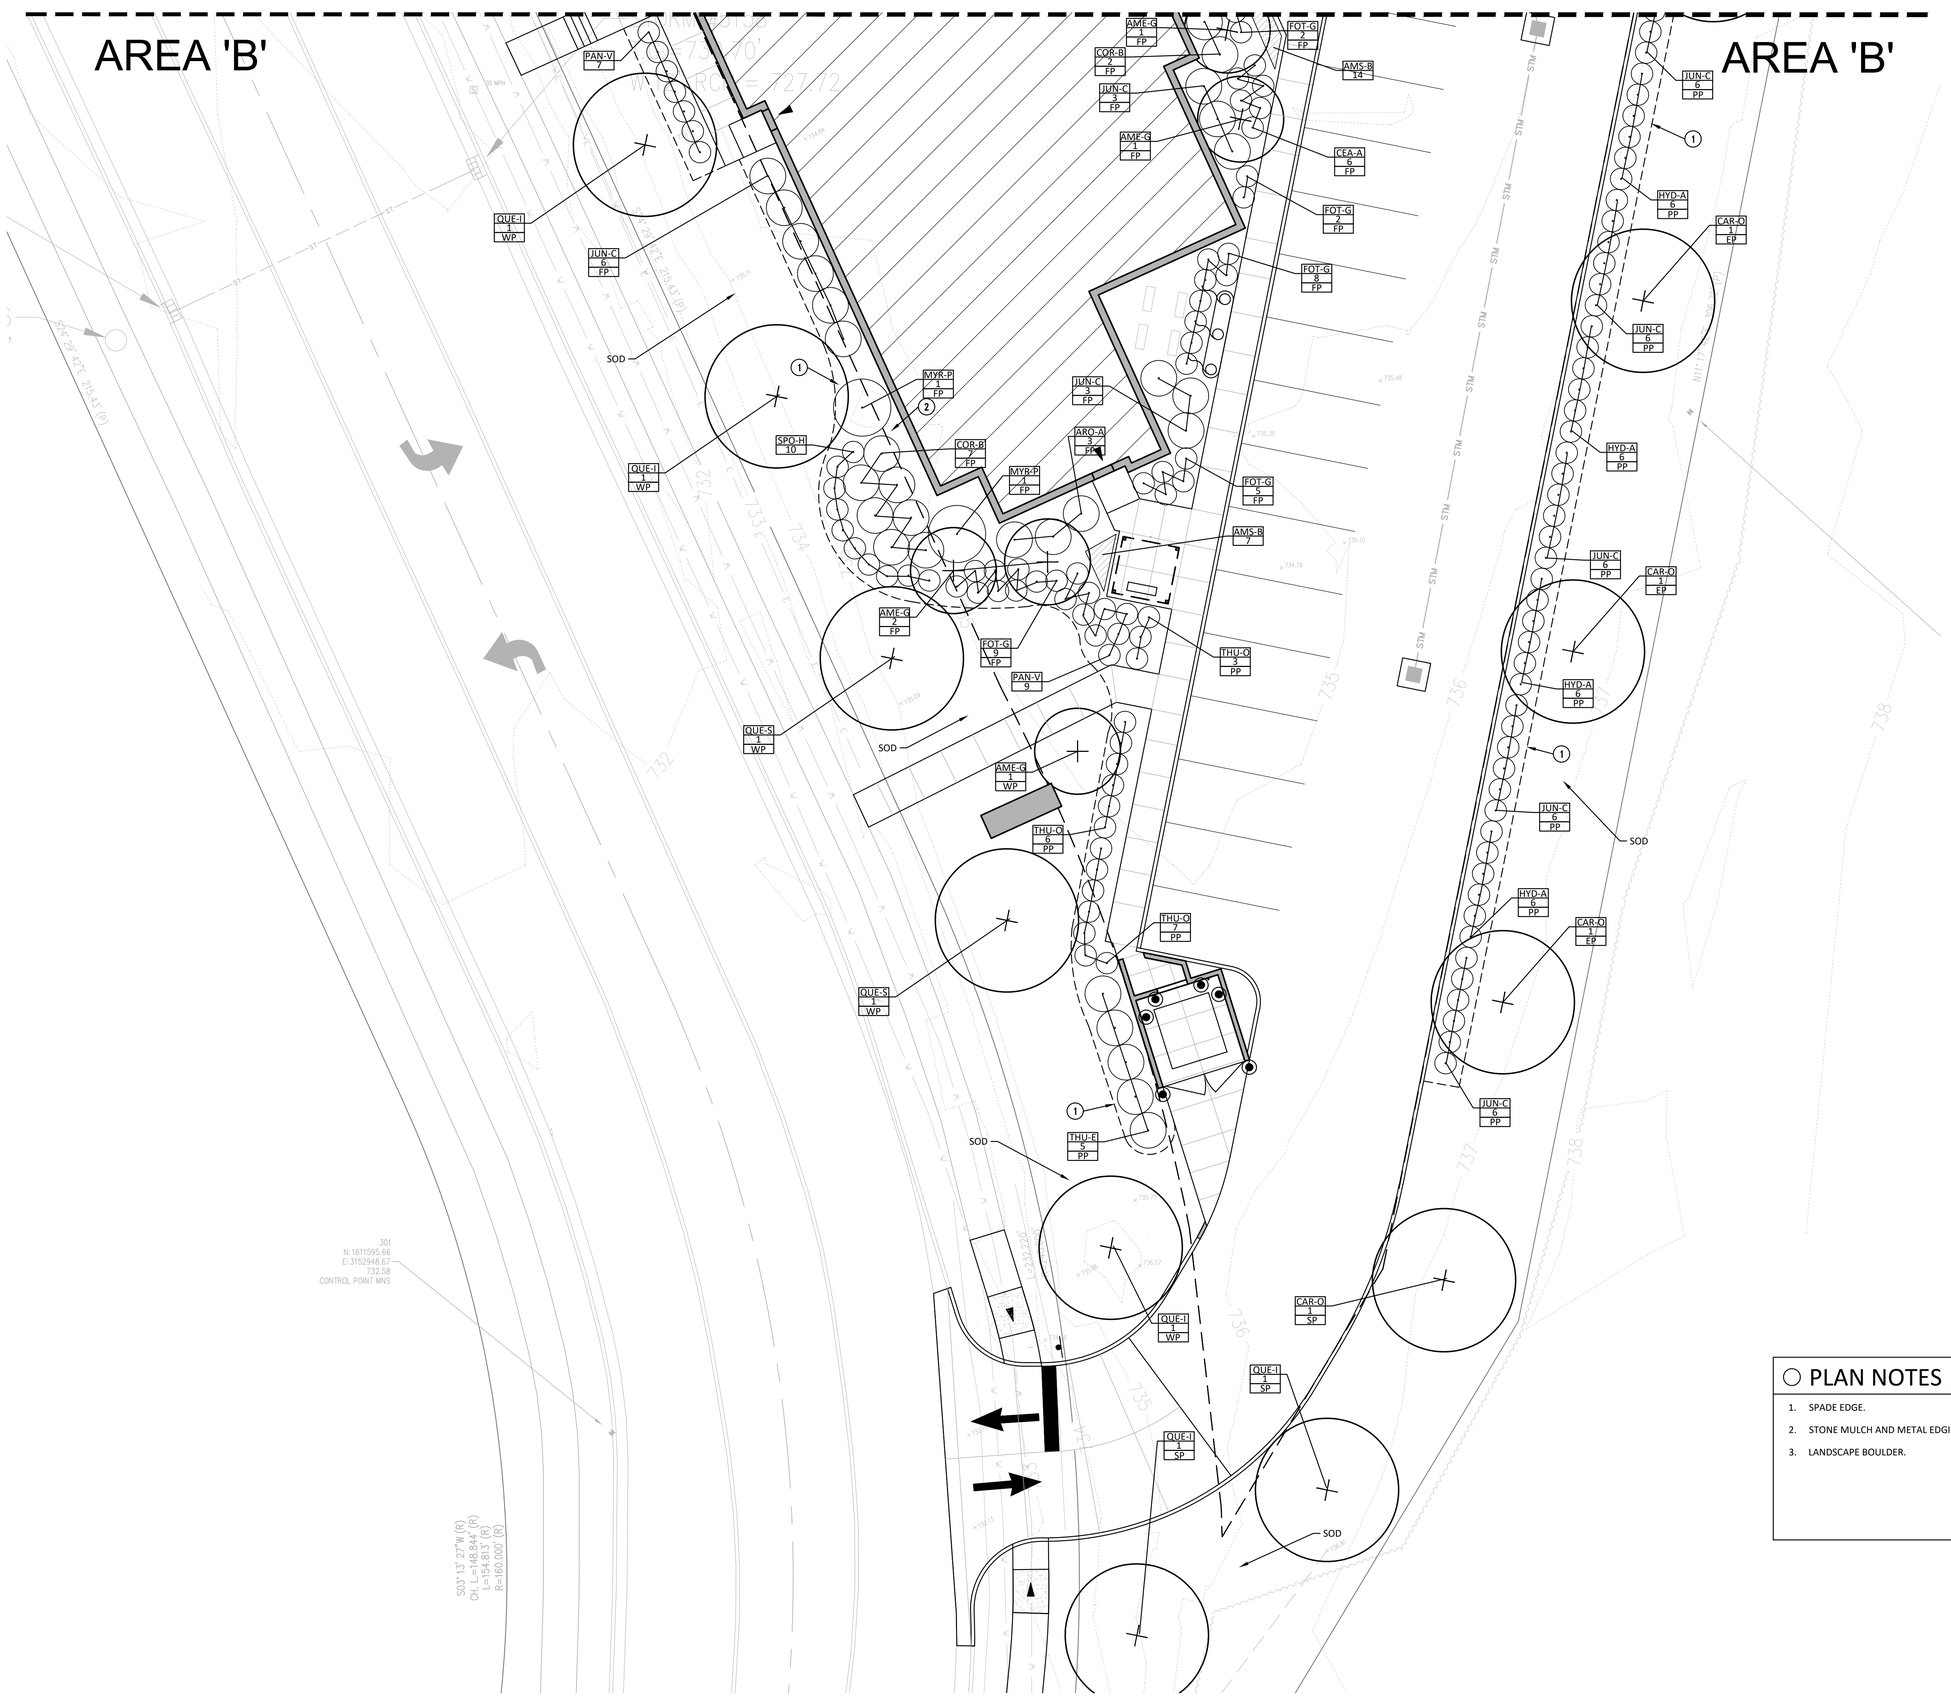

○ PLAN NOTES

1. SPADE EDGE.
2. STONE MULCH AND METAL EDGING.
3. LANDSCAPE BOULDER.

0 20 40 FEET
SCALE:1'=20'

JPS CONSULTING ENGINEERS, LLC
9365 Counselors Row, Suite 116
Indianapolis, IN 46240
ph 317.617.4270
www.jpsconsultingengineers.com

SLEEP INN
6030 GATEWAY DRIVE
PLAINFIELD, IN

PERMIT SET

NUMBER	DATE	DESCRIPTION

SITE LANDSCAPE PLAN AREA 'B'

SCALE:	1" = 20'
DATE:	09 MAY 2025
PROJECT #:	24JPSC91
DRAWN:	TPJ
COORD:	RKF
APPROVED:	ADS

C602

JPS Consulting Engineers - K:\Civil Projects\2024\24JPSC91 Sleep Inn - Plainfield\Drawing\C600.dwg September 8, 2025 - 2:52 PM TJones