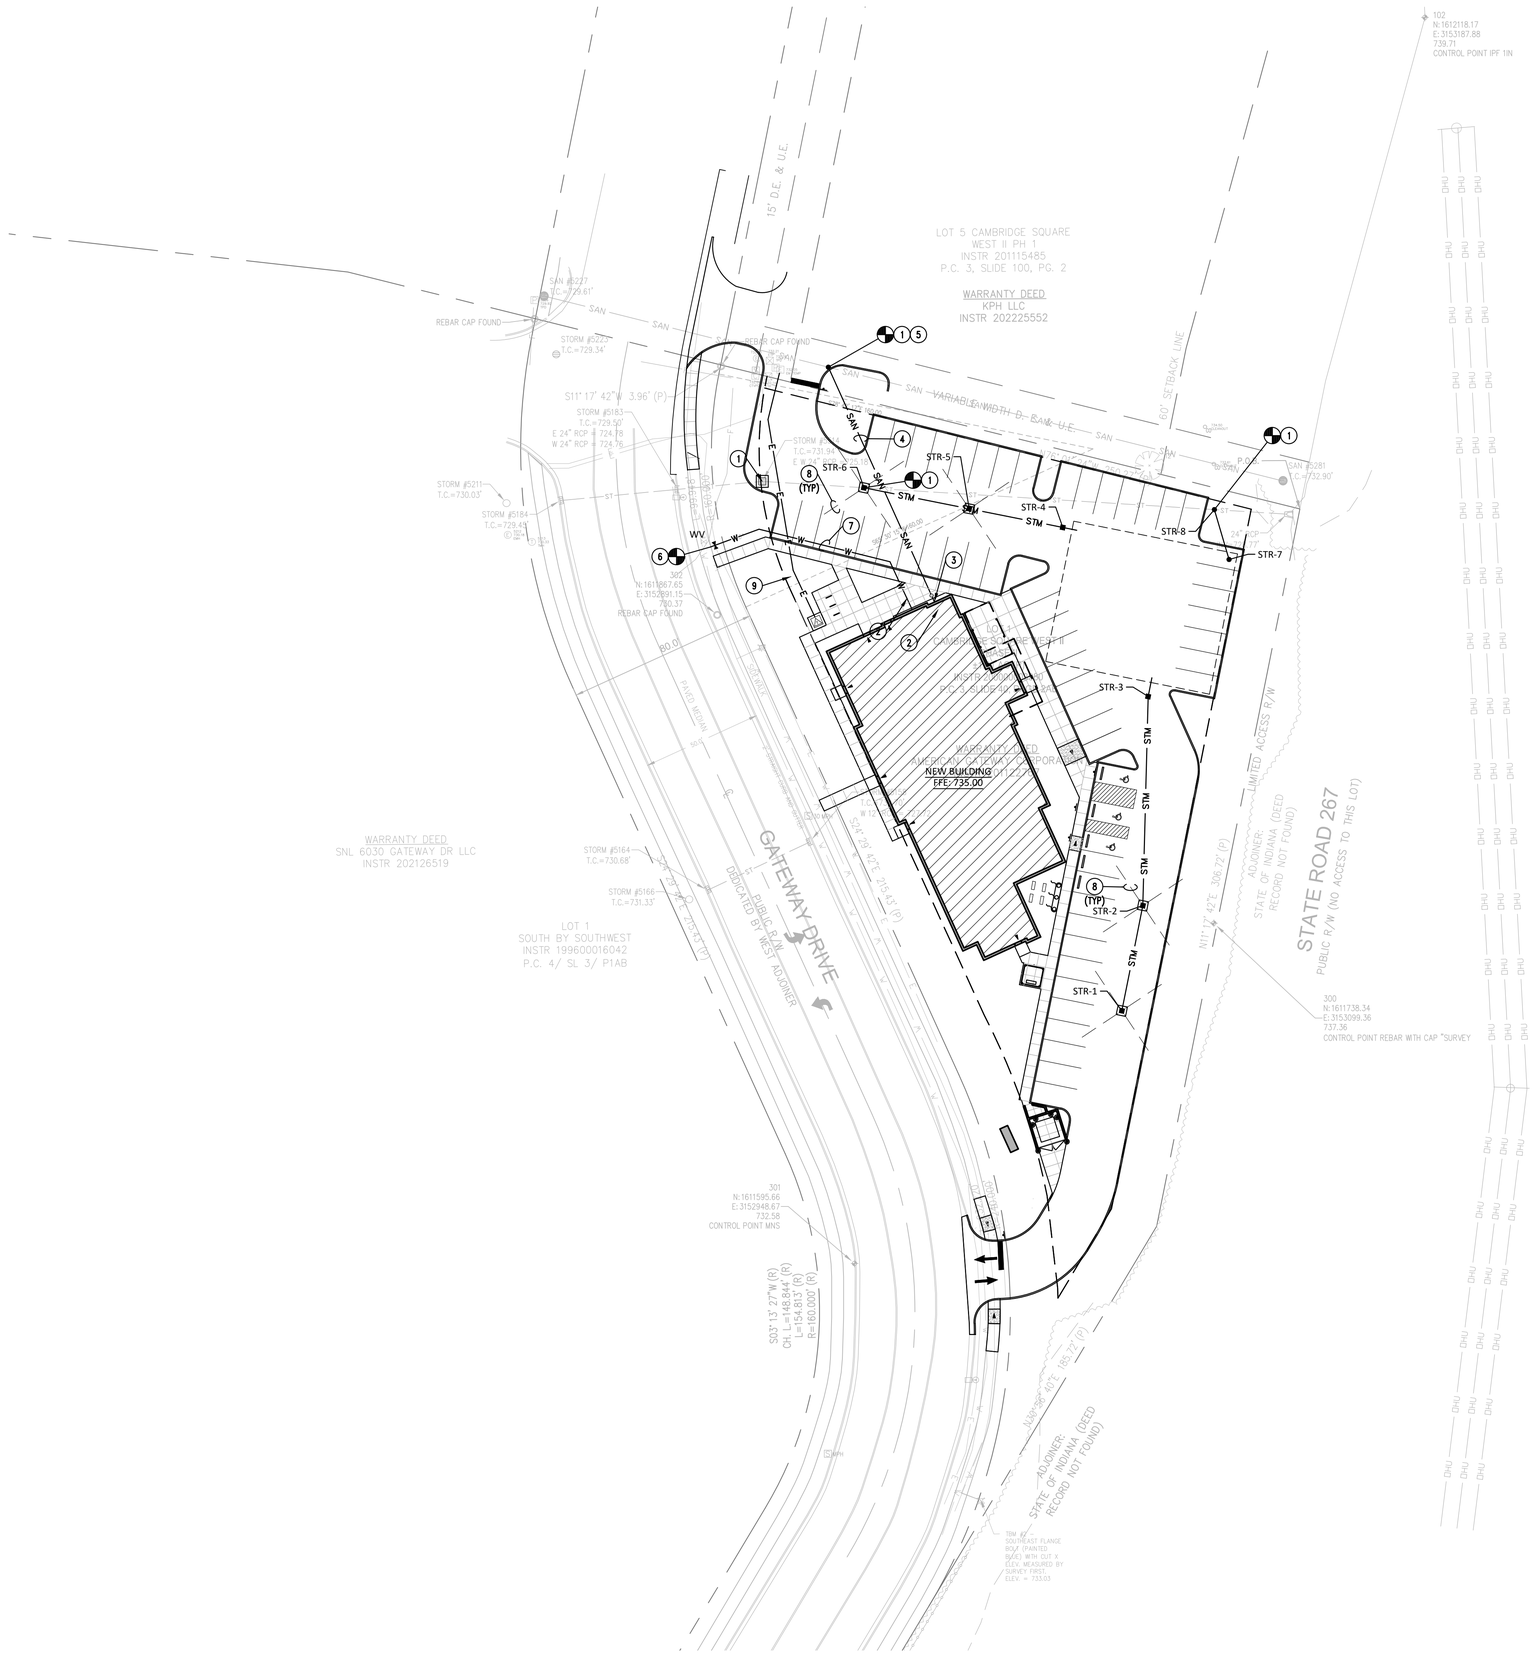

GENERAL NOTES

A. REFER TO UTILITY DETAILS FOR NOTE REFERENCES.

B. ALL SANITARY CASTINGS SHALL HAVE THE WORDS "TOWN OF PLAINFIELD", CAST IN RAISED OR RECESSED LETTERS AT A MINIMUM OF 2" HEIGHT. ALL PRIVATE SANITARY CASTINGS SHALL HAVE THE WORDS "SANITARY SEWER", CAST IN RAISED OR RECESSED LETTERS AT A MINIMUM OF 2" HEIGHT. CASTINGS TO BE NEENAH R-1916-F, EJ 1045ZPT AND 1040APT OR US FOUNDRY 755-NC BWT.

C. CONTRACTOR TO VERIFY LOCATIONS AND ELEVATIONS OF EXISTING UTILITIES PRIOR TO THE START OF CONSTRUCTION.

D. REFER TO TOWN OF PLAINFIELD TOWN STANDARD DRAWINGS FOR DETAILS

PLAN NOTES

1. CONTRACTOR TO FIELD VERIFY EXISTING STORM & SANITARY SEWER LOCATION, ELEVATION AND SIZE.
2. COORDINATE SIZE, LOCATION AND ELEVATION OF PIPING WITH PLUMBING PLANS.
3. NEW EXTERIOR CLEANOUT.
4. 6" PVC-SDR 26 SANITARY LATERAL AT 2.08% SLOPE. MAINTAIN 10FT HORIZONTAL OR 18" VERTICAL SEPARATION FROM WATER LINES.
5. LATERAL CONNECTION TO THE MAINLINE SEWER AND REFERENCE THE CONNECTION DETAIL ON DS-S02 ON SHEET 17 OF THE TOWN STANDARDS.
6. WATER SERVICE TAP , REFER TO DEVELOPMENT STANDARD, DETAIL DS-W01 ON SHEET 13 OF TOWN STANDARDS.
7. 6" DUCTILE IRON-CLASS 50 WATER PIPE WITH MECHANICAL JOINTS (60" COVER). REFER TO TOWN STANDARDS.
8. NEW INLET SUBSURFACE DRAIN.
9. NEW TRANSFORMER AND PRIMARY ECLECTIC SERVICE. COORDINATE WITH UTILITY COMPANY.

SEE SHEET C001 FOR GENERAL NOTES.

JPS CONSULTING ENGINEERS, LLC
9365 Counselors Row, Suite 116
Indianapolis, IN 46240
ph 317.617.4270
www.jpsconsultingengineers.com

SLEEP INN
6030 GATEWAY DRIVE
PLAINFIELD, IN

PERMIT SET

NUMBER	DATE	DESCRIPTION

SITE UTILITY PLAN

SCALE:	1" = 30'
DATE:	09 MAY 2025
PROJECT #:	24JPSC91
DRAWN:	CLM
COORD:	ADS
APPROVED:	ADS

C400

JPS Consulting Engineers - K:\Civil Projects\2024\24JPSC91 Sleep Inn - Plainfield\Drawing\C400.dwg July 9, 2025 - 9:14 AM TJones