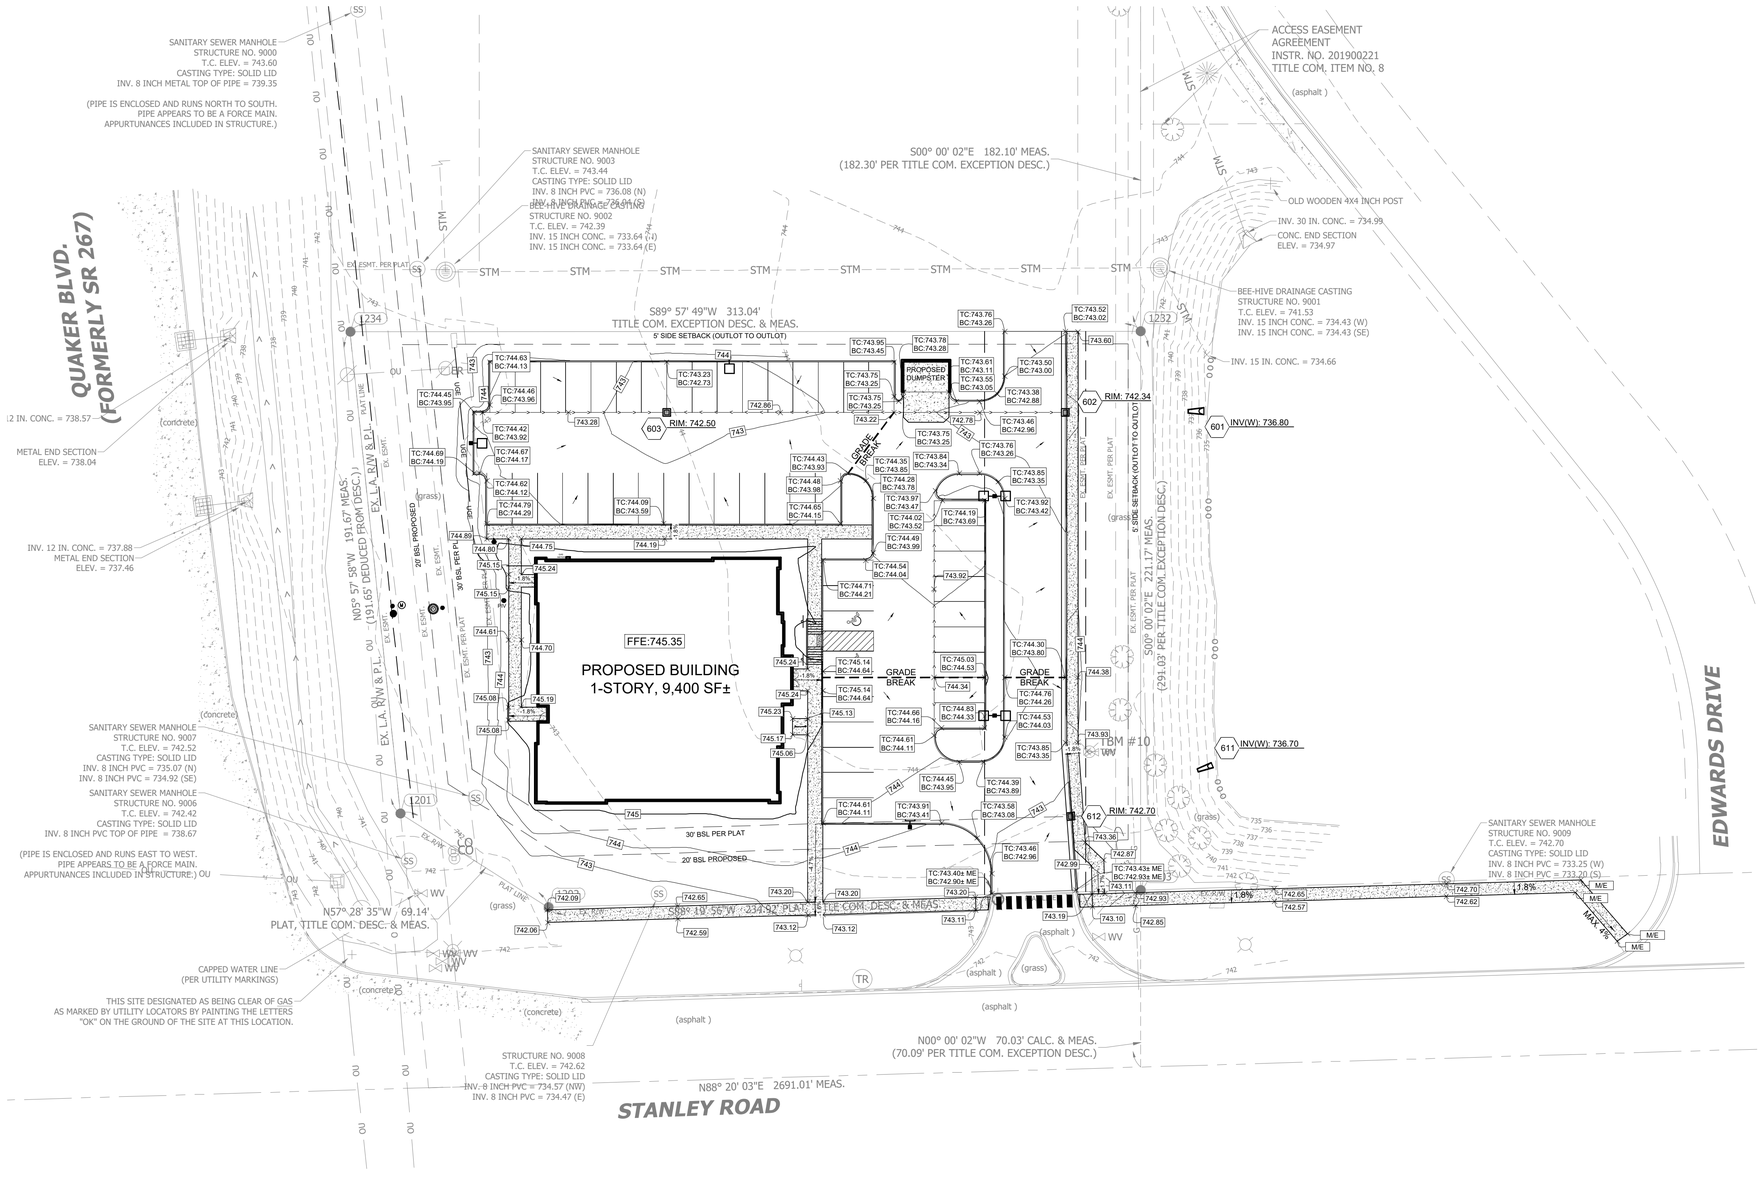

N

0 30' 60'

SCALE: 1" = 30'

GRADING LEGEND:

- STORM MANHOLE
- STORM COMBINATION/CURB INLET
- STORM AREA INLET
- STORM BEEHIVE/YARD INLET
- STORM FLARED END SECTION
- STORM MECHANICAL SEPARATOR (REF. PLAN FOR SIZE/TYPE)
- ### STORM STRUCTURE NUMBER
- FLOW LINE, SWALE / GRASS
- FLOW LINE, PAVEMENT
- X.X% SLOPE / RAMP SLOPE
- SURFACE DRAINAGE FLOW ARROW DIRECTION
- ### EXISTING CONTOUR AND LABEL
- ### PROPOSED CONTOUR AND LABEL
- GRADE BREAK
- t:XXX.XX FLOW LINE / SWALE SPOT ELEVATION
- XXX.XX SPOT ELEVATION
- XXX.XX H.P. SPOT ELEVATION, HIGH POINT
- XXX.XX L.P. SPOT ELEVATION, LOW POINT
- TC:XXX.XX / BC:XXX.XX TC- TOP OF CURB ELEVATION / BC - BOTTOM OF CURB/GUTTER ELEVATION
- TW:XXX.XX / BW:XXX.XX TW - TOP OF WALL ELEVATION / BW - BOTTOM OF WALL ELEVATION
- XXX.XX RIM CASTING RIM ELEVATION
- — — — ME MATCH EXISTING ELEVATION
- CONSTRUCTION LIMIT LINE

NOTES:

1. REF. C101 FOR ABBREVIATIONS AND ADDITIONAL LEGEND INFORMATION.

SURVEY VERTICAL DATUM INFORMATION:

THE SURVEY AND THIS PROJECT ELEVATIONS ARE ESTABLISHED BASED ON THE NORTH AMERICAN VERTICAL DATUM OF 1988 (NAVD88). THE VERTICAL DATUM WAS ESTABLISHED BY THE SURVEYOR PER GLOBAL POSITIONING SYSTEM (GPS) OBSERVATIONS UTILIZING INCORS NETWORK AND GEOID18. THEREFORE, THE ELEVATIONS, CONTOURS AND GRADES SHOWN ON THIS SHEET AND PLAN SET ARE IN NAVD88.

FRITZ ENGINEERING SERVICES
14020 MISSISSINEWA DRIVE
CARMEL, INDIANA 46033
P: 317.324.8695 F: 317.324.8717
www.Fritz-Eng.com

PRELIMINARY NOT FOR CONSTRUCTION

REVISIONS AND ISSUES	DATE	BY

GENERAL NOTES / LEGEND:

"IT'S THE LAW" 811 Know what's below. Call before you dig. 2 WORKING DAYS BEFORE YOU DIG.

PROJECT:

UHG MEDICAL OFFICE

PROJECT LOCATION:
N.E. CNR. STANLEY RD & QUAKER BLVD.
PLAINFIELD, INDIANA 46168
HENDRICKS COUNTY
SECTION, TOWNSHIP, RANGE:
SE ¼, S36, T15N, R1E

CLIENT:
LITTLE DIVERSIFIED ARCHITECTURAL CONSULTING INC.
1300 DOVE ST. STE. 100
NEWPORT BEACH, CA 92660

PLAN DATE: 11/18/2024

DESIGN:	CHECK:	DRAWN:
AF	AF	KG

PROJECT NO. 2410001

SHEET NAME
GRADING PLAN

SHEET NO.
C301

© 2025 FRITZ ENGINEERING SERVICES, LLC

PRINTED BY: Andrew Fritz
DATE: 1/7/2025 7:43 AM
SHEET SIZE: ARCH D (24.00 X 36.00 INCHES) 1:1
FILE NAME: P:\2024\241001 - ANN IN PLAINFIELD\03 CIVIL\PLANS\C301 DWG LAYOUT C301