PROVIDE WOOD BLOCKING BEHIND TOILET & BATHTUB TO PROVIDE FOR FUTURE GRAB BARS & ACCESSORIES. SEE TYP. SUITE ELEVATIONS AND DETAILS

WASHROOM VANITY W/ RECESSED SINK & BASE CABINETS, TYP. COORDINATE WITH, COORDINATE MIRROR, TOWEL BARS, TOILET PAPER DISPENSER, ETC. SPEC. T.B.D.

DIMENSIONS OF TUB/SHOWER SUIT TO FIT MANUFACTURER

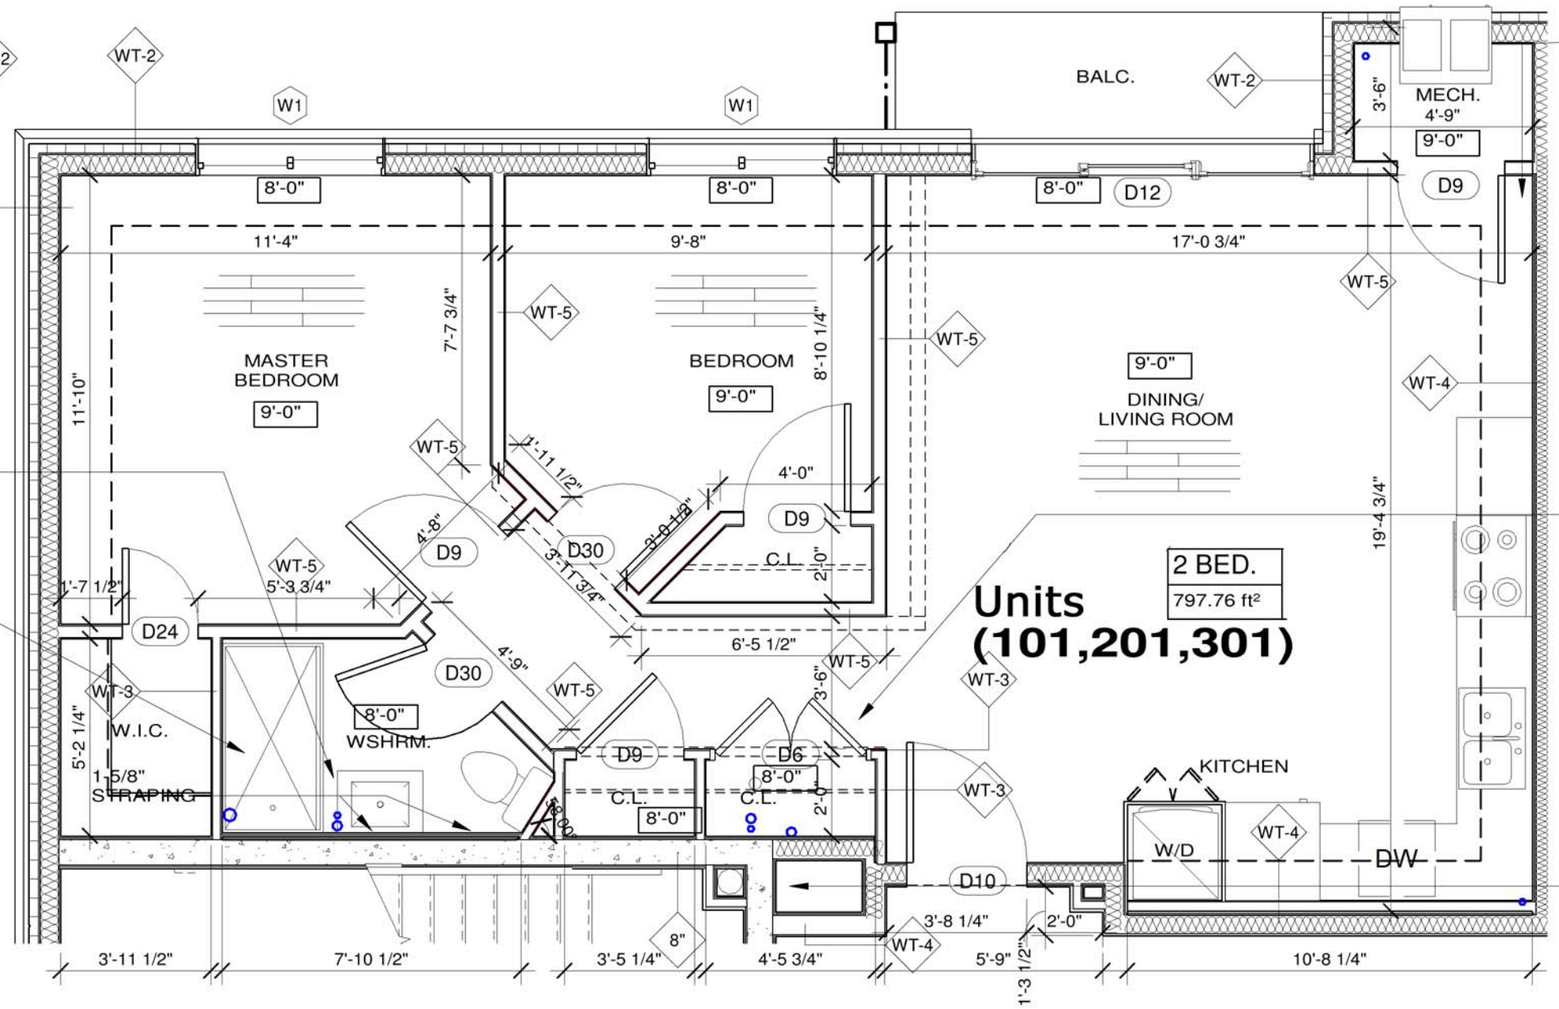

GYPSUM BOARD BULKHEAD SHOWN DASHED @ 8'-0" A.F.F. (TYP.)

KITCHENS SHOWN FOR GENERAL LAYOUT. CABINETRY & COUNTER-TOP STYLE, FINISHES HARDWARE, ETC. T.B.D. PROVIDE SHOP DWGS. FOR ARCHITECTS APPROVAL

LOCATION OF SINK/DRAINS TO BE VERIFIED WITH FINAL CABINET SHOP DRAWINGS.

COORDINATE DIMENSIONS & CLEARANCES REQUIRED FOR WASHER/DRYER UNIT, PLUMBING CONNECTIONS & DOOR CLEARANCES TYP.

MECH. SHAFT. REFER TO MECHANICAL DWGS.