Columbarium Niche Depiction, First Methodist Church, Shreveport

Left Side of Fountain

April 5, 2026

Section 1 (168 niches)

7 rows of niches = 4' 8" + 4" capstone + 1'0" base = total height of 6' 0"

Fountain wall 1' higher than columbarium wall

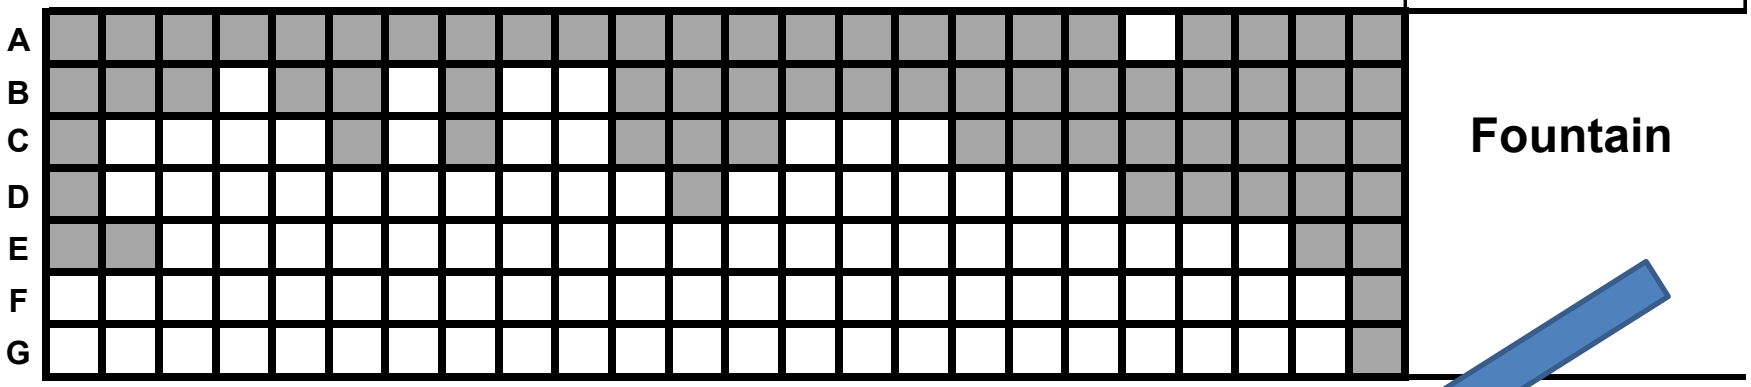

Brick vertical base: 1.0' from brick-paved surface to bottom of Niche Row G

Niche dimensions: 8"x8" faceplate with name inscription(s)

12" depth accommodating two urns horizontally; each urn 5.5"x5.5"x7.0"

Right Side of Fountain

continuation

Section 2 (126 niches)

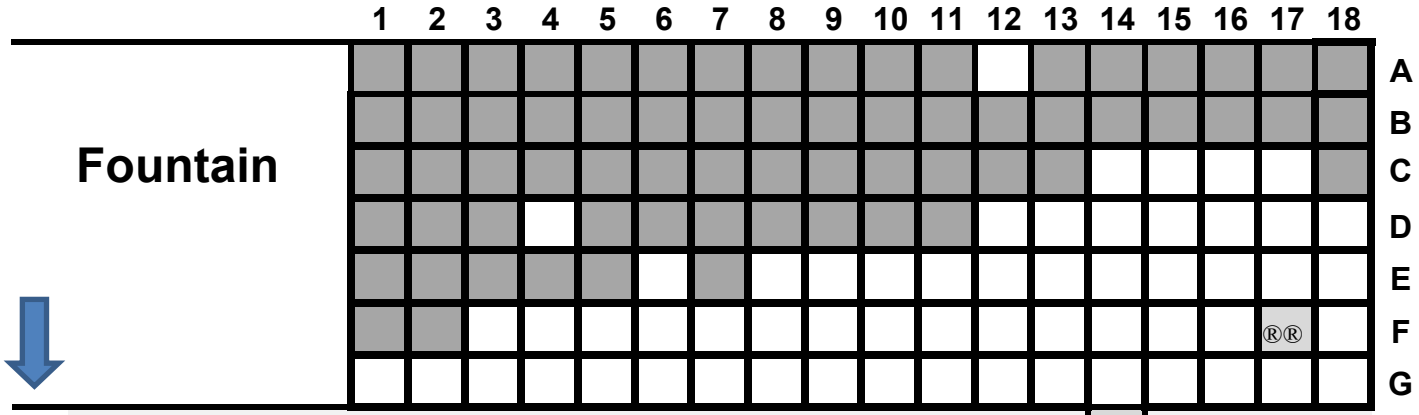

Example of specifying a niche: Section 2 Row F Column 17

Designates niches selected by subscribers as of : April 5, 2026