Site Plan of SL11, Strata Plan KAS2717, Sec 24, Tp 20, R 10, W6M, KDYD

Scale 1:250

5 0 5 10 15 20 25

All distances are in metres.

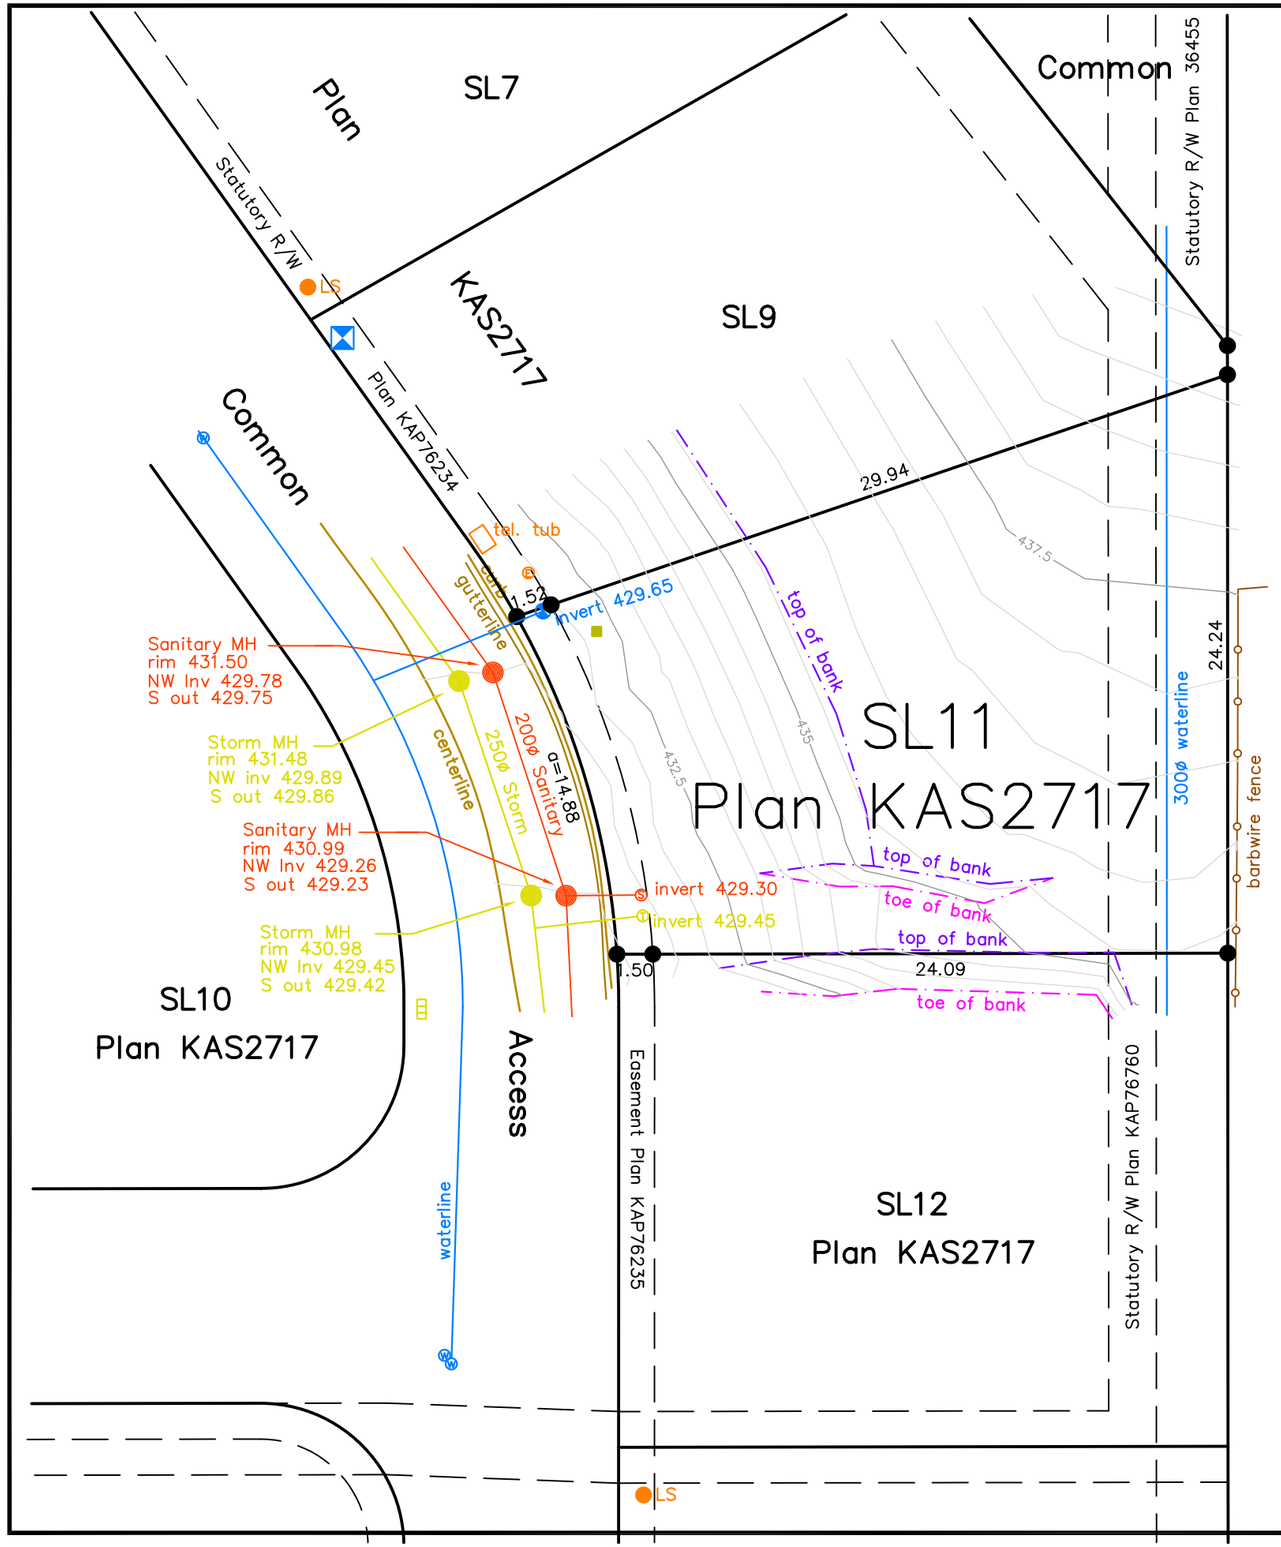

LEGEND

- *Standard Iron Post Found*
- *Elevations are geodetic*
- *Contour interval is 0.5m*
- water valve
- sanitary stub
- Sanitary MH
- Storm MH
- catch basin
- curb stop
- Fire Hydrant
- storm stub
- LS lamp standard
- hydro tub
- service stake

Note:
Manhole invert elevations provided by
True Consulting Group
Drawing No.733-011-04

June 1, 2010

BROWNE JOHNSON LAND SURVEYORS
B.C. AND CANADA LANDS
SALMON ARM, B.C. Ph.250-832-9701

File: 168-10 168-10.raw