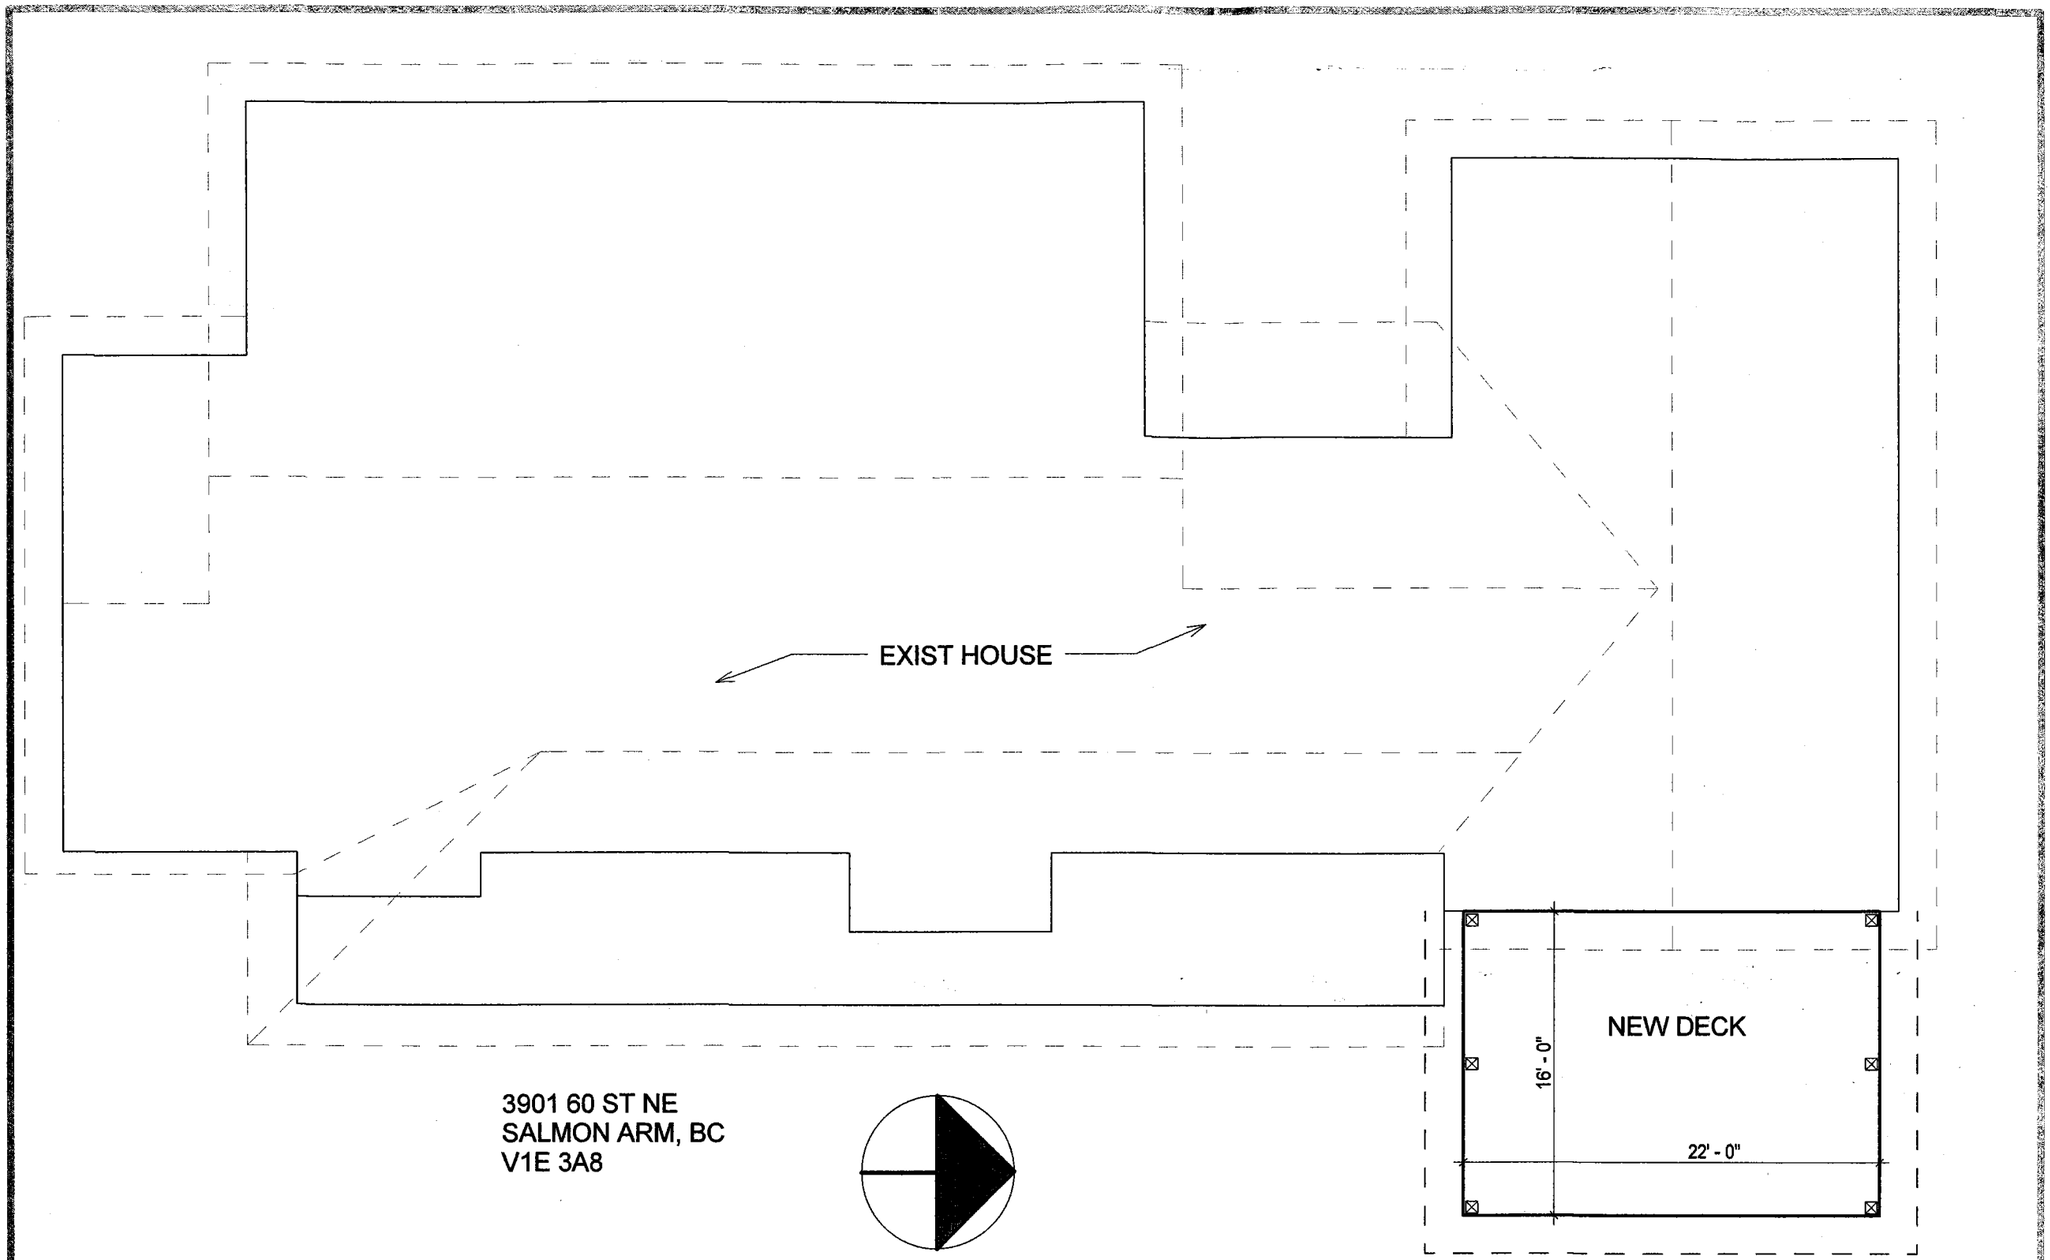


3901 60 ST NE
SALMON ARM, BC
V1E 3A8

1 NEW DECK ADDITION
NTS

KHM Design
3200 28 ST NE
SALMON ARM, BC
V1E 3X7

TEL : (250) 517-7131
www.khmdesign.ca
kris@khmdesign.ca

COVER SHEET

WOODS RESIDENCE

3901 60 St NW
Salmon Arm, BC
V1E 3A8


2016-03-3 ISSUED FOR PERMIT

THESE DESIGNS AND DRAWINGS ARE THE EXCLUSIVE PROPERTY OF KHM DESIGN AND MAY NOT BE USED OR REPRODUCED WITHOUT CONSENT.

DATE	3/3/16
DRWN	KHM
JOB #	****

A0.0


2016-03-07 8:14:32 AM

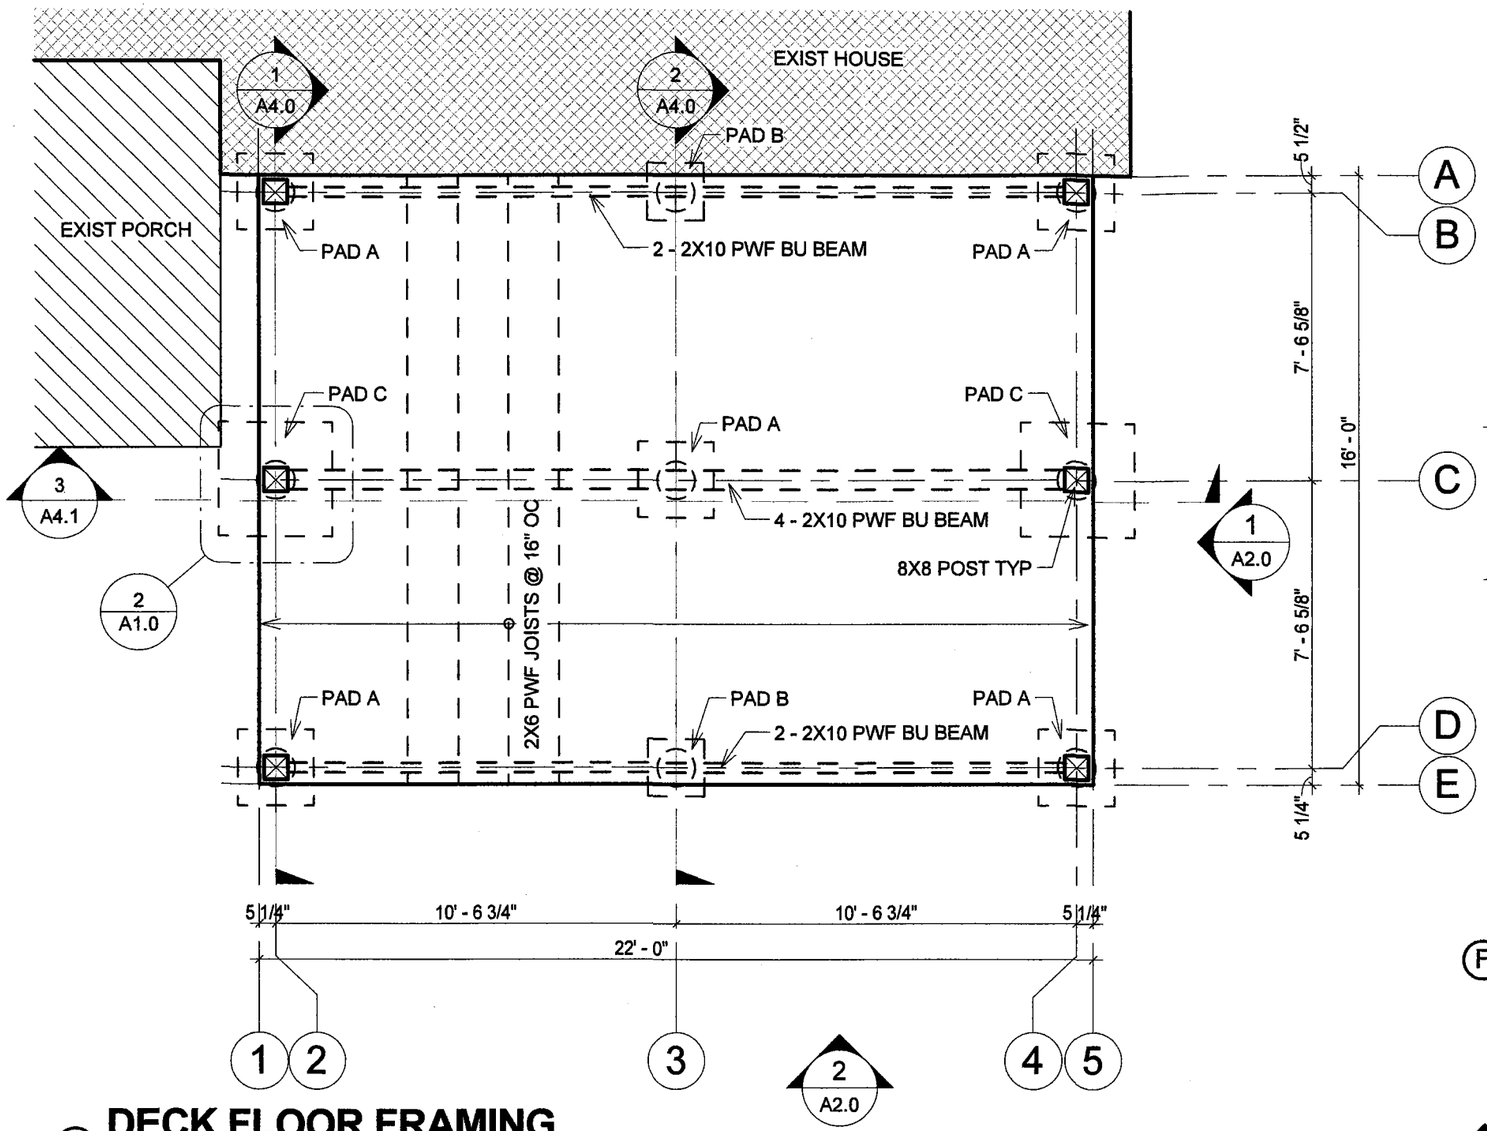


1 DECK FLOOR FRAMING
NTS

PAD NOTES

PAD A	24" X 24" X 8" 3 - 15M EW
PAD B	18" X 18" X 8" 2 - 15M EW
PAD C	36" X 36" X 8" 4 - 15M EW

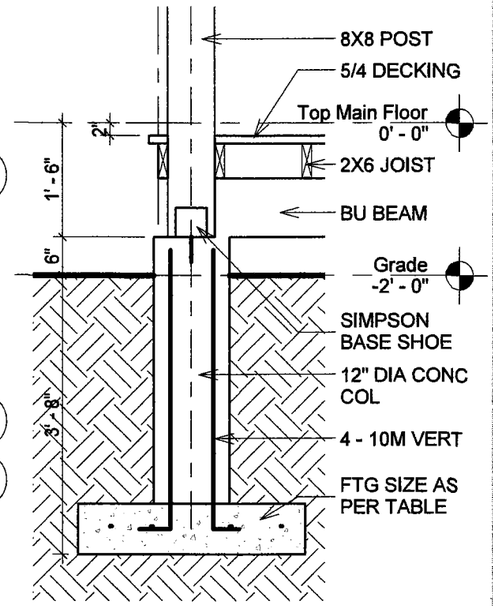

F SECTION F
NTS

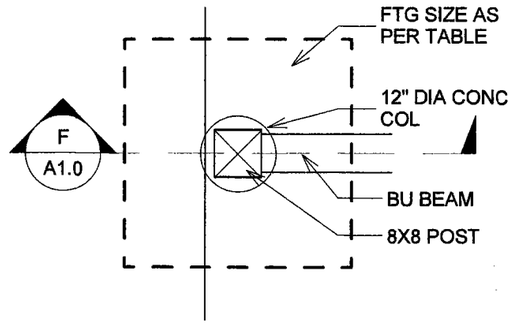

2 TYPICAL FOUNDATION
NTS

KHM Design
3200 28 ST NE
SALMON ARM, BC
V1E 3X7
TEL : (250) 517-7131
www.khmdesign.ca
kris@khmdesign.ca

MAIN FLOOR PLAN

WOODS RESIDENCE
3901 60 St NW
Salmon Arm, BC
V1E 3A8


2016-03-3 ISSUED FOR PERMIT

THESE DESIGNS AND DRAWINGS ARE THE EXCLUSIVE PROPERTY OF KHM DESIGN AND MAY NOT BE USED OR REPRODUCED WITHOUT CONSENT.


DATE	3/3/16
DRWN	KHM
JOB #	****

A1.0

2016-03-07 8:14:32 AM

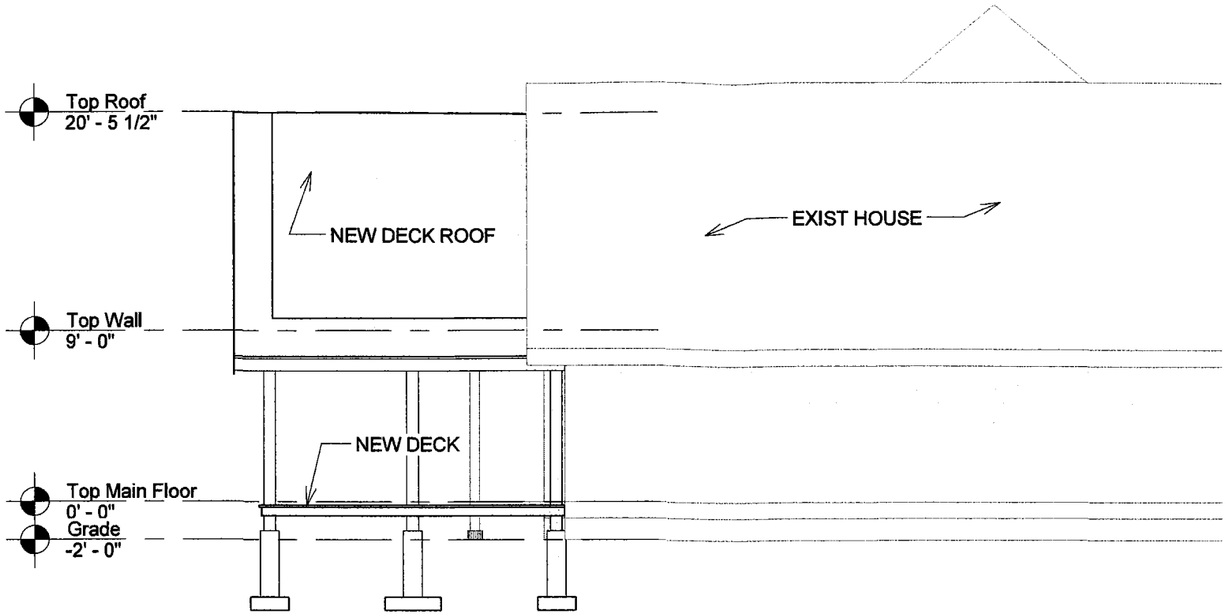

① NORTH ELEVATION
NTS

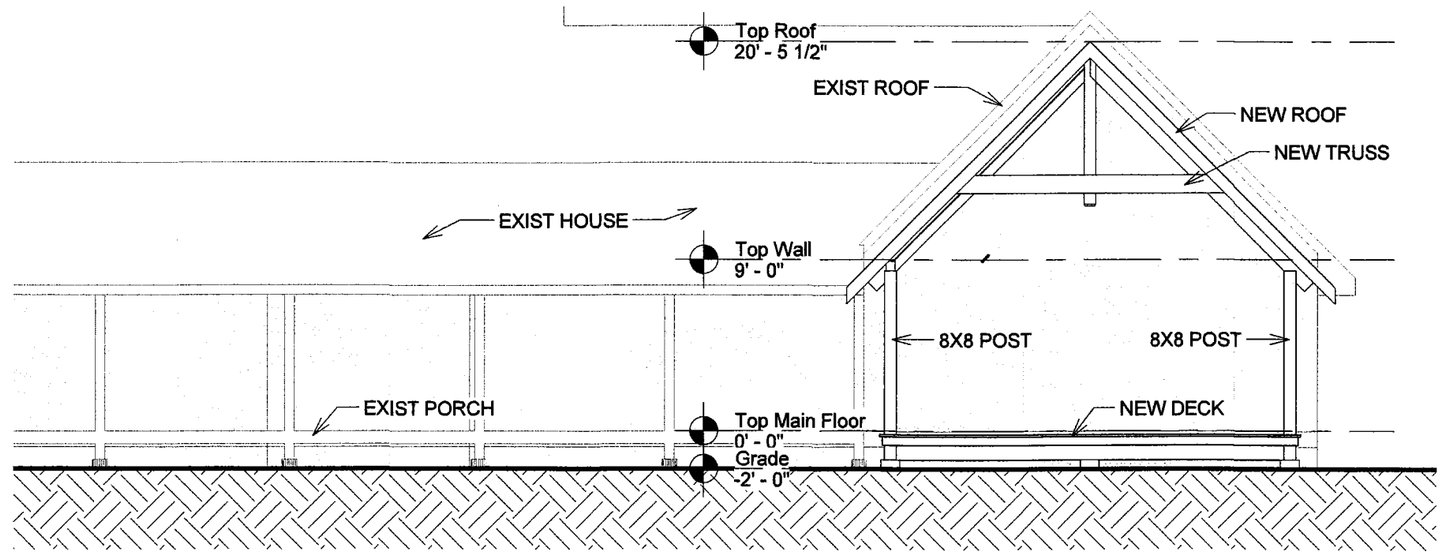

② EAST ELEVATION
NTS

KHM Design
3200 28 ST NE
SALMON ARM, BC
V1E 3X7

TEL : (250) 517-7131
www.khmdesign.ca
kris@khmdesign.ca

ELEVATIONS
WOODS RESIDENCE
3901 60 St NW
Salmon Arm, BC
V1E 3A8
2016-03-3 ISSUED FOR PERMIT

THESE DESIGNS AND DRAWINGS ARE THE EXCLUSIVE PROPERTY OF KHM DESIGN AND MAY NOT BE USED OR REPRODUCED WITHOUT CONSENT.

DATE	3/3/16
DRWN	Author
JOB #	****


A2.0

2016-03-07 8:14:33 AM

KHM Design

3200 28 ST NE
SALMON ARM, BC
V1E 3X7

TEL : (250) 517-7131
www.khmdesign.ca
kris@khmdesign.ca

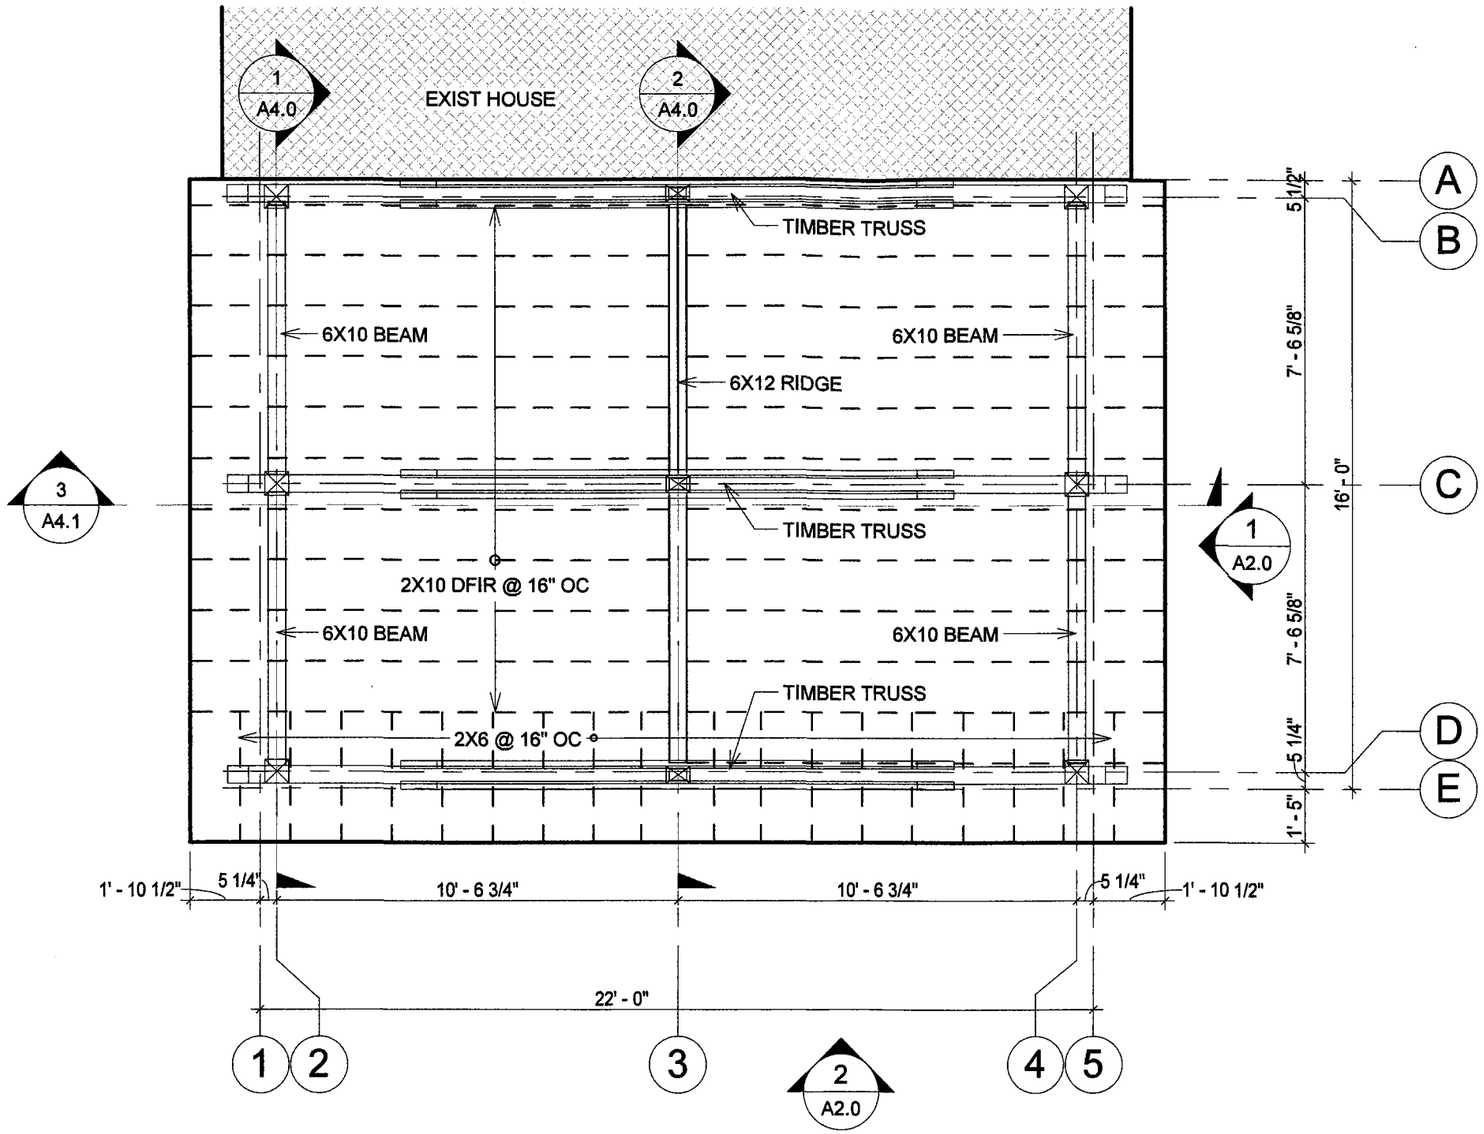

1 ROOF FRAMING
1/4" = 1'-0"

ROOF FRAMING PLAN

WOODS RESIDENCE

3901 60 St NW
Salmon Arm, BC
V1E 3A8


2016-03-3 ISSUED FOR PERMIT

THESE DESIGNS AND DRAWINGS ARE THE EXCLUSIVE PROPERTY OF KHM DESIGN AND MAY NOT BE USED OR REPRODUCED WITHOUT CONSENT.


DATE	3/3/16
DRWN	Author
JOB #	****

A3.0

2016-03-07 8:14:33 AM

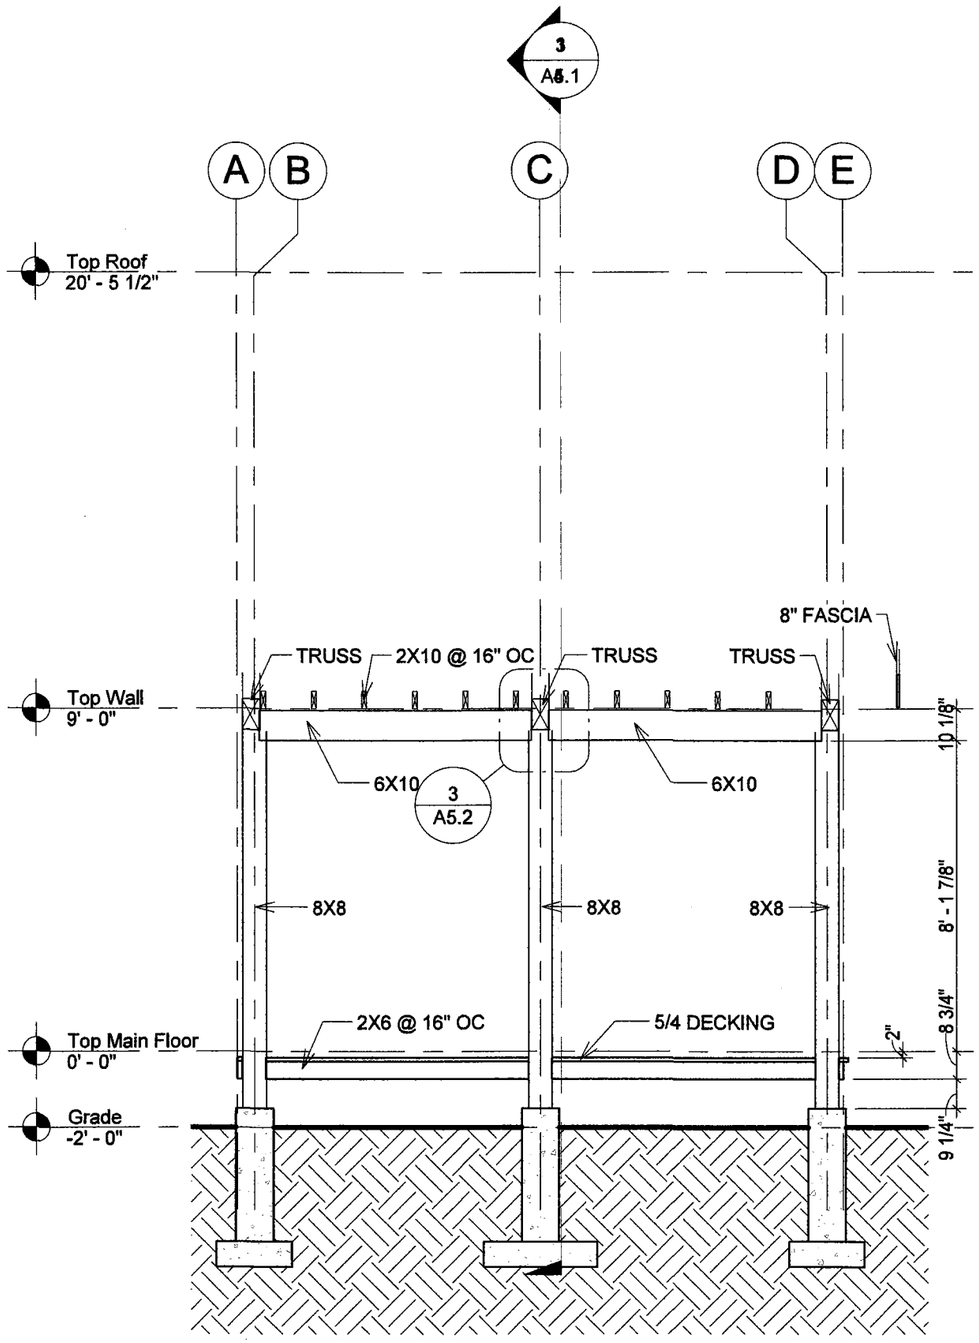

1 SECTION 1
1/4" = 1'-0"

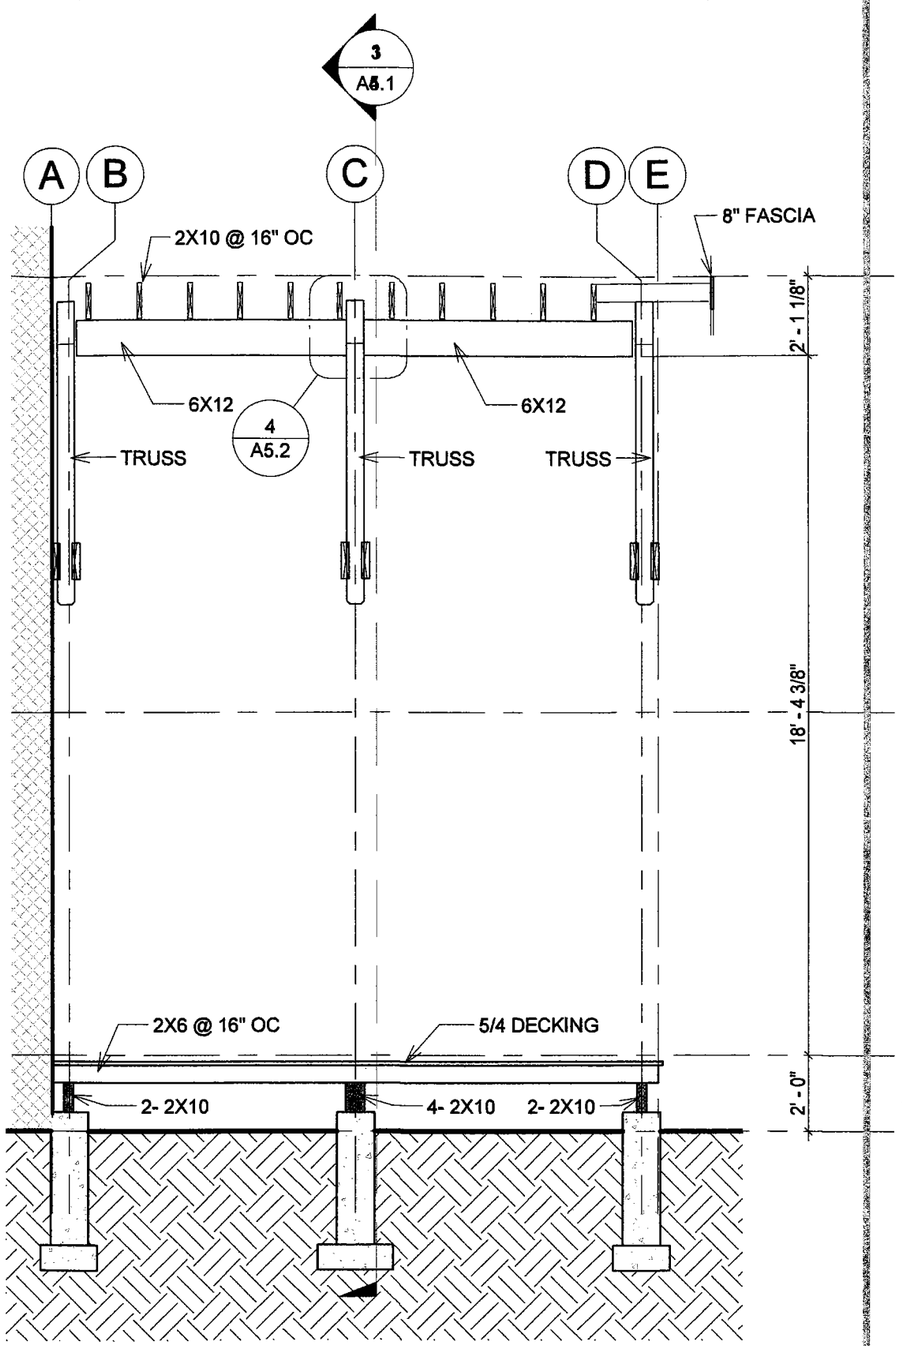

2 SECTION 2
1/4" = 1'-0"

KHM Design
3200 28 ST NE
SALMON ARM, BC
V1E 3X7

TEL : (250) 517-7131
www.khmdesign.ca
kris@khmdesign.ca

SECTIONS

WOODS RESIDENCE

3901 60 St NW
Salmon Arm, BC
V1E 3A8


2016-03-3 ISSUED FOR PERMIT

THESE DESIGNS AND DRAWINGS ARE THE EXCLUSIVE PROPERTY OF KHM DESIGN AND MAY NOT BE USED OR REPRODUCED WITHOUT CONSENT.

DATE	3/3/16
DRWN	Author
JOB #	****

A4.0

2016-03-07 8:14:33 AM

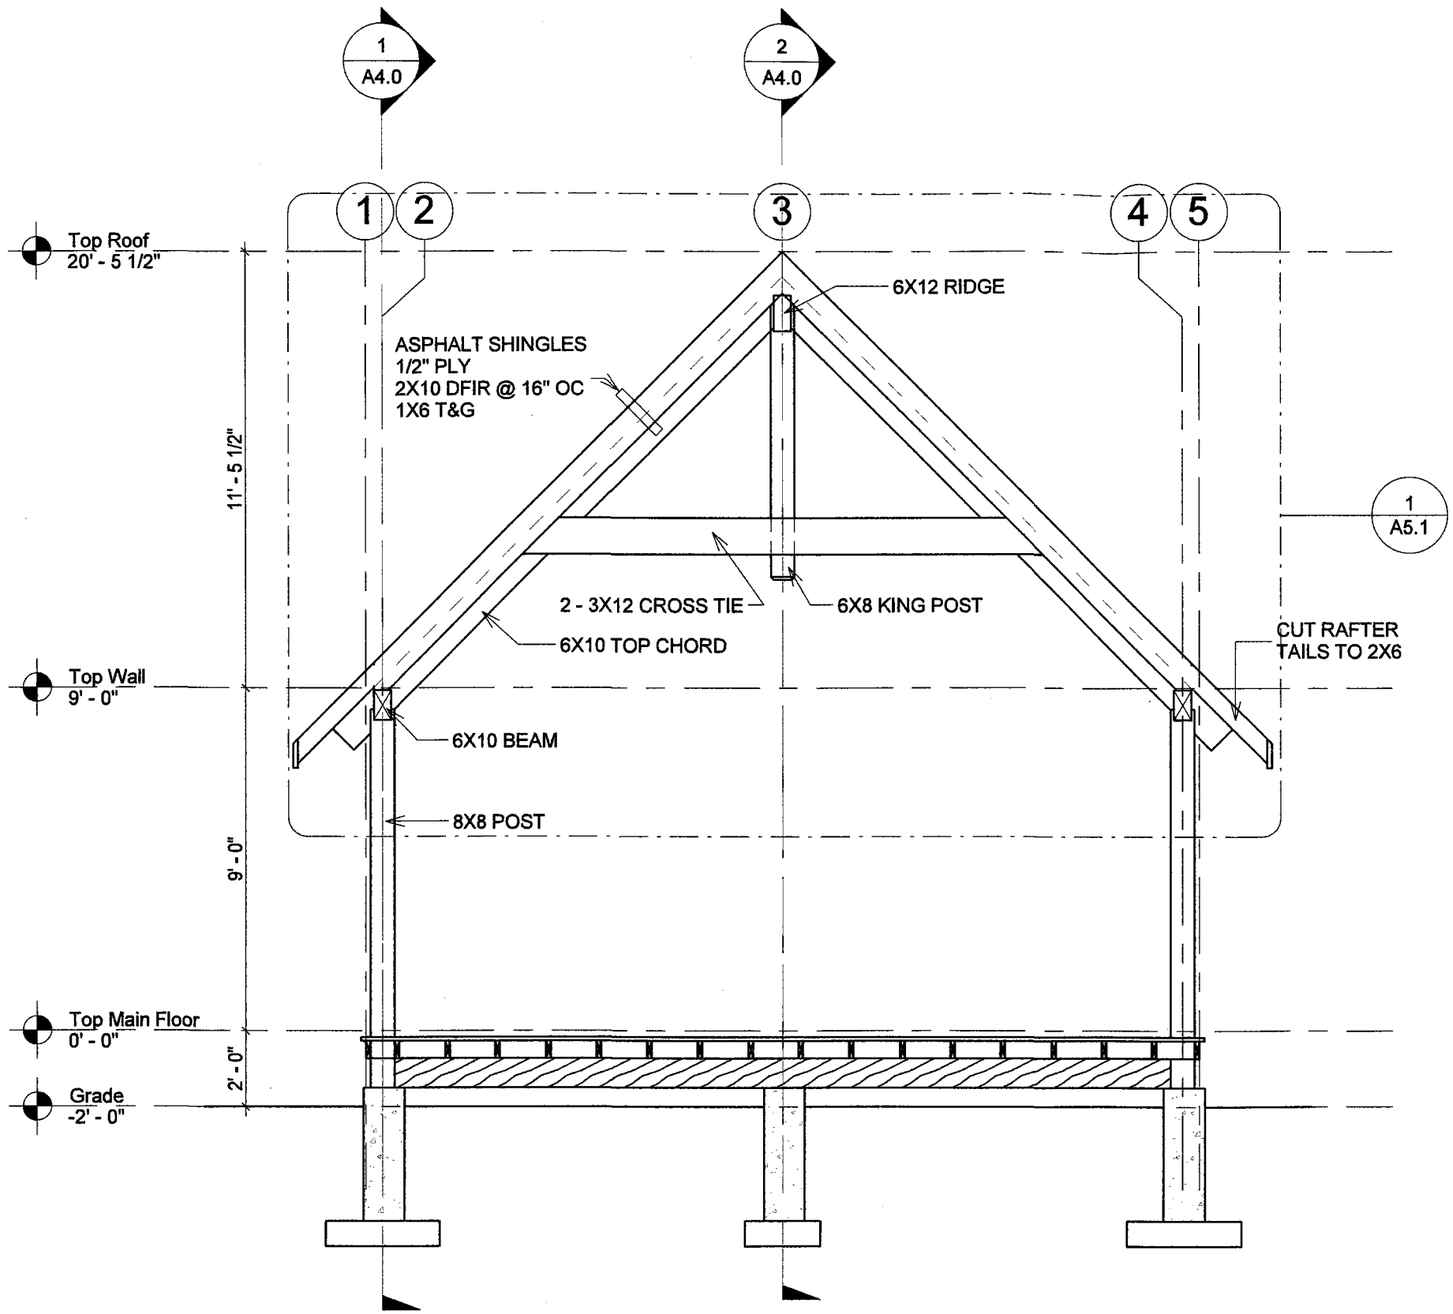

③ SECTION 3
NTS

KHM Design
3200 28 ST NE
SALMON ARM, BC
V1E 3X7

TEL : (250) 517-7131
www.khmdesign.ca
kris@khmdesign.ca

SECTIONS 2

WOODS RESIDENCE

3901 60 St NW
Salmon Arm, BC
V1E 3A8


2016-03-3 ISSUED FOR PERMIT

THESE DESIGNS AND DRAWINGS ARE THE EXCLUSIVE PROPERTY OF KHM DESIGN AND MAY NOT BE USED OR REPRODUCED WITHOUT CONSENT.

DATE	3/3/16
DRWN	Author
JOB #	****

A4.1

2016-03-07 8:14:33 AM

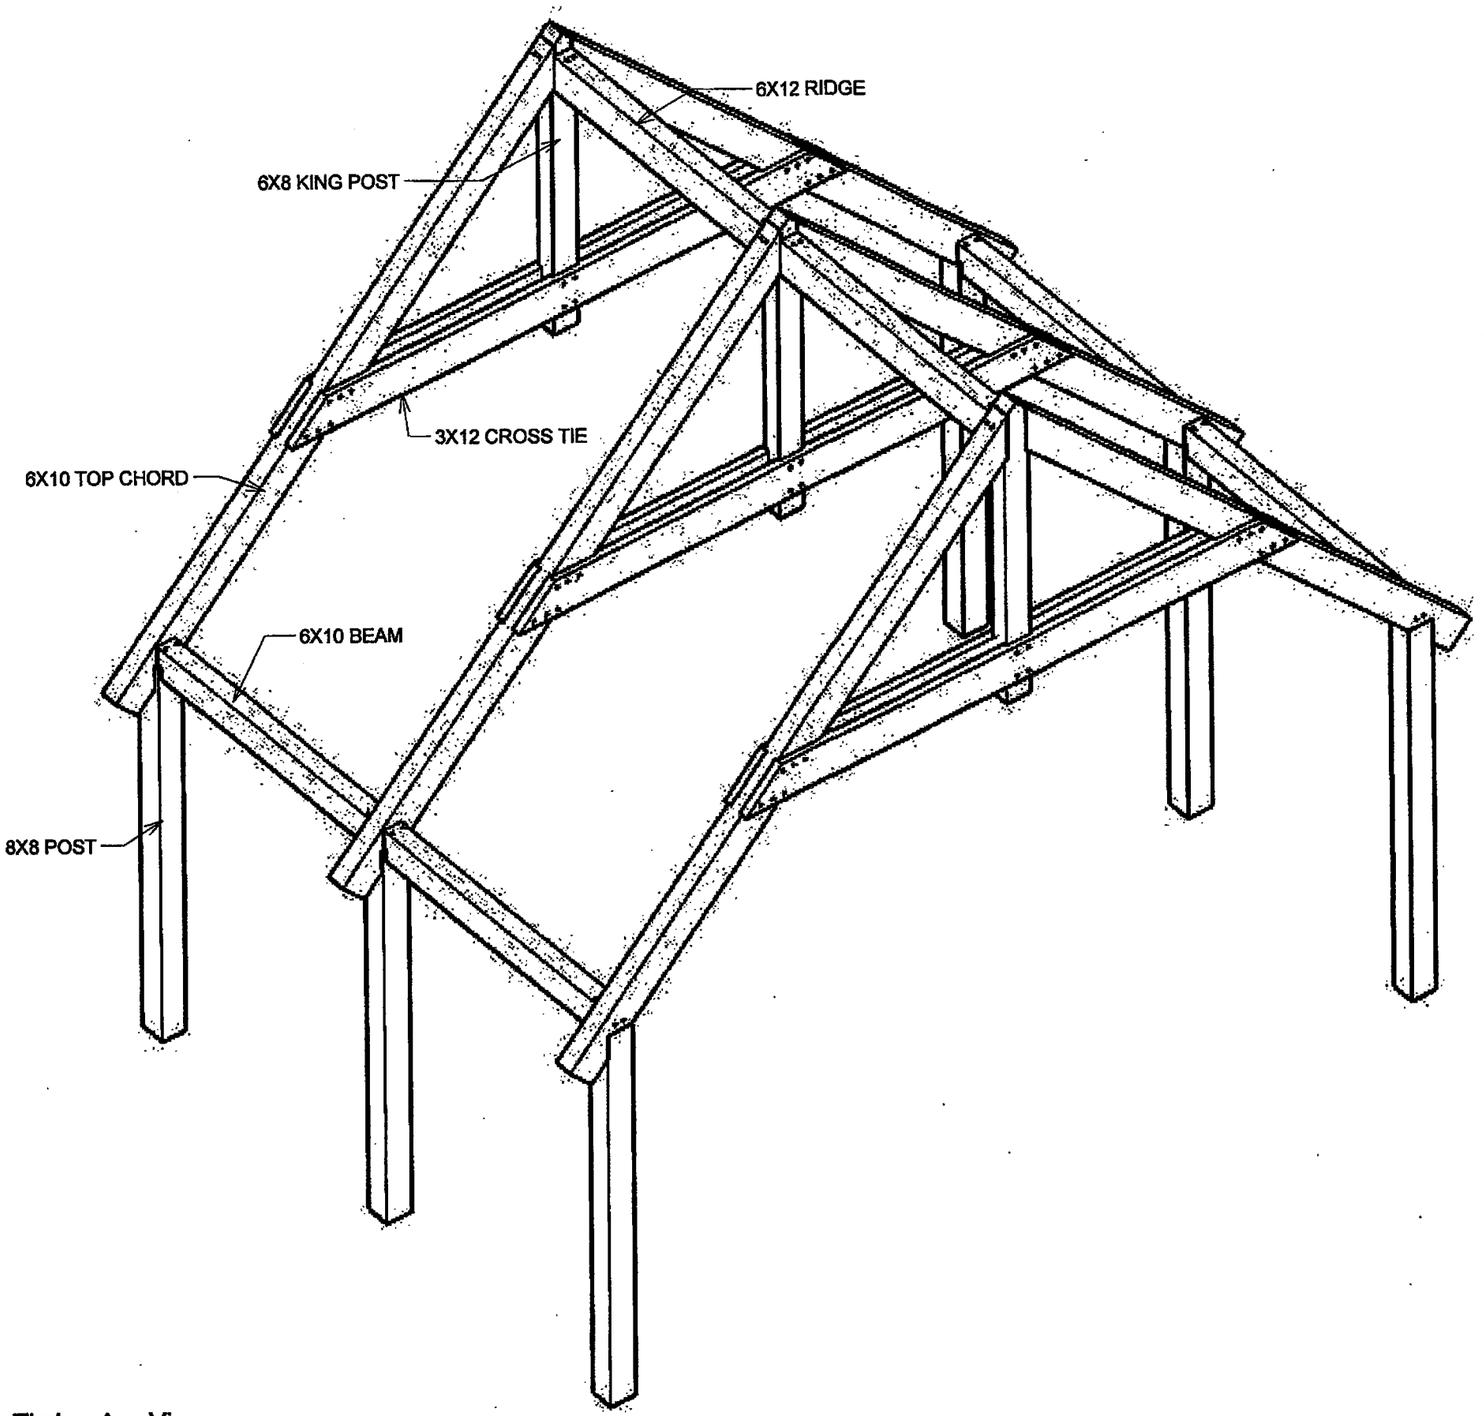

2 Timber Axo View
1/4" = 1'-0"

2016-03-07 8:14:33 AM

KHM Design
3200 28 ST NE
SALMON ARM, BC
V1E 3X7
TEL - (250) 517-7131
www.khmdesign.ca
kris@khmdesign.ca

PROFESSIONAL ENGINEER
PROVINCE OF BRITISH COLUMBIA
J. S. FUKUSHIMA
29158

MAR 0 7 2016

TIMBER AXO VIEW

WOODS RESIDENCE


3901 60 St NW
Salmon Arm, BC
V1E 3A8

2016-03-3 ISSUED FOR PERMIT

THESE DESIGNS AND DRAWINGS ARE THE EXCLUSIVE PROPERTY OF KHM DESIGN AND MAY NOT BE USED OR REPRODUCED WITHOUT CONSENT.

DATE	3/3/16
DRWN	Author
JOB #	****

A5.0

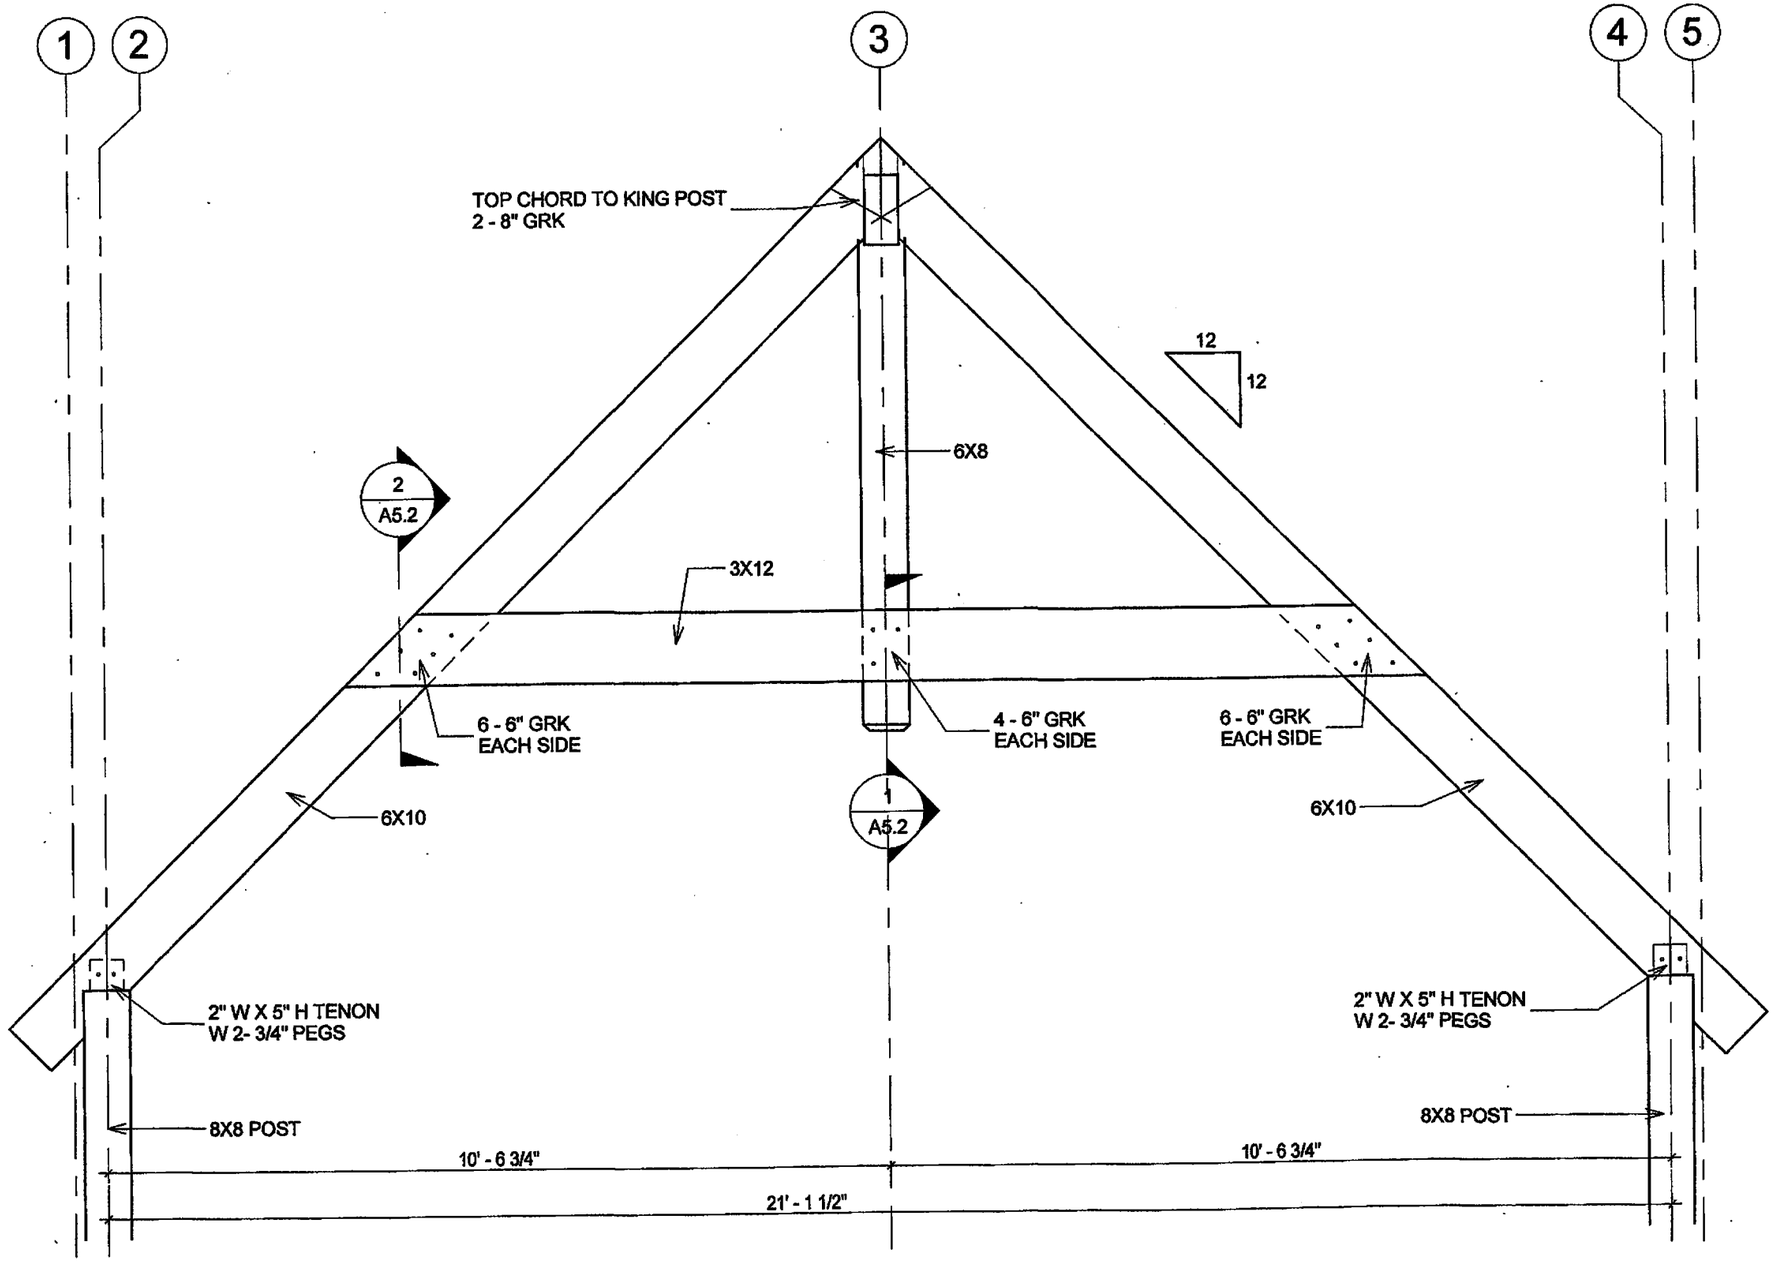

1 TRUSS SECTION
NTS

KHM Design
3200 28 ST NE
SALMON ARM, BC
V1E 3X7
TEL - (250) 517-7131
www.khmdesign.ca
kris@khmdesign.ca

PROFESSIONAL ENGINEER
PROVINCE OF BRITISH COLUMBIA
K.S. FUKUSHIMA
29158
MAR 07 2016

TIMBER DETAILS 1

WOODS RESIDENCE

3901 60 St NW
Salmon Arm, BC
V1E 3A8


2016-03-3 ISSUED FOR PERMIT

THESE DESIGNS AND DRAWINGS ARE THE EXCLUSIVE PROPERTY OF KHM DESIGN AND MAY NOT BE USED OR REPRODUCED WITHOUT CONSENT.


DATE	3/3/16
DRWN	Author
JOB #	****

A5.1


2016-03-07 8:14:33 AM

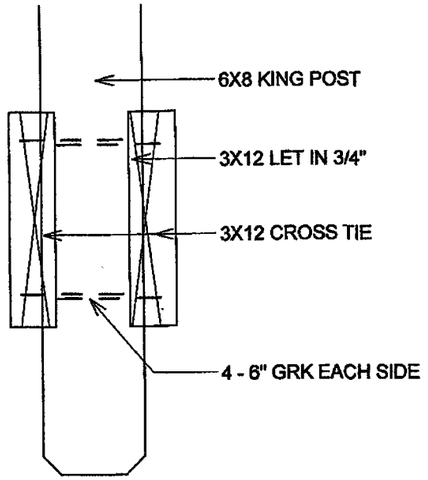


1 SECTION 1
NTS

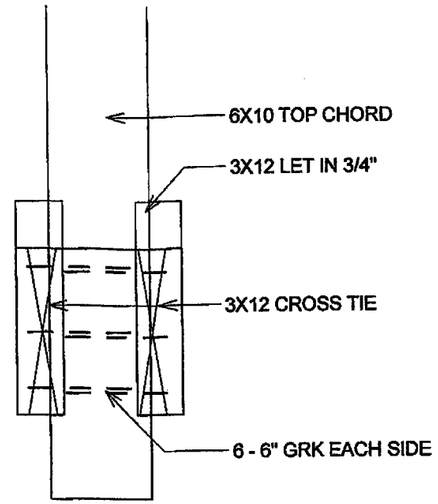

2 SECTION 2
NTS

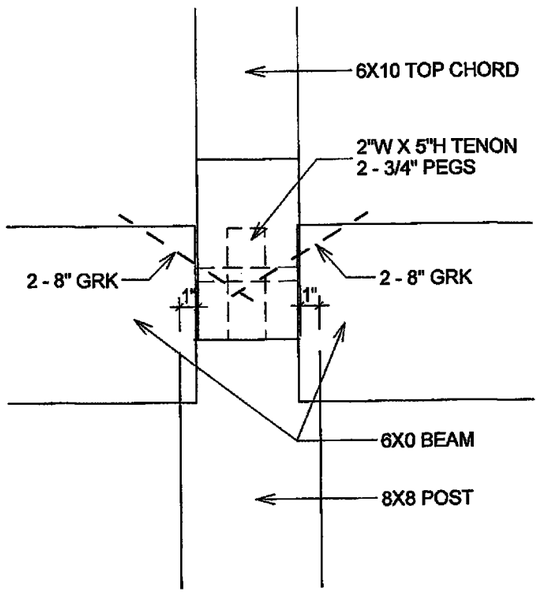

3 DETAIL 3
NTS

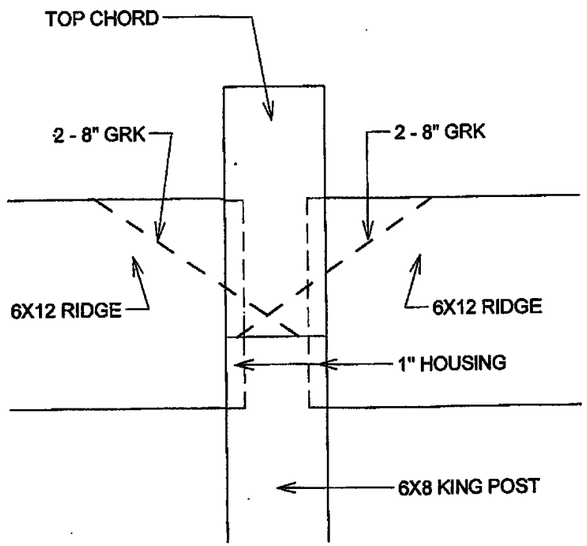

4 DETAIL 4
NTS

KHM Design
3200 28 ST NE
SALMON ARM, BC
V1E 3X7
TEL: (250) 517-7131
www.khmdesign.ca
kris@khmdesign.ca

PROFESSIONAL ENGINEER
PROVINCE OF BRITISH COLUMBIA
J. S. FUKUSHIMA
29158
MAR 07 2016

TIMBER DETAILS 2

WOODS RESIDENCE

3901 60 St NW
Salmon Arm, BC
V1E 3A8


2016-03-3 ISSUED FOR PERMIT

THESE DESIGNS AND DRAWINGS ARE THE EXCLUSIVE PROPERTY OF KHM DESIGN AND MAY NOT BE USED OR REPRODUCED WITHOUT CONSENT.


DATE	3/3/16
DRWN	Author
JOB #	****

A5.2


2016-03-07 8:14:34 AM

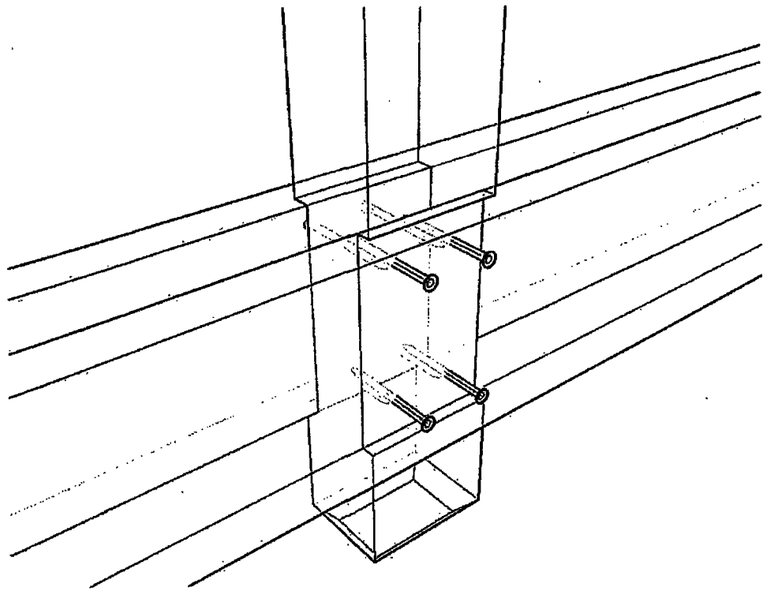


① CROSS TIE TO KING POST CONNECTION
NTS

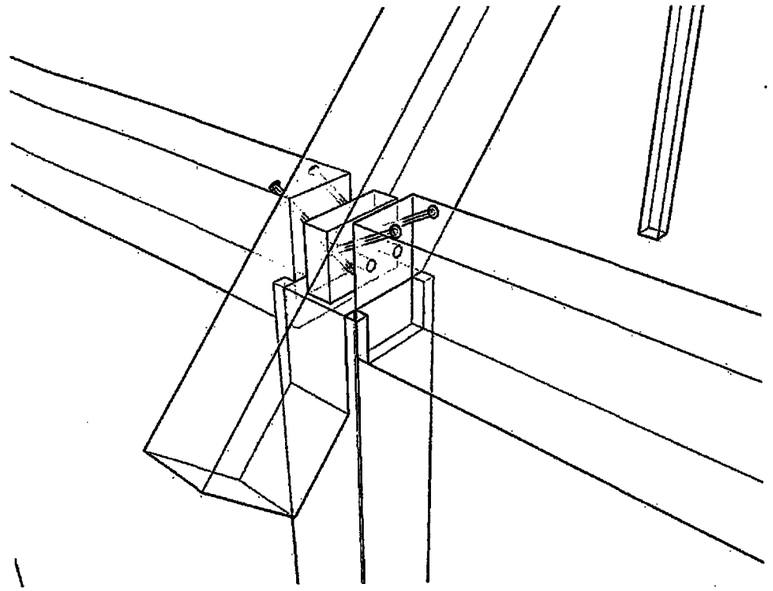

② BEAM, POST, TOP CHORD CONNECTION
NTS

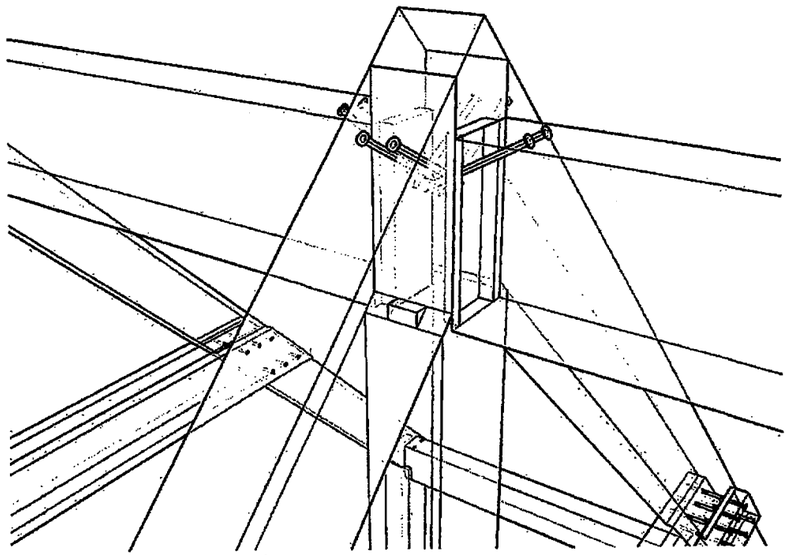

④ RIDGE, KING POST, TOP CHORD CONNECTION
NTS

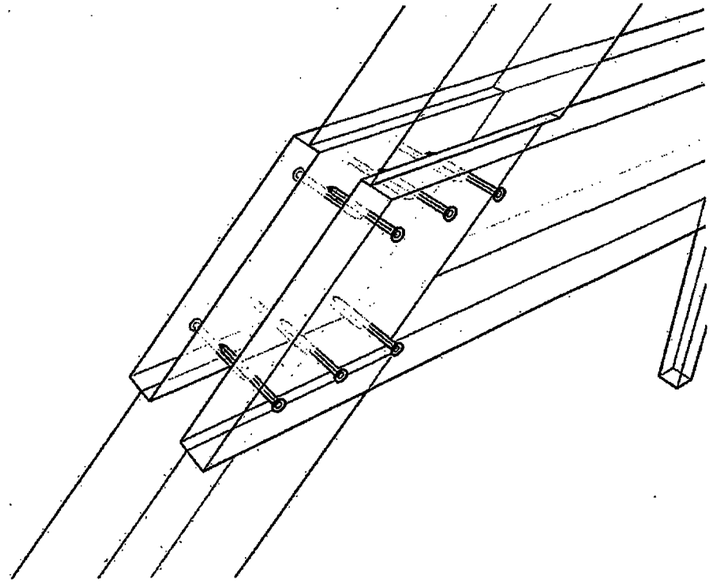

③ CROSS TIE, TOP CHORD CONNECTION
NTS

KHM Design
3200 28 ST NE
SALMON ARM, BC
V1E 3X7
TEL: (250) 517-7131
www.khmdesign.ca
kris@khmdesign.ca

PROFESSIONAL ENGINEER
PROVINCE OF BRITISH COLUMBIA
J. S. FUKUSHIMA
29158
MAR 07 2016

TIMBER DETAILS 3

WOODS RESIDENCE

3901 60 St NW
Salmon Arm, BC
V1E 3A8

2016-03-3 ISSUED FOR PERMIT

THESE DESIGNS AND DRAWINGS ARE THE EXCLUSIVE PROPERTY OF KHM DESIGN AND MAY NOT BE USED OR REPRODUCED WITHOUT CONSENT.

DATE	3/3/16
DRWN	KHM
JOB #	****

A5.3

2016-03-07 8:14:34 AM