515-5284(c) VOE 1H1

LOWER FLOOR PLAN
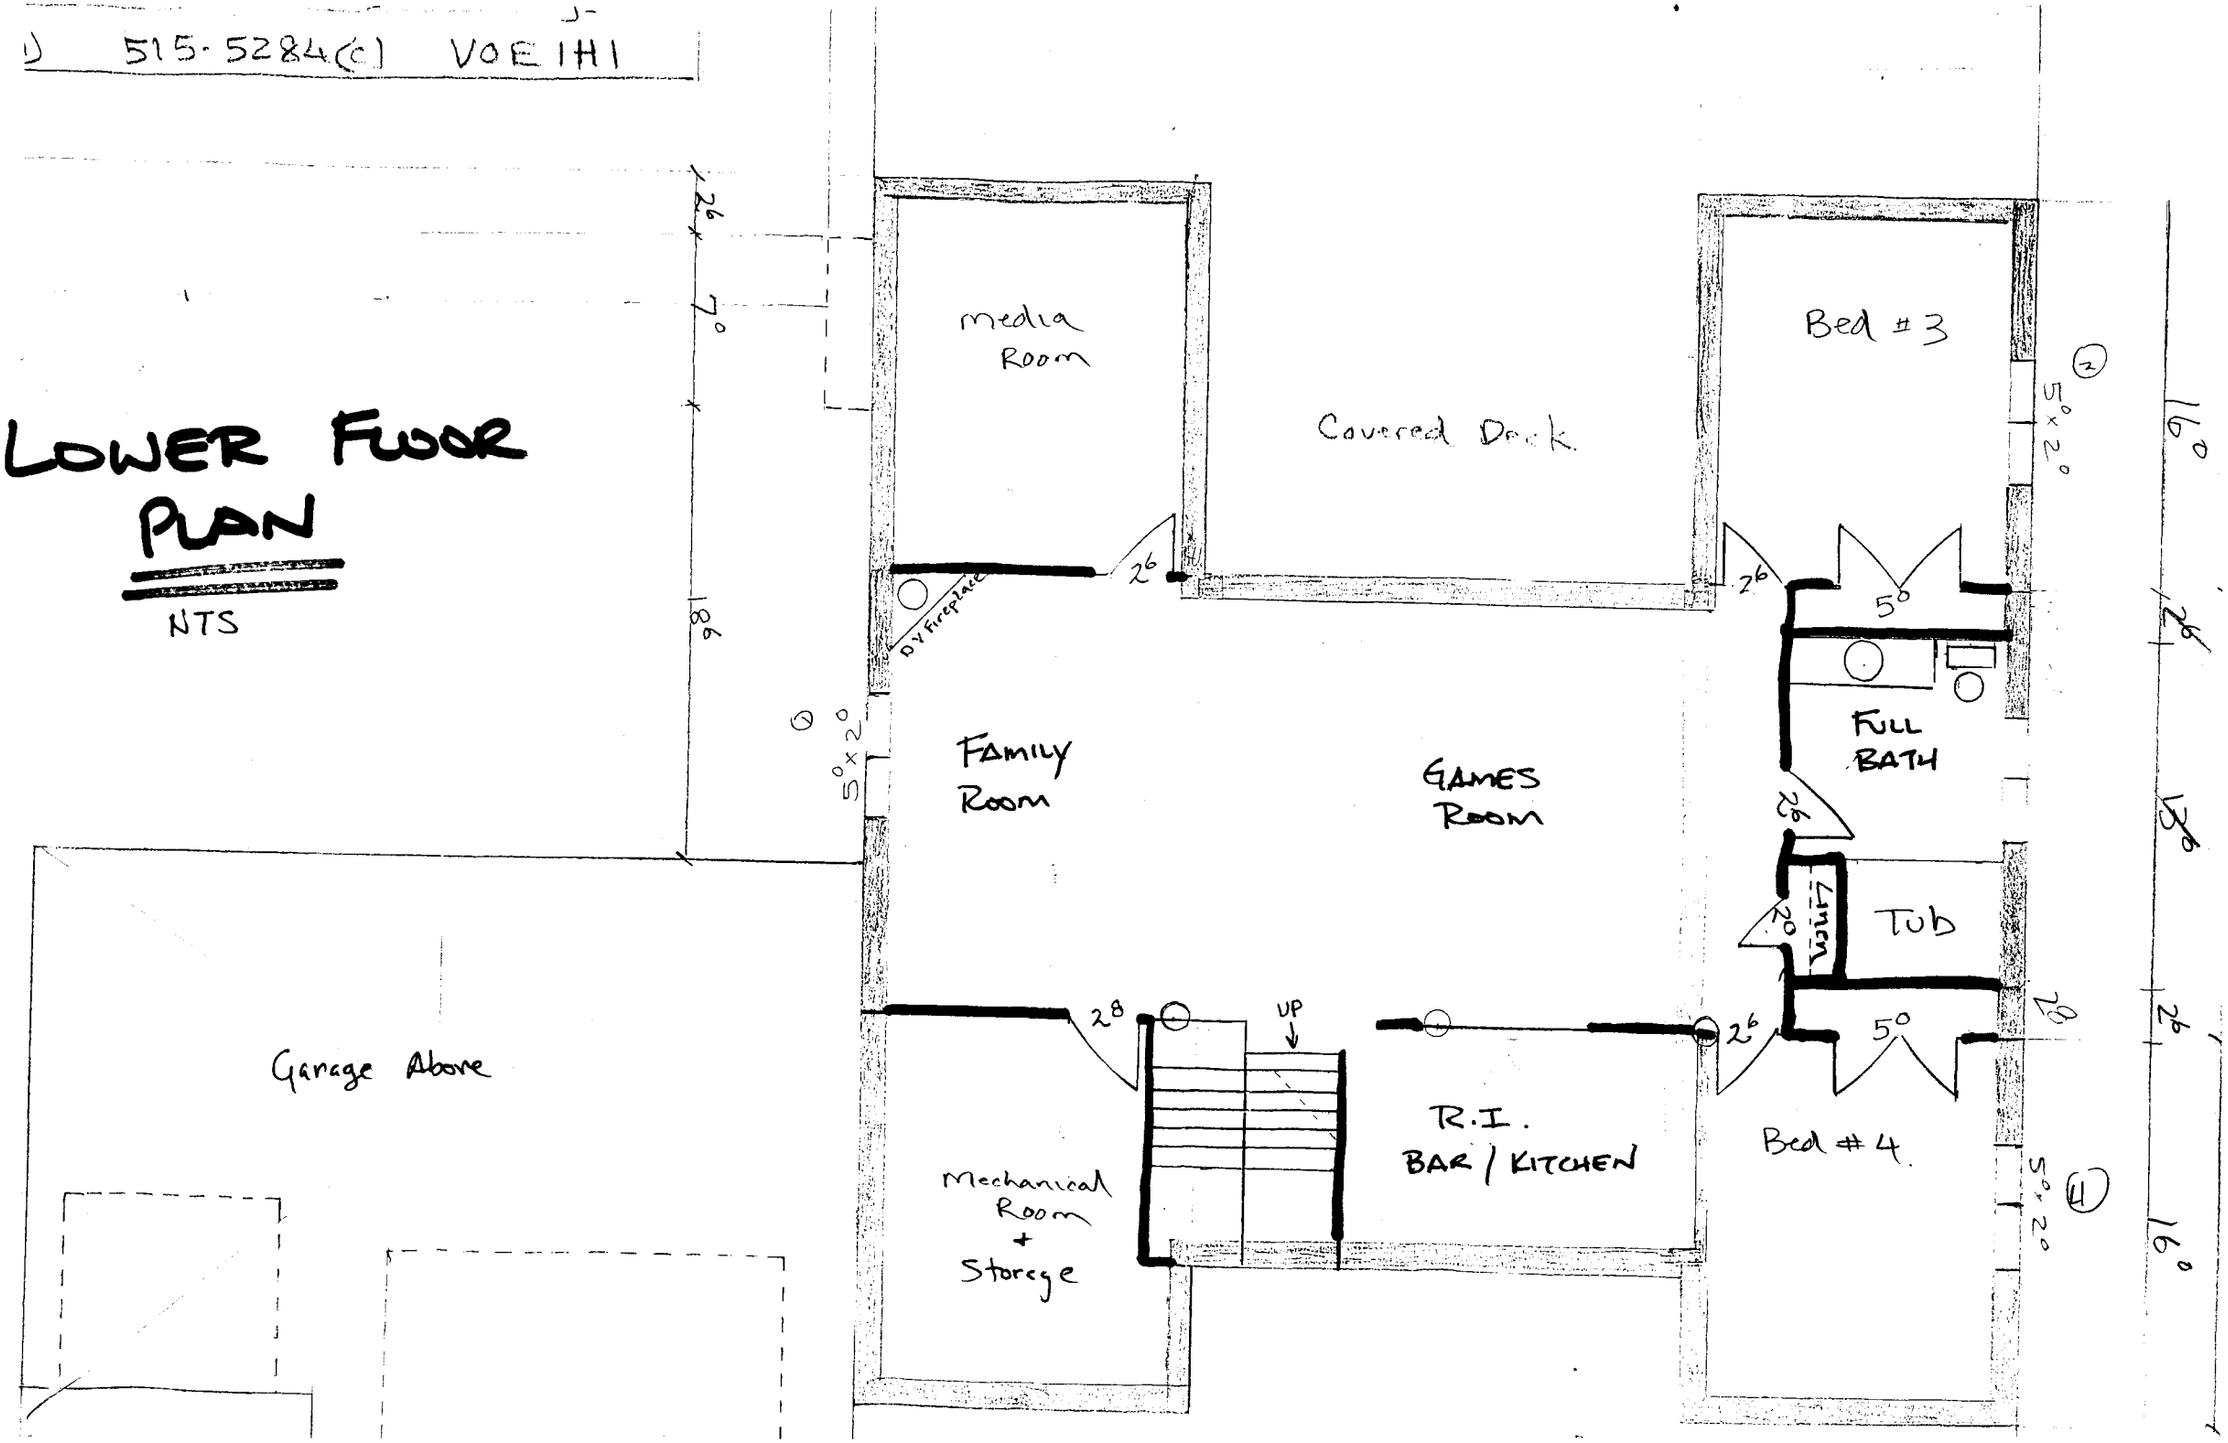
NTS