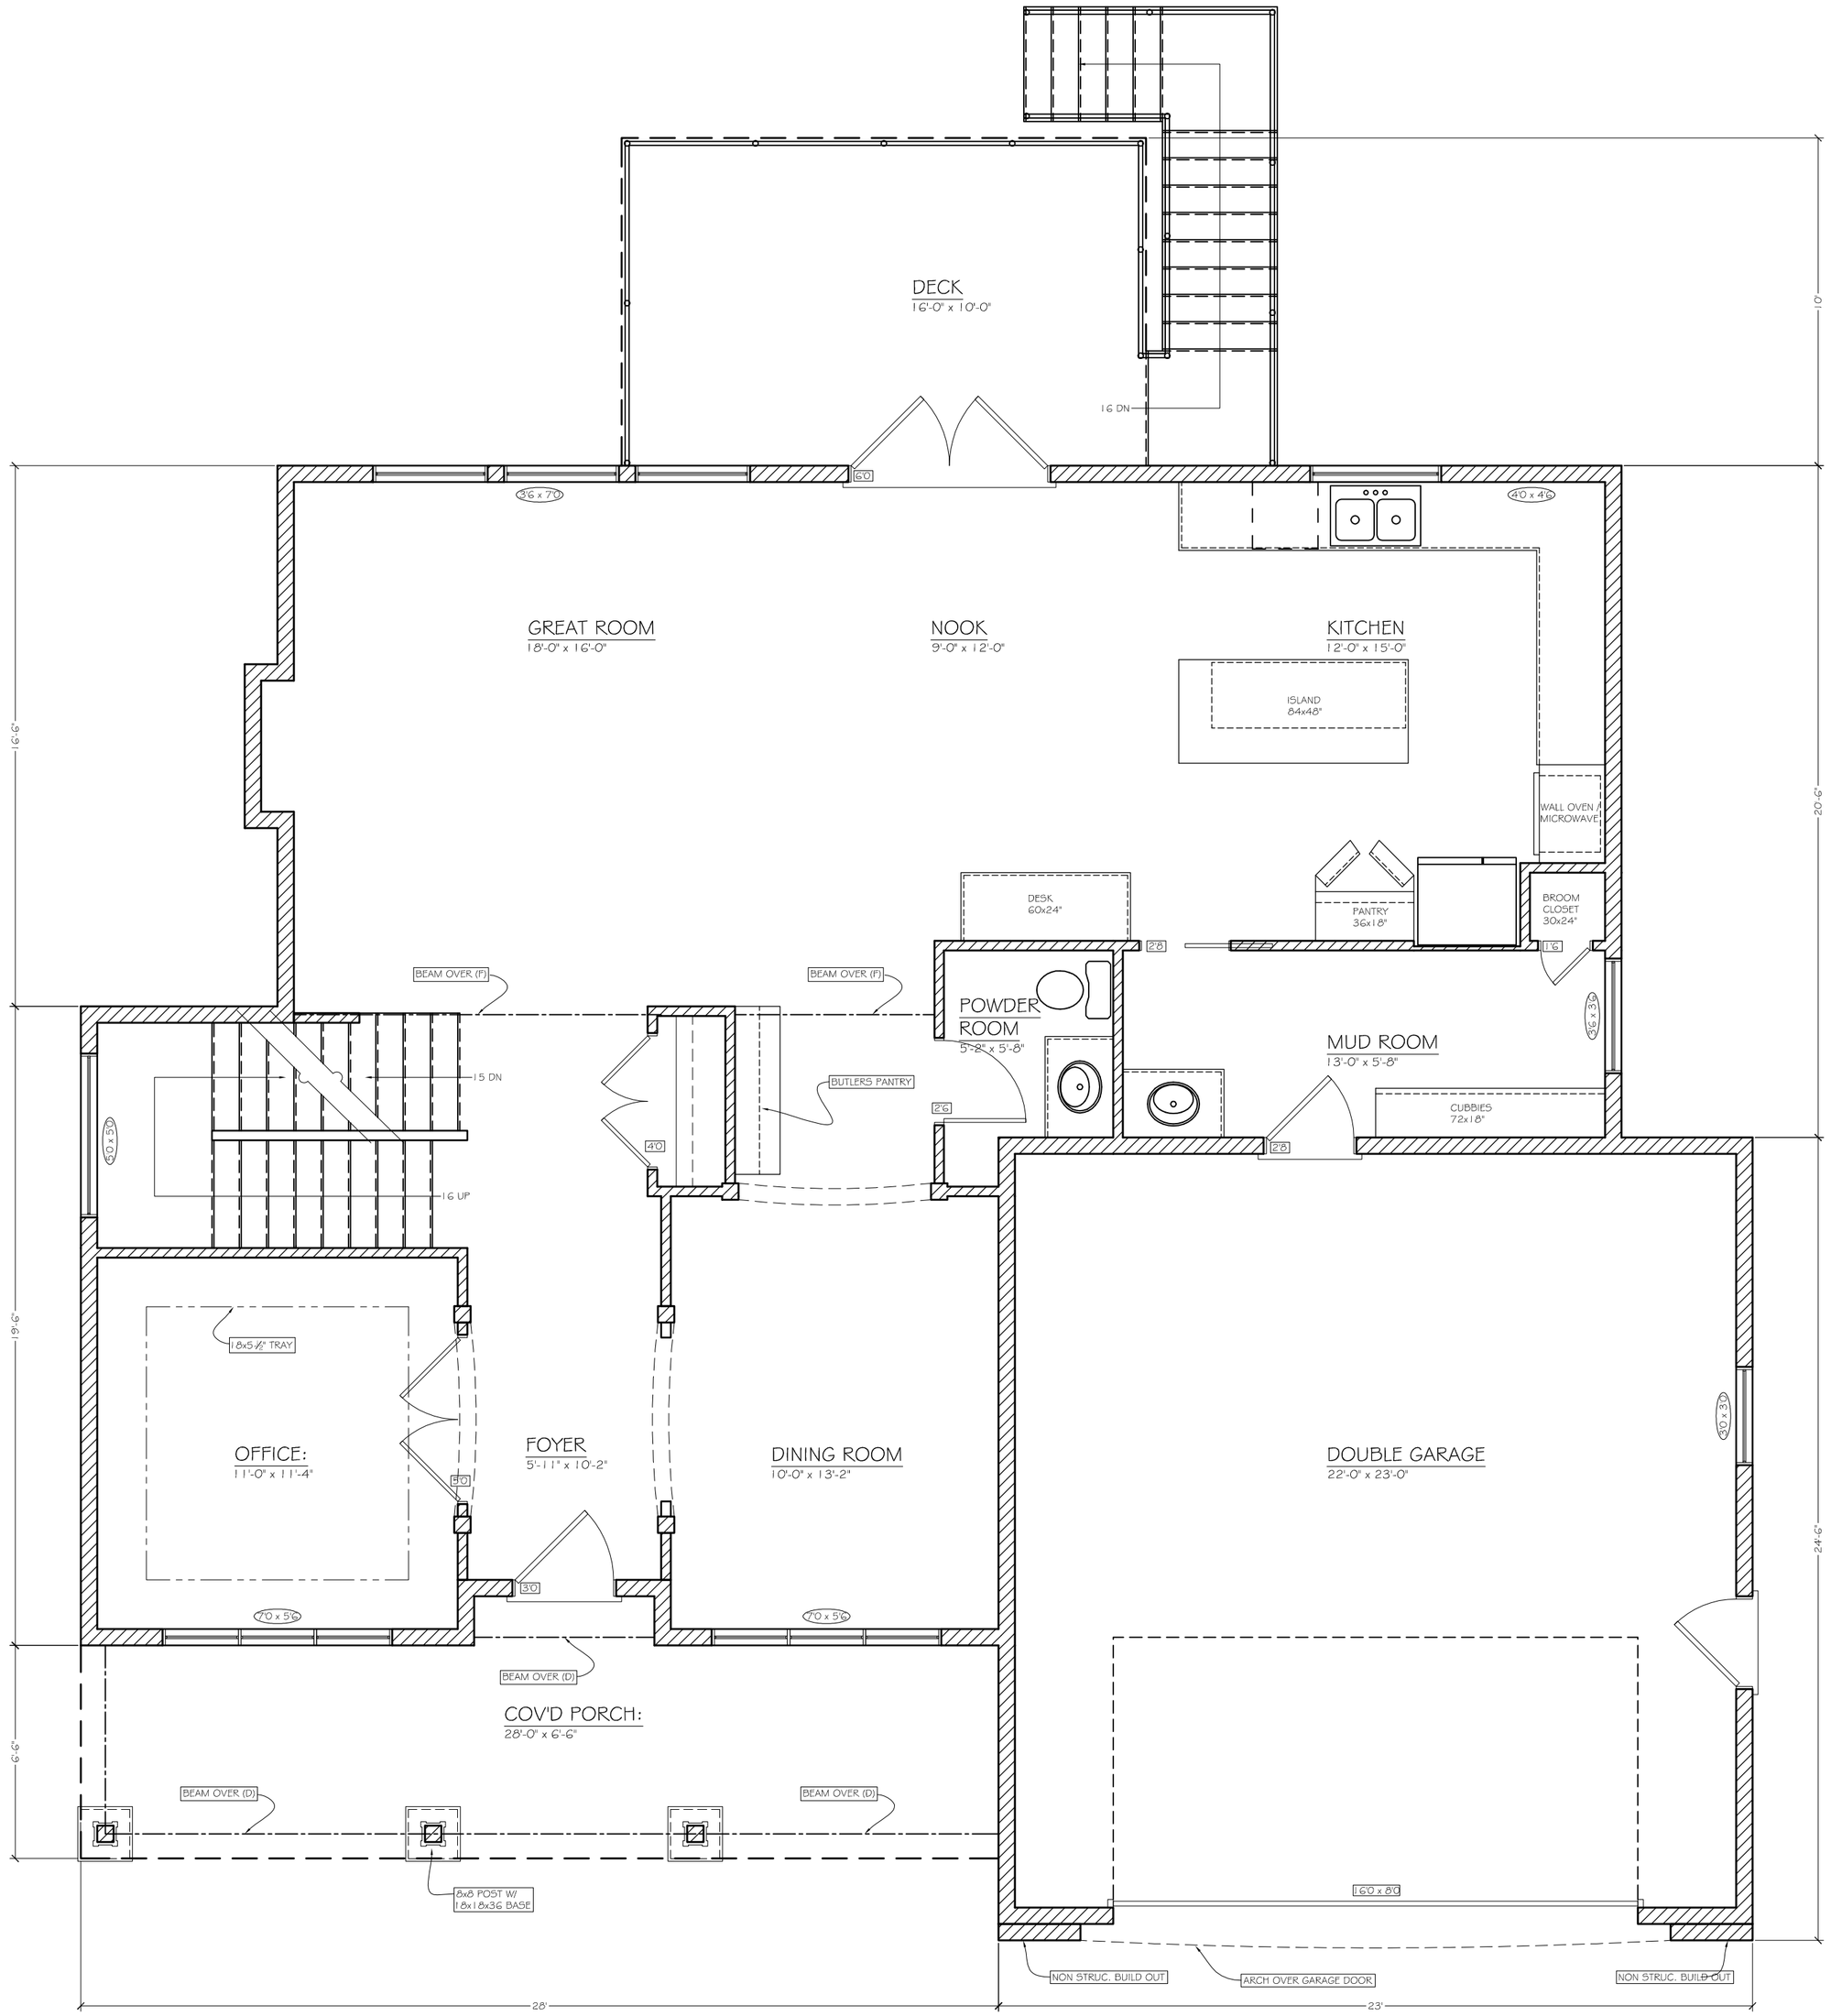

MAIN FLOOR PLAN

SF- 1290
CEILING- 9'
51'-0" WIDE x 59'-0" DEEP INCL. DECK STRS

NOTES:

No:	REVISIONS:	DATE:

THIS DRAWING, AS AN INSTRUMENT OF SERVICE, IS THE PROPERTY OF THE DESIGNER AND MAY NOT BE RE PRODUCED WITHOUT PERMISSION AND UNLESS THE REPRODUCTION CARRIES THEIR NAME. ALL DESIGNS AND OTHER INFORMATION SHOWN ON THIS DRAWING ARE FOR USE ON THE SPECIFIED PROJECT ONLY AND SHALL NOT BE USED OTHERWISE AND WITHOUT THE WRITTEN PERMISSION OF THE DESIGNER.

WRITTEN DIMENSIONS ON THIS DRAWING SHALL HAVE PRECENDENCE OVER SCALED DIMENSIONS. CONTRACTORS SHALL VERIFY AND BE RESPONSIBLE FOR ALL DIMENSIONS SHOWN ON THE DRAWING.

PROJECT TITLE:
NEUDORF RESIDENCE

LOT 13 - 1581 24TH STREET NE
LAKEVIEW MEADOWS
SALMON ARM,BC

WOLFGANG NEUDORF
604-574-3483 604-803-3969

SHEET TITLE:
MAIN FLOOR PLAN

SCALE:	DATE:
1/4" = 1'	07-01-26
PROJECT No:	SHEET No:
D-SA 07-02	A3
DRAWN BY:	
MT	

DTR DESIGNS
591 7TH ST SE
SALMON ARM, BC. V1E 4E6
MICHAEL THIESSEN
P: 250. 833. 8208
E: dtrdesigns@hotmail.com