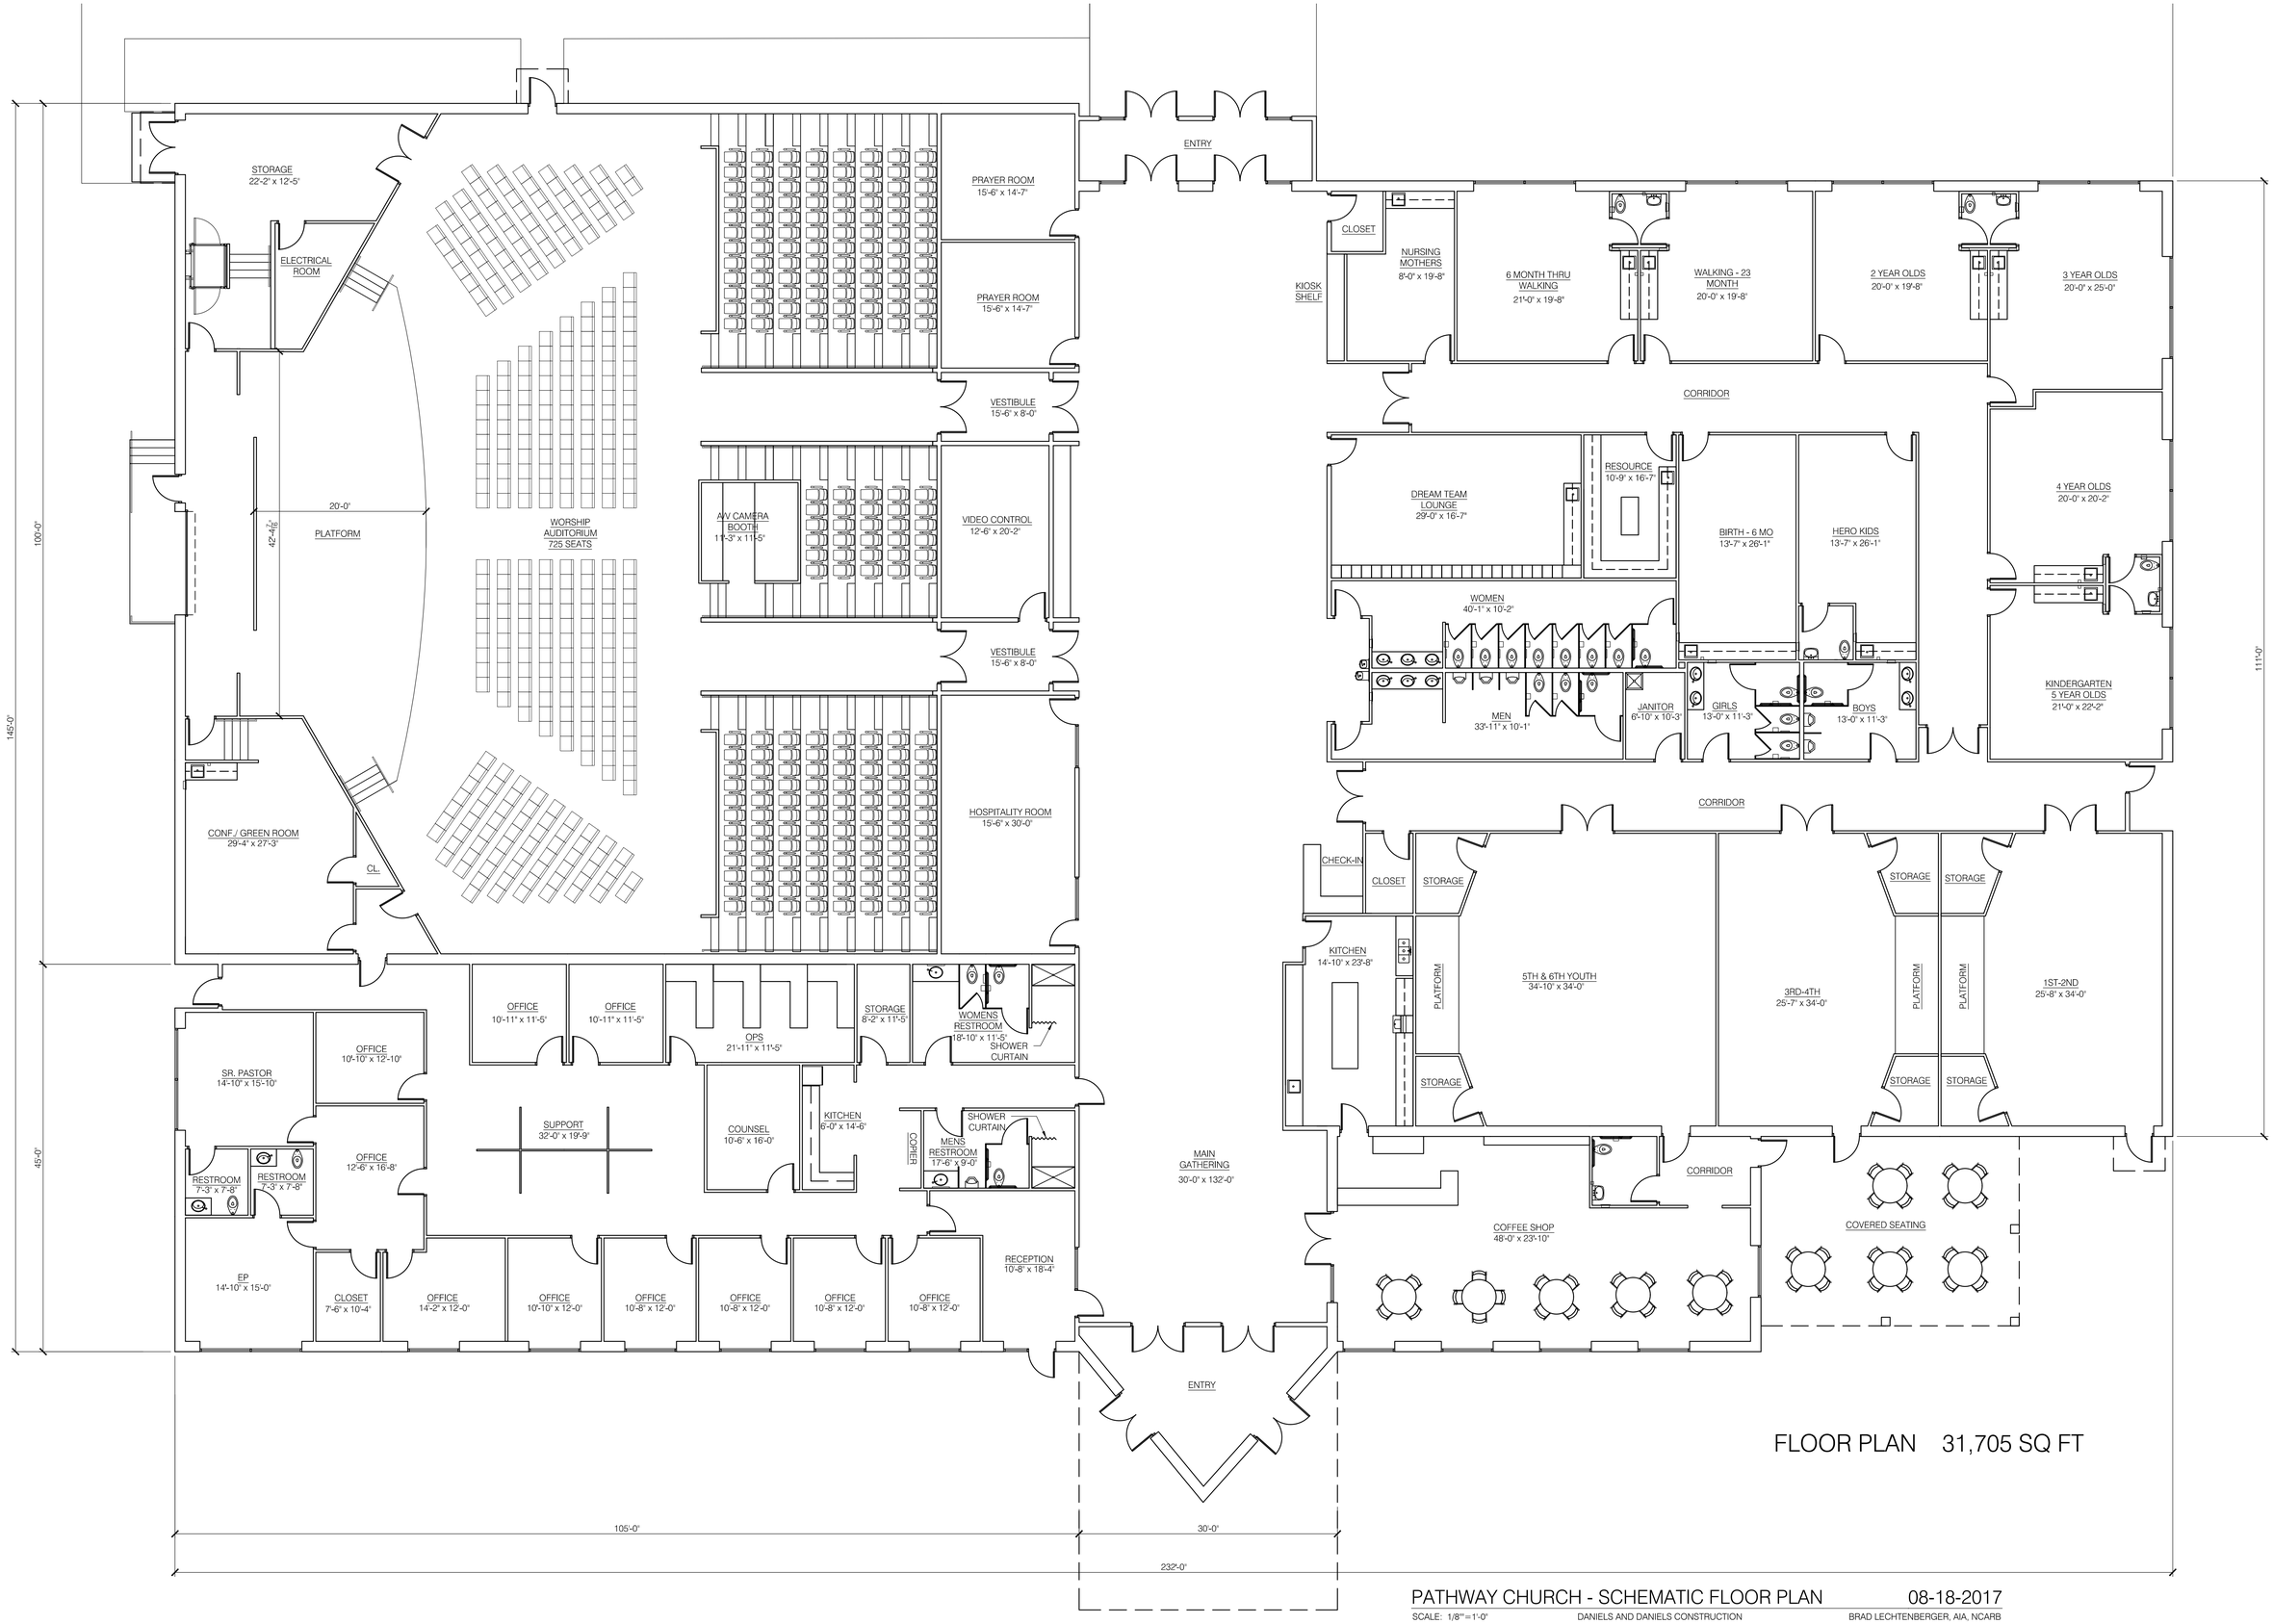

FLOOR PLAN 31,705 SQ FT

PATHWAY CHURCH - SCHEMATIC FLOOR PLAN 08-18-2017

SCALE: 1/8"=1'-0" DANIELS AND DANIELS CONSTRUCTION BRAD LECHTENBERGER, AIA, NCARB