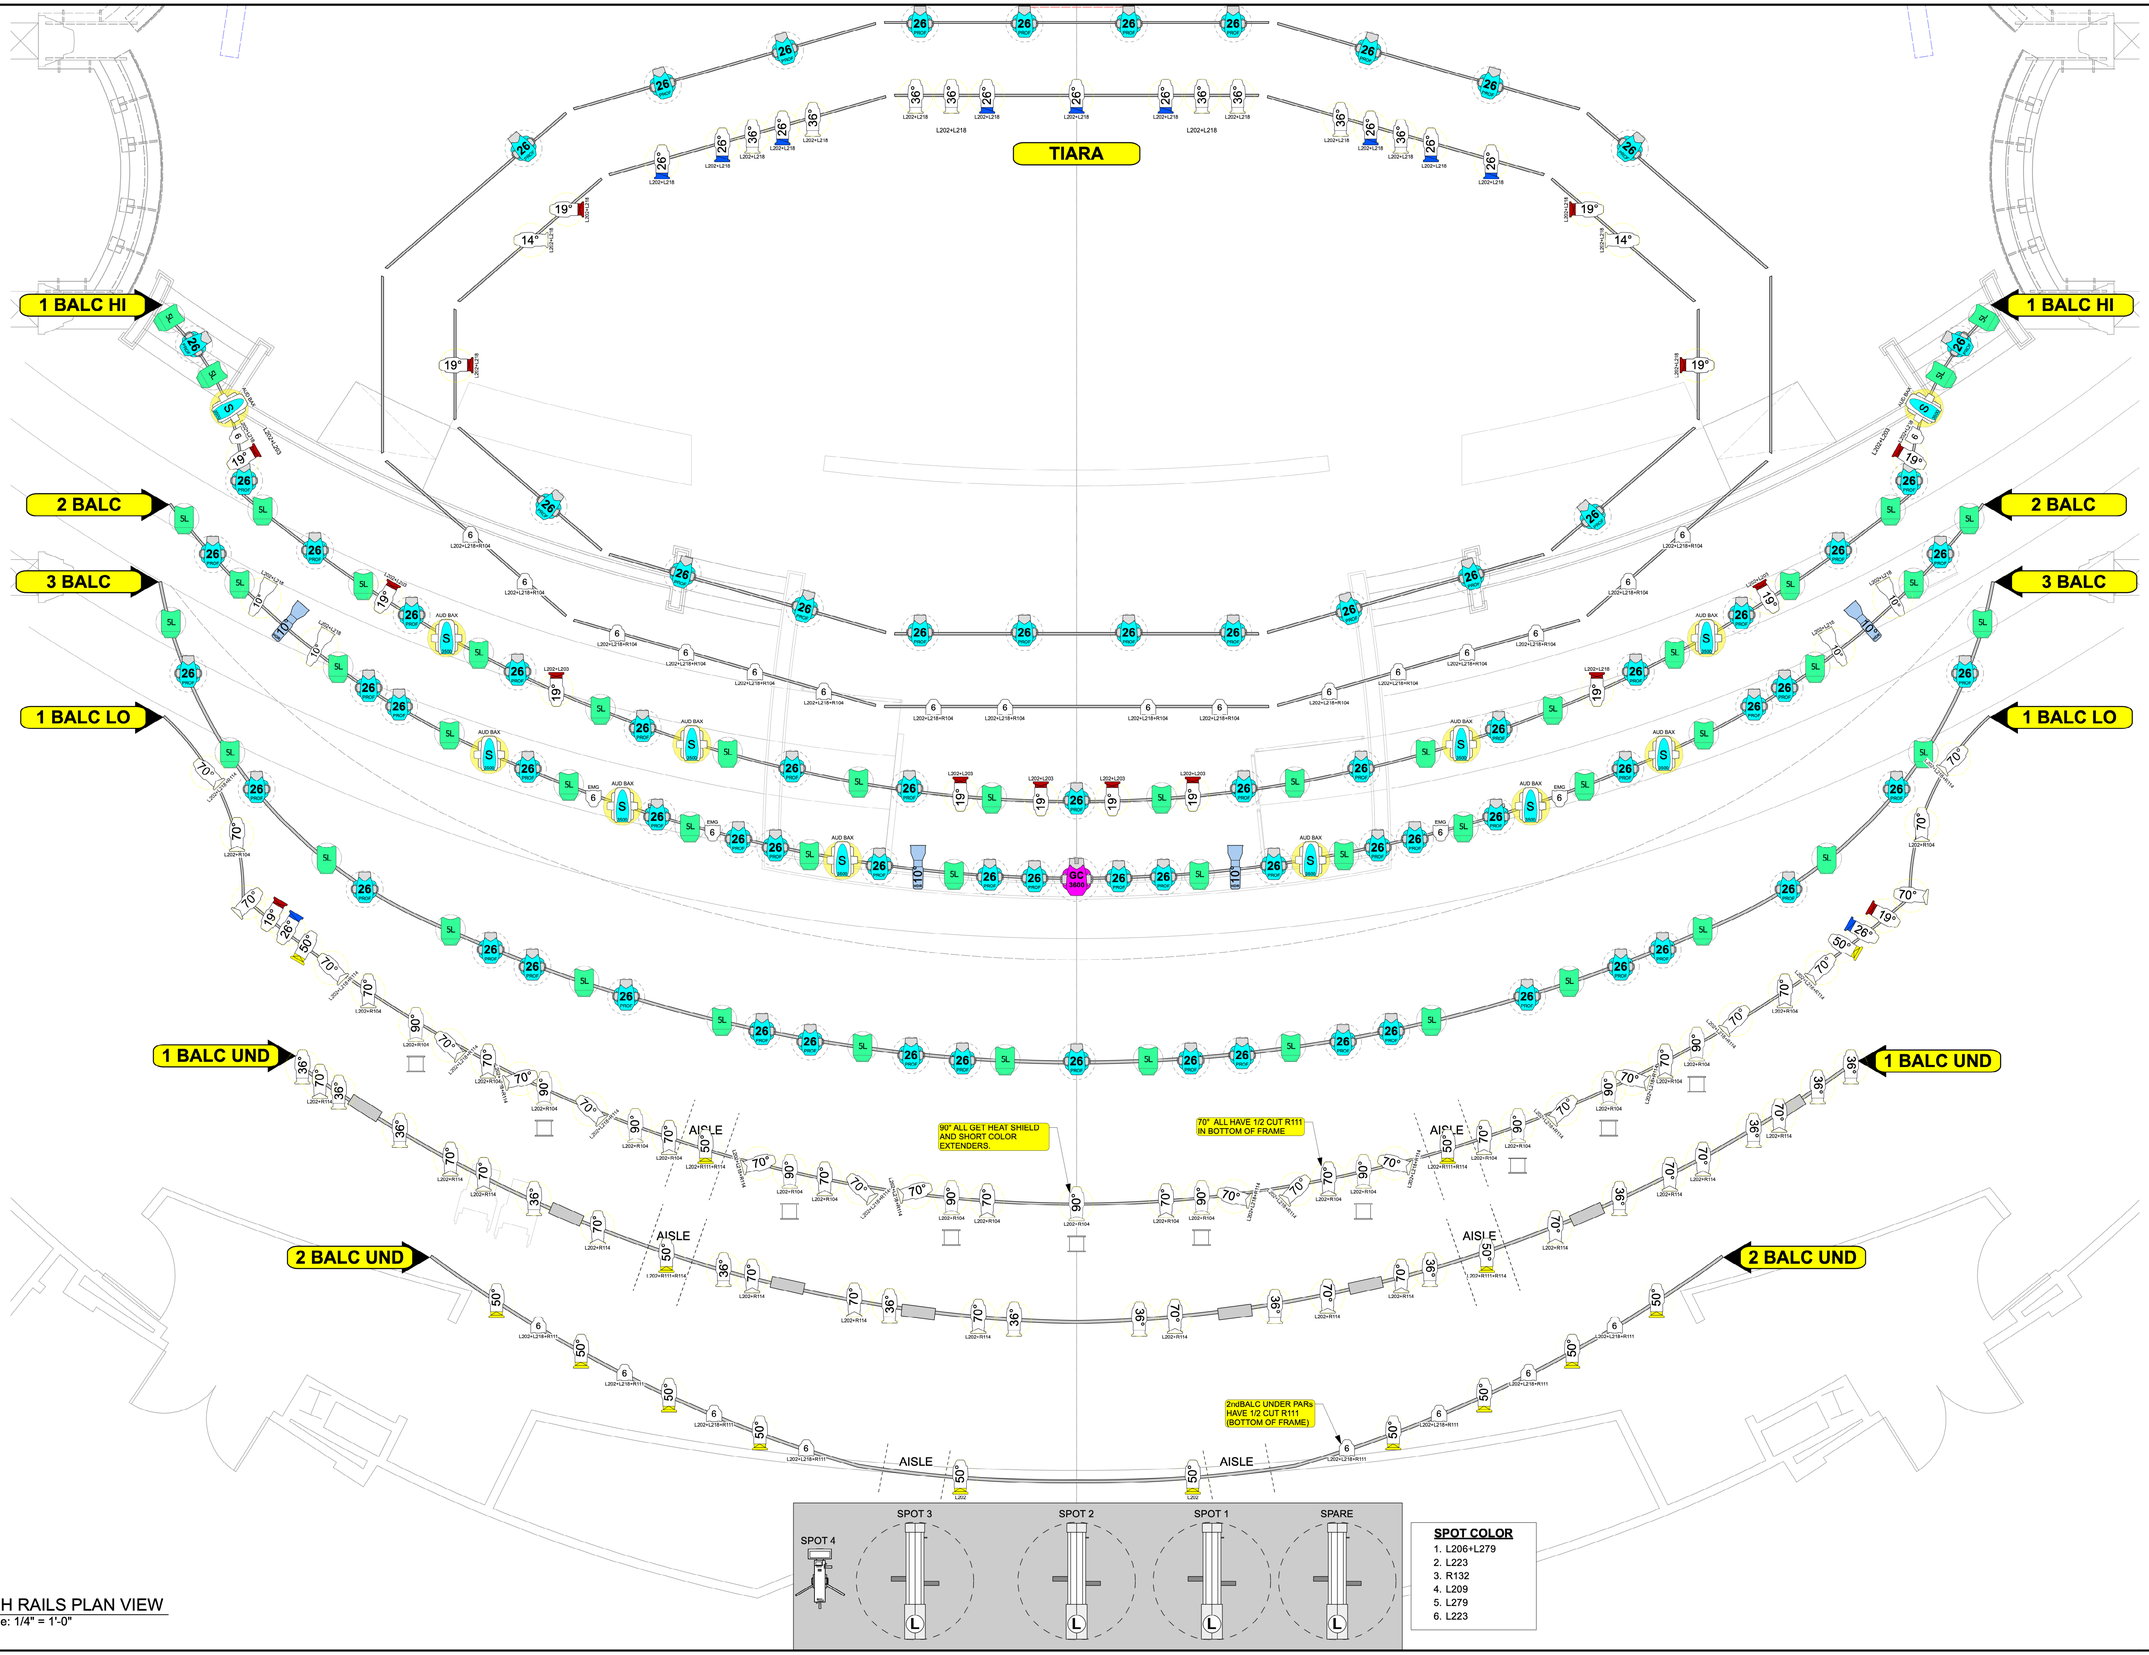

1 FOH RAILS PLAN VIEW
Scale: 1/4" = 1'-0"

FULL FLOOD Inc.
12400 Wilshire Blvd #1275
Los Angeles CA 90025
o. 323.665.6868 | f. 323.665.6967

Please recycle this paper.

This document and the ideas and design incorporated herein, as an instrument of professional service, is the property of FULL FLOOD Inc. and is not to be used, in whole or part, for any other project without the written authorization of FULL FLOOD Inc. This document is not to be reproduced and/or modified in any way, nor shall any reproduction of this document be modified, with out prior written consent of FULL FLOOD Inc. This drawing represents visual concepts and construction suggestions only; it does not replace the knowledge and advice of a licensed structural engineer. The designer does not warrant, in any way, the accuracy of this information and shall not be responsible for discrepancies between this document and the existing conditions. The designer will not assume responsibility for improper engineering, construction, handling or use of this lighting equipment.

INSTRUMENT KEY

- Philips Vari-Lite VL3600 Ground Control
- Philips VL2600 Ground Control
- Philips Vari-Lite VL2600 Profile
- Philips Vari-Lite VL3500 Spot
- Ayrton Diablo
- PRG 5L Wash
- GLP Impression X4
- GLP Impression FR1
- GLP X4 Atom
- Chroma Q Color Force II 12
- Color Force II - 48
- Color Force II - 72
- Astera TitanTube
- SCEPTRON 1M
- SCEPTRON 1FT
- SKYPANEL S60-C
- ETC Source4 LED3HDR 36deg
- Source 4 19 deg
- ARRI 650
- ARRI 300
- S4 PAR WFL

VENUE
DOLBY THEATRE
LOS ANGELES, CA

SHOW
THE OSCARS

LOAD-IN	SHOWDAY	SHOW #
FEB. 2023	03/12/23	2305

STAFF

DESIGNER	N. MITZ / B. DICKINSON
LEAD L.D.	M. BERGER
GAFFER	A. SISUL
PROG. 1:	A. O'REILLY
PROG. 2:	P. BOOZER
LEAD TECH	J. BEAGHAN

VERSION
00. PRELIM
01. OVERHEAD & TOWER ADDS
03. CUTS & CLEANUP

0" 1" 2"

PRINT ARCH D SHEET

DRAWN BY:	SCALE:
WEG	1/4" = 1'-0"

CONTENTS

01. OVERHEAD
02. FOH RAILS
03. FOH BOXES
04. FLOOR

SHEET #
2

PUBLISH DATE:
03/12/2023

FOH RAILS