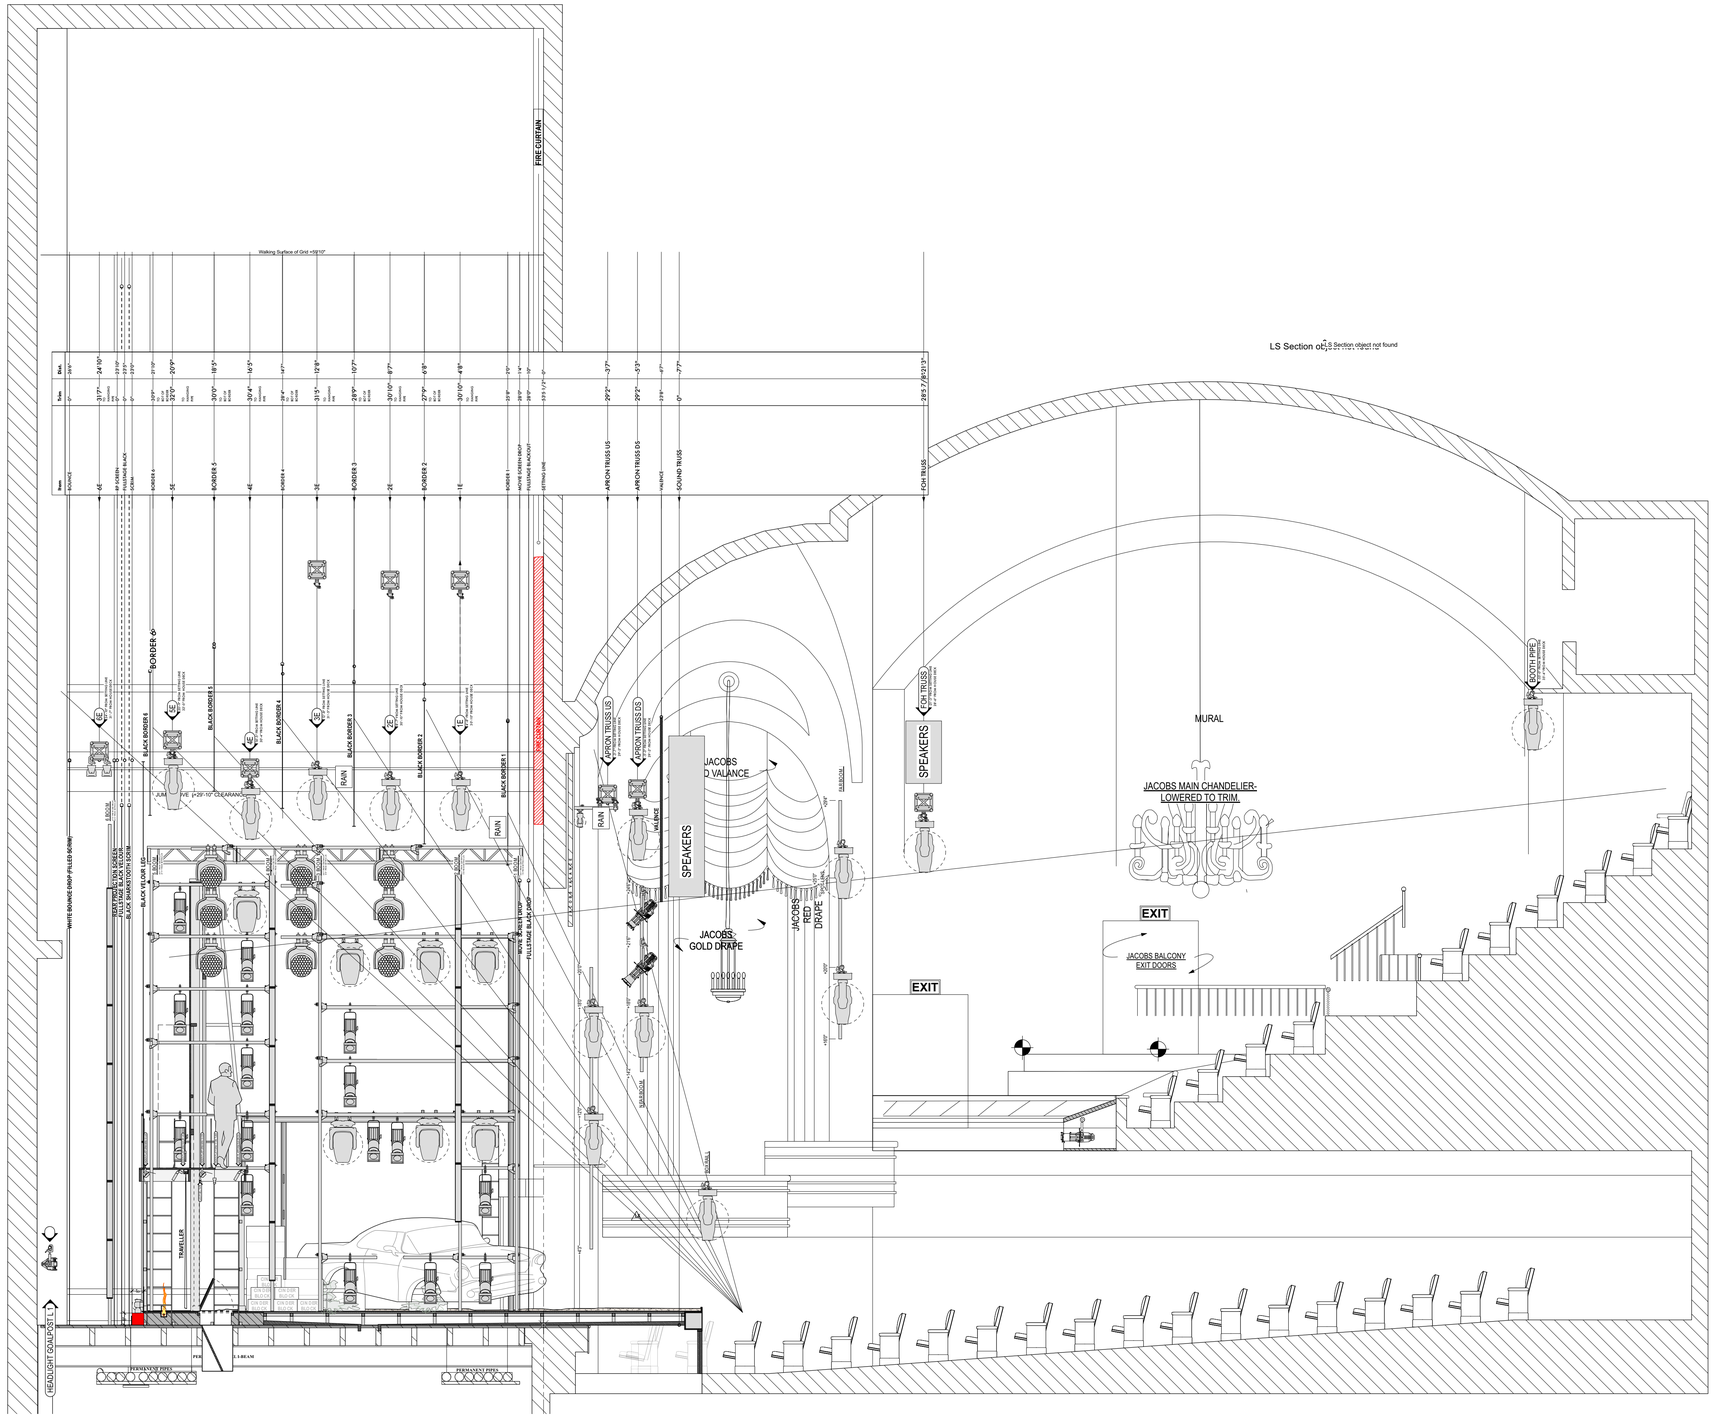

NOTES

- ALL UNITS ON 18" CENTERS UNLESS NOTED

- TRIM HEIGHTS ARE MEASURED FROM THE HOUSE DECK TO THE HANGING PIPE OR SIDEARM

- DISTANCE FROM CL IS MEASURED TO THE CENTER OF THE PIPE

-DISTANCE FROM PLASTER LINE IS MEASURED TO THE CENTER OF THE PIPE (BOOMS) OR THE CENTER OF THE DS MOST VERTICAL (LADDERS)

-PREPARE SPARE CIRCUITS AT EACH POSITION

KEY

- ETC Halcyon Titanium @ 1.126kw
- BAD BOY SPOT @ 1.2kw
- X4 BAR 20 @ 450w
- COLORBLAZE 72 TRX 60DEG
- TMB SOLARIS FLARE Q+ RAYZER 100CM
- ETC Source 4 LED Series 3 Lustr X8 XDLT 14° @ 307 w
- ETC Source 4 LED Series 3 Lustr X8 XDLT 19° @ 307 w
- ETC Source 4 LED Series 3 Lustr X8 XDLT 26° @ 307 w
- ETC Source 4 LED Series 3 Lustr X8 XDLT 36° @ 307 w
- CHAUVET COLORADO 2 QUAD ZOOM @ 84 w
- Red Police Beacon @ UNK
- S4 PAR MFL @ 750w
- TITAN TUBE
- MINI 10 @ 1kw

TYPICAL

Unit Number

Channel

LIGHTING DESIGN
BRIAN MACDEVITT
(917) 301-2415
BMACDEVIT@GMAIL.COM

ASSOCIATE
NICK SOLYOM
(818) 822-7156
NICK@SOLYOMDESIGN.COM

THE DRAWING AND INFORMATION CONTAINED HERIN REPRESENTS VISUAL CONCEPTS AND CONSTRUCTION SUGGESTIONS ONLY. THE DESIGNER IS UNQUALIFIED TO DETERMINE THE STRUCTURAL APPROPRIATENESS OF THIS DESIGN AND WILL NOT ASSUME RESPONSIBILITY FOR IMPROPER ENGINEERING, ELECTRIFICATION, CONSTRUCTION, HANDLING, OR USE OF THIS DESIGN. ALL MATERIALS, CONSTRUCTION, AND WIRING THROUGHOUT SHALL COMPLY WITH THE MOST STRINGENT OF FEDERAL, STATE, AND LOCAL FIRE AND SAFETY CODES.

IT MUST BE ENSURED BY PRODUCTION MANANGER & PRODUCTION ELECTRICIAN THAT ALL ELEMENTS OF THIS DESIGN (INCLUDING ALL SMOKE AND HAZE EFFECTS) COMPLY WITH LOCAL, NATIONAL AND INTERNATIONAL FIRE AND HEALTH & SAFETY REGULATIONS AND THAT THEY POSE NO HAZARD TO THE HEALTH & WELFARE OF EMPLOYEES OR AUDIENCE. IN THE EVENT THAT THE DESIGN IS FOUND NOT TO COMPLY, THE DESIGNER WILL ADJUST THE DESIGN IN CONSULTATION WITH THEM AS NECESSARY.

THE OUTSIDERS
A NEW MUSICAL

DIRECTOR	DANYA TAYMOR
CHOREOGRAPHY	RICK KUPERMAN & JEFF KUPERMAN
MUSIC & LYRICS	JAMESTOWN REVIVAL & JUSTIN LEVINE
BOOK	ADAM RAPP & JUSTIN LEVINE
VENUE	BERNARD B. JACOBS THEATRE 242 W 45TH ST NEW YORK NY 10036
SCENIC DESIGN	AMP FEATURING TATIANA KAHVEGIAN
COSTUME DESIGN	SARAFINA BUSH
LIGHTING DESIGN	BRIAN MACDEVITT
PROJECTION DESIGN	HANA KIM
GENERAL MANAGER	321 THEATRICAL MANAGEMENT
PRODUCTION MANAGER	JUNIPER STREET PRODUCTIONS

LIGHTPLOT SECTION

SCALE: 1:48
DATE: 2024.04.11
DRAWN: NAS

PLATE: LX4