
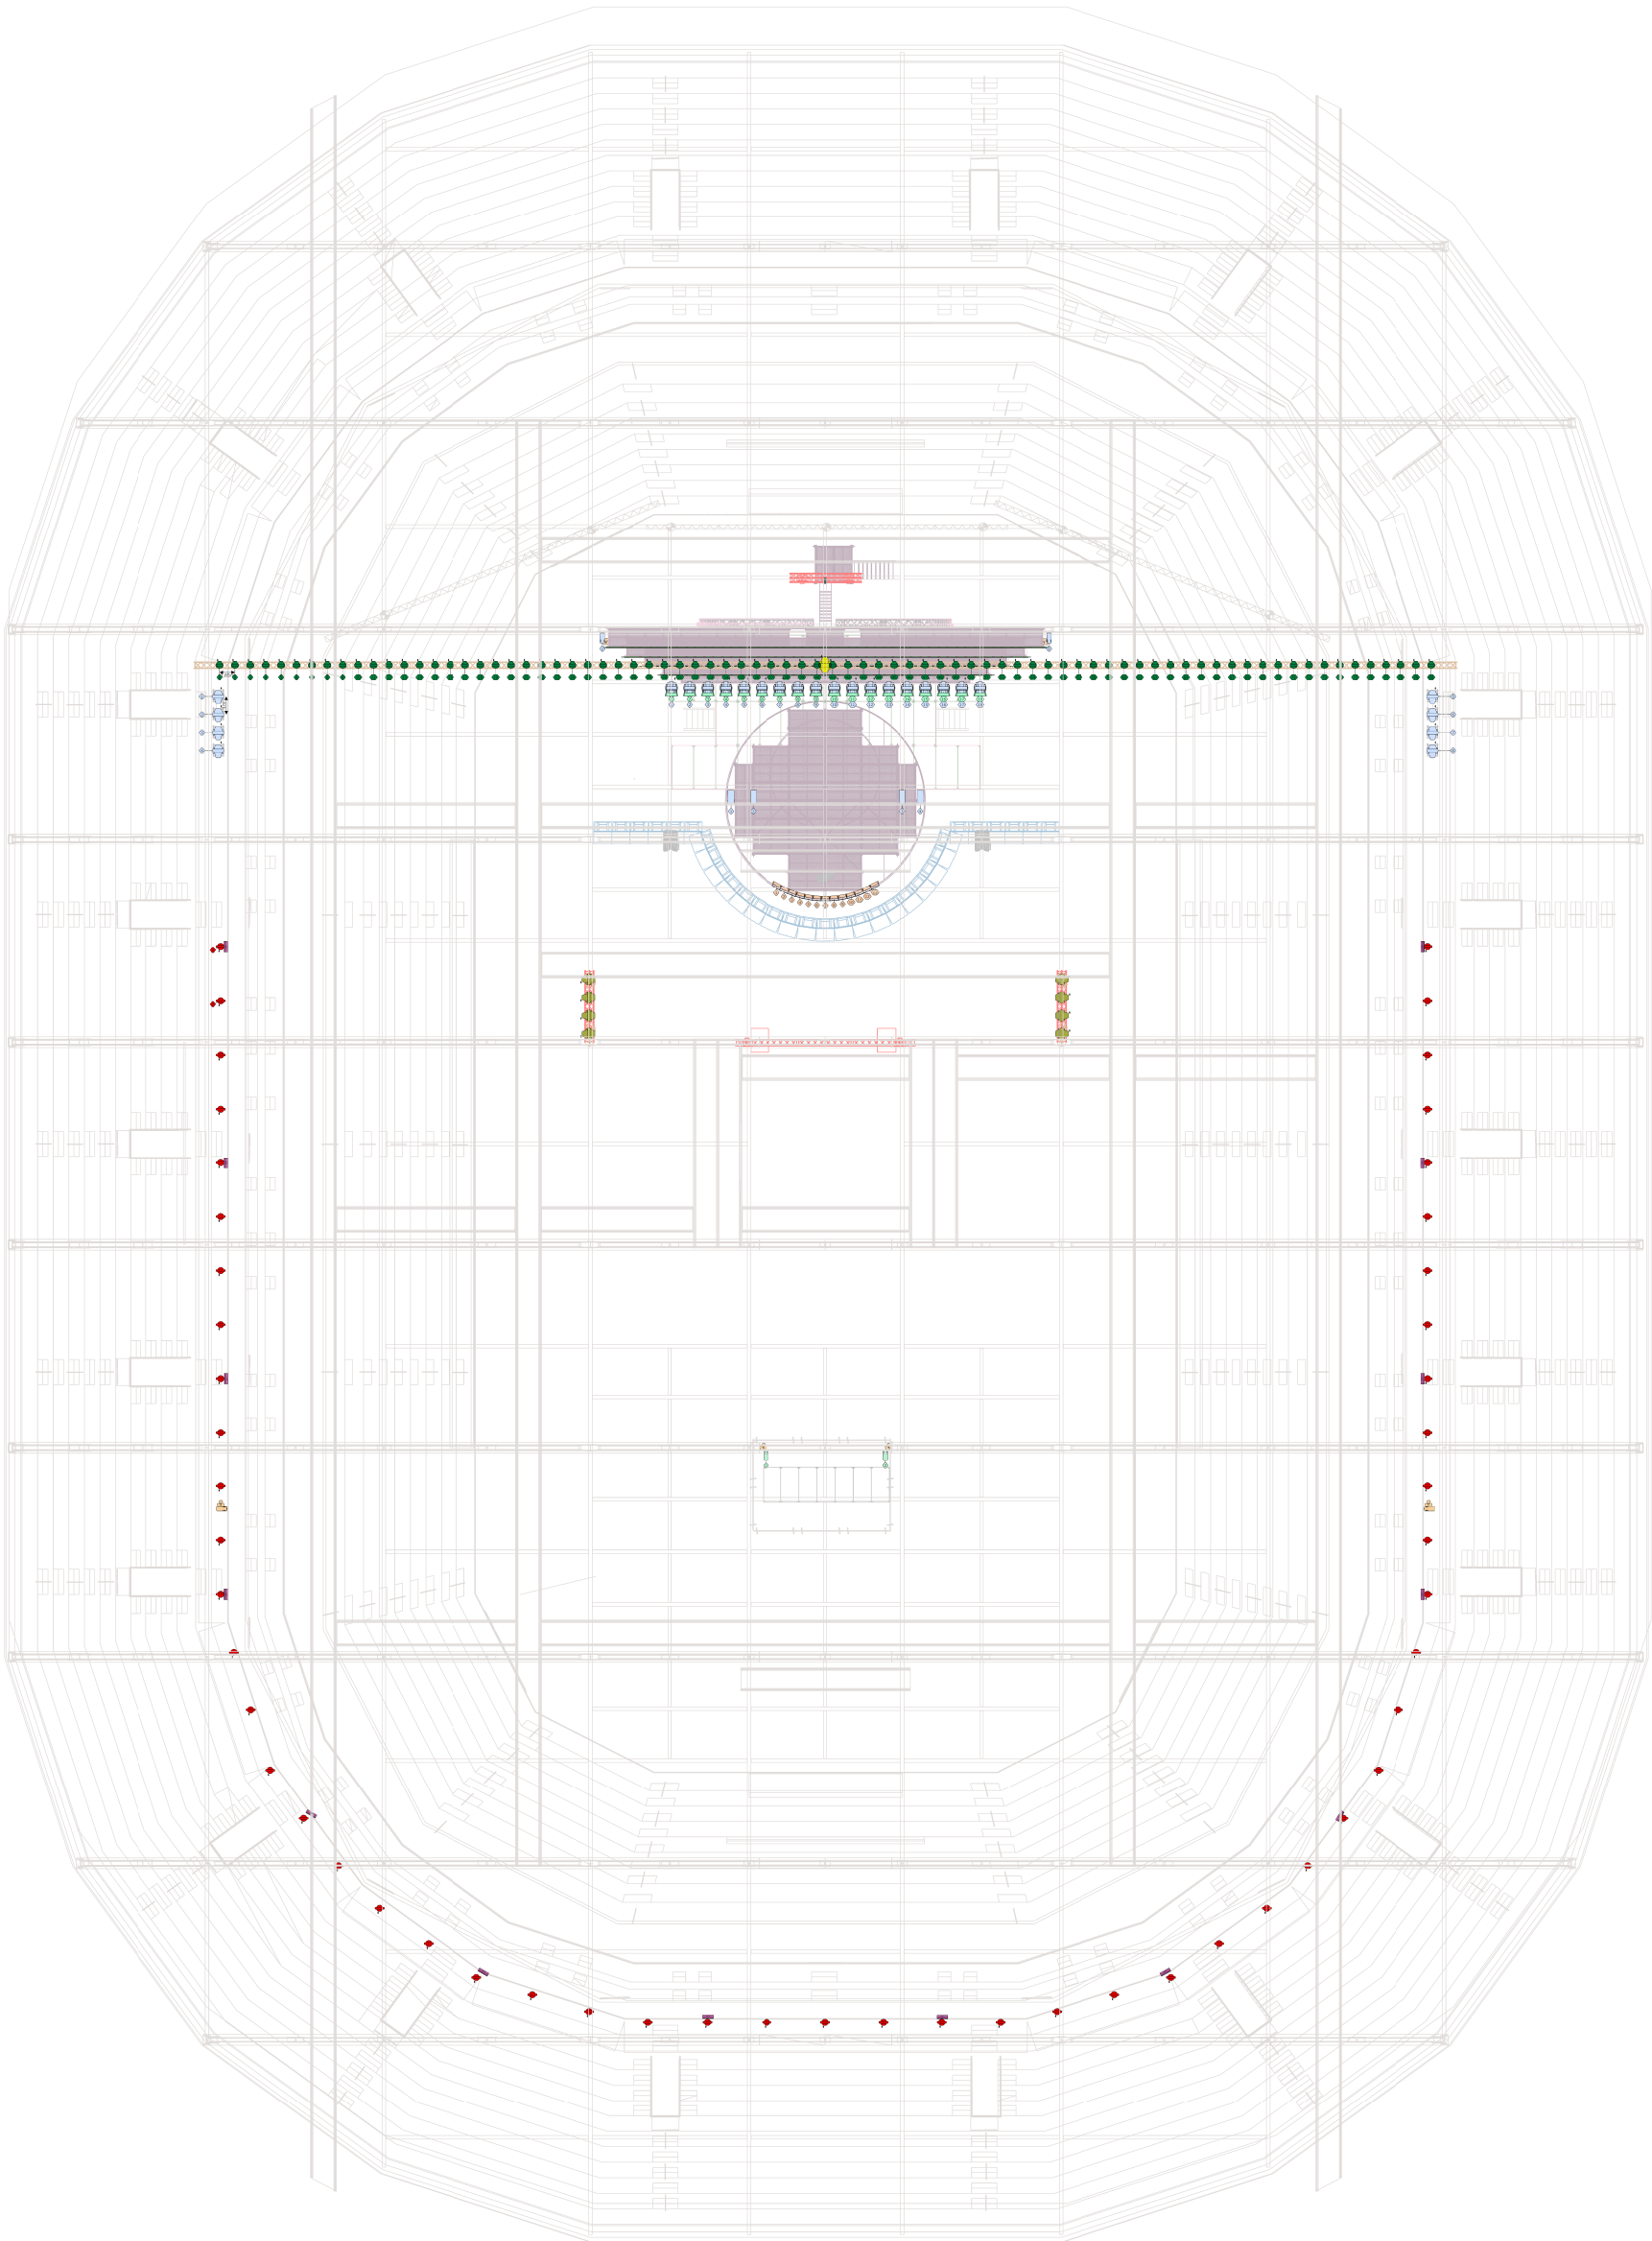
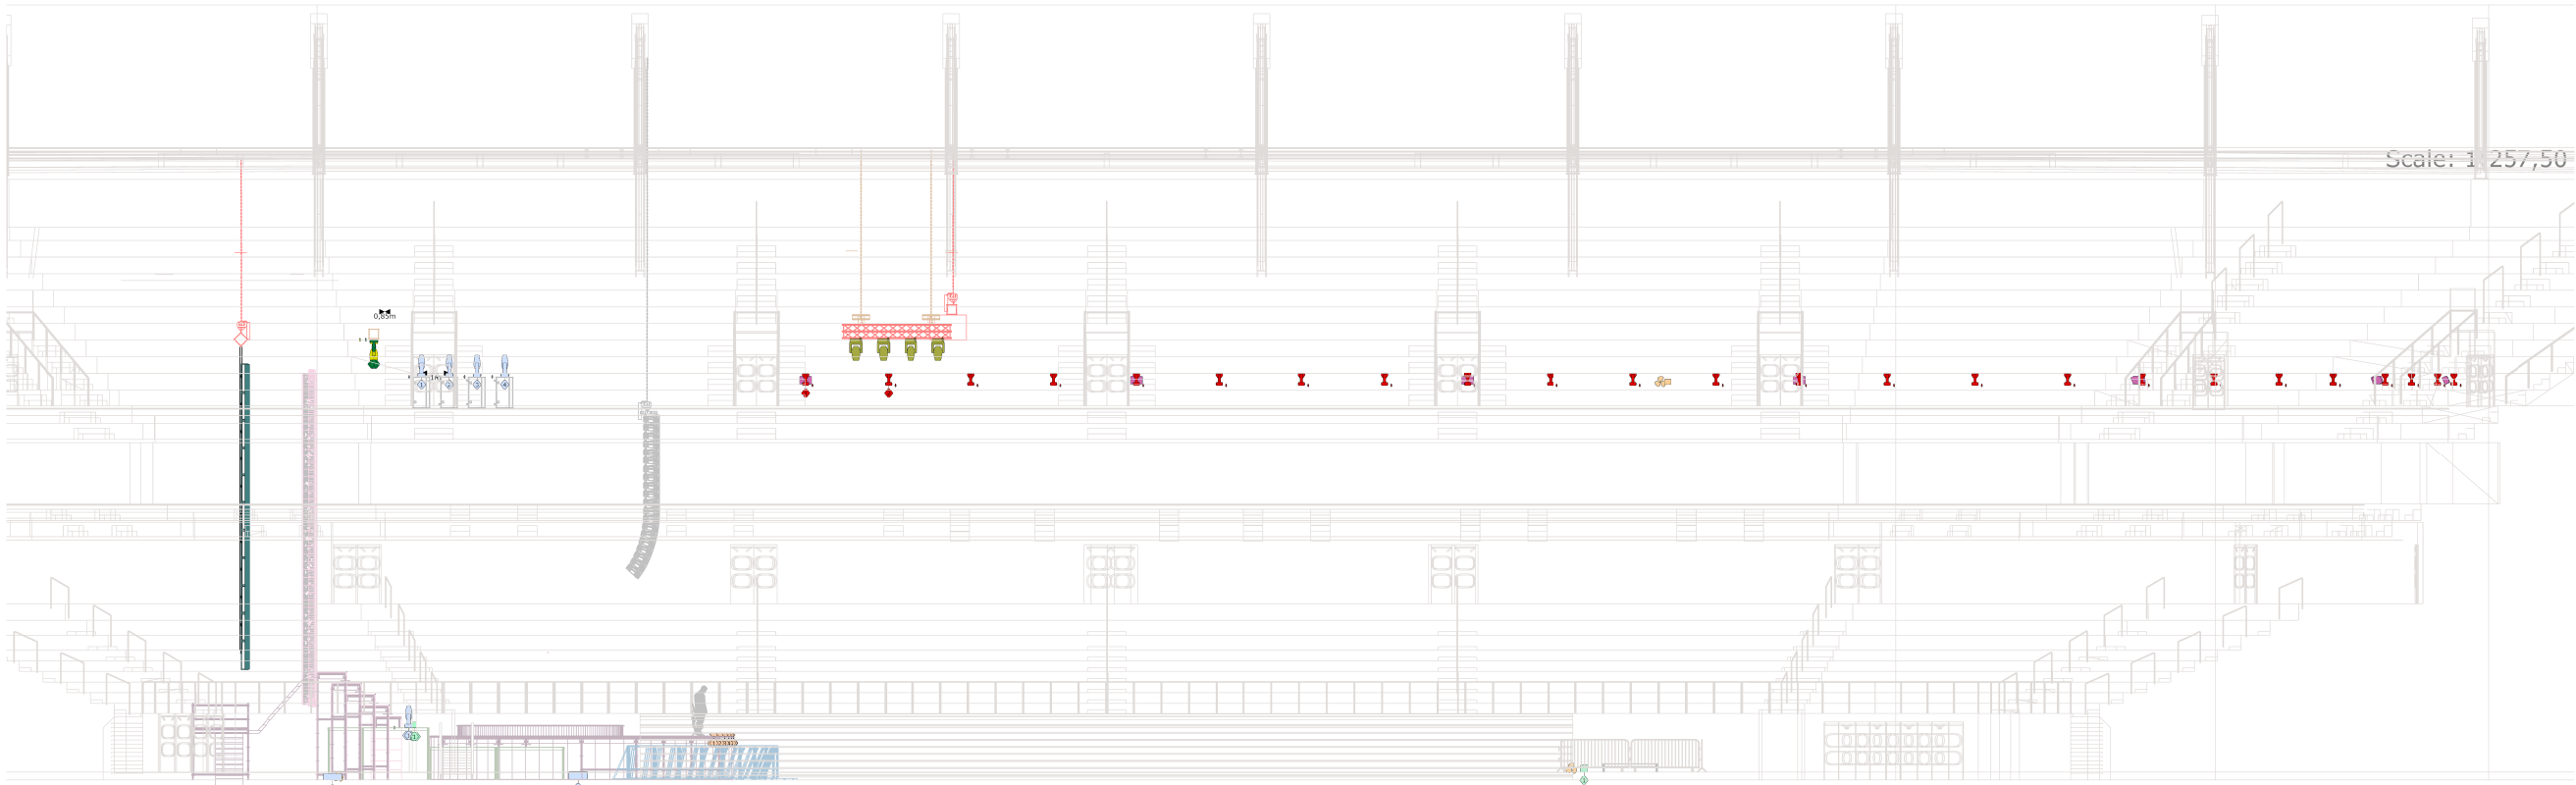


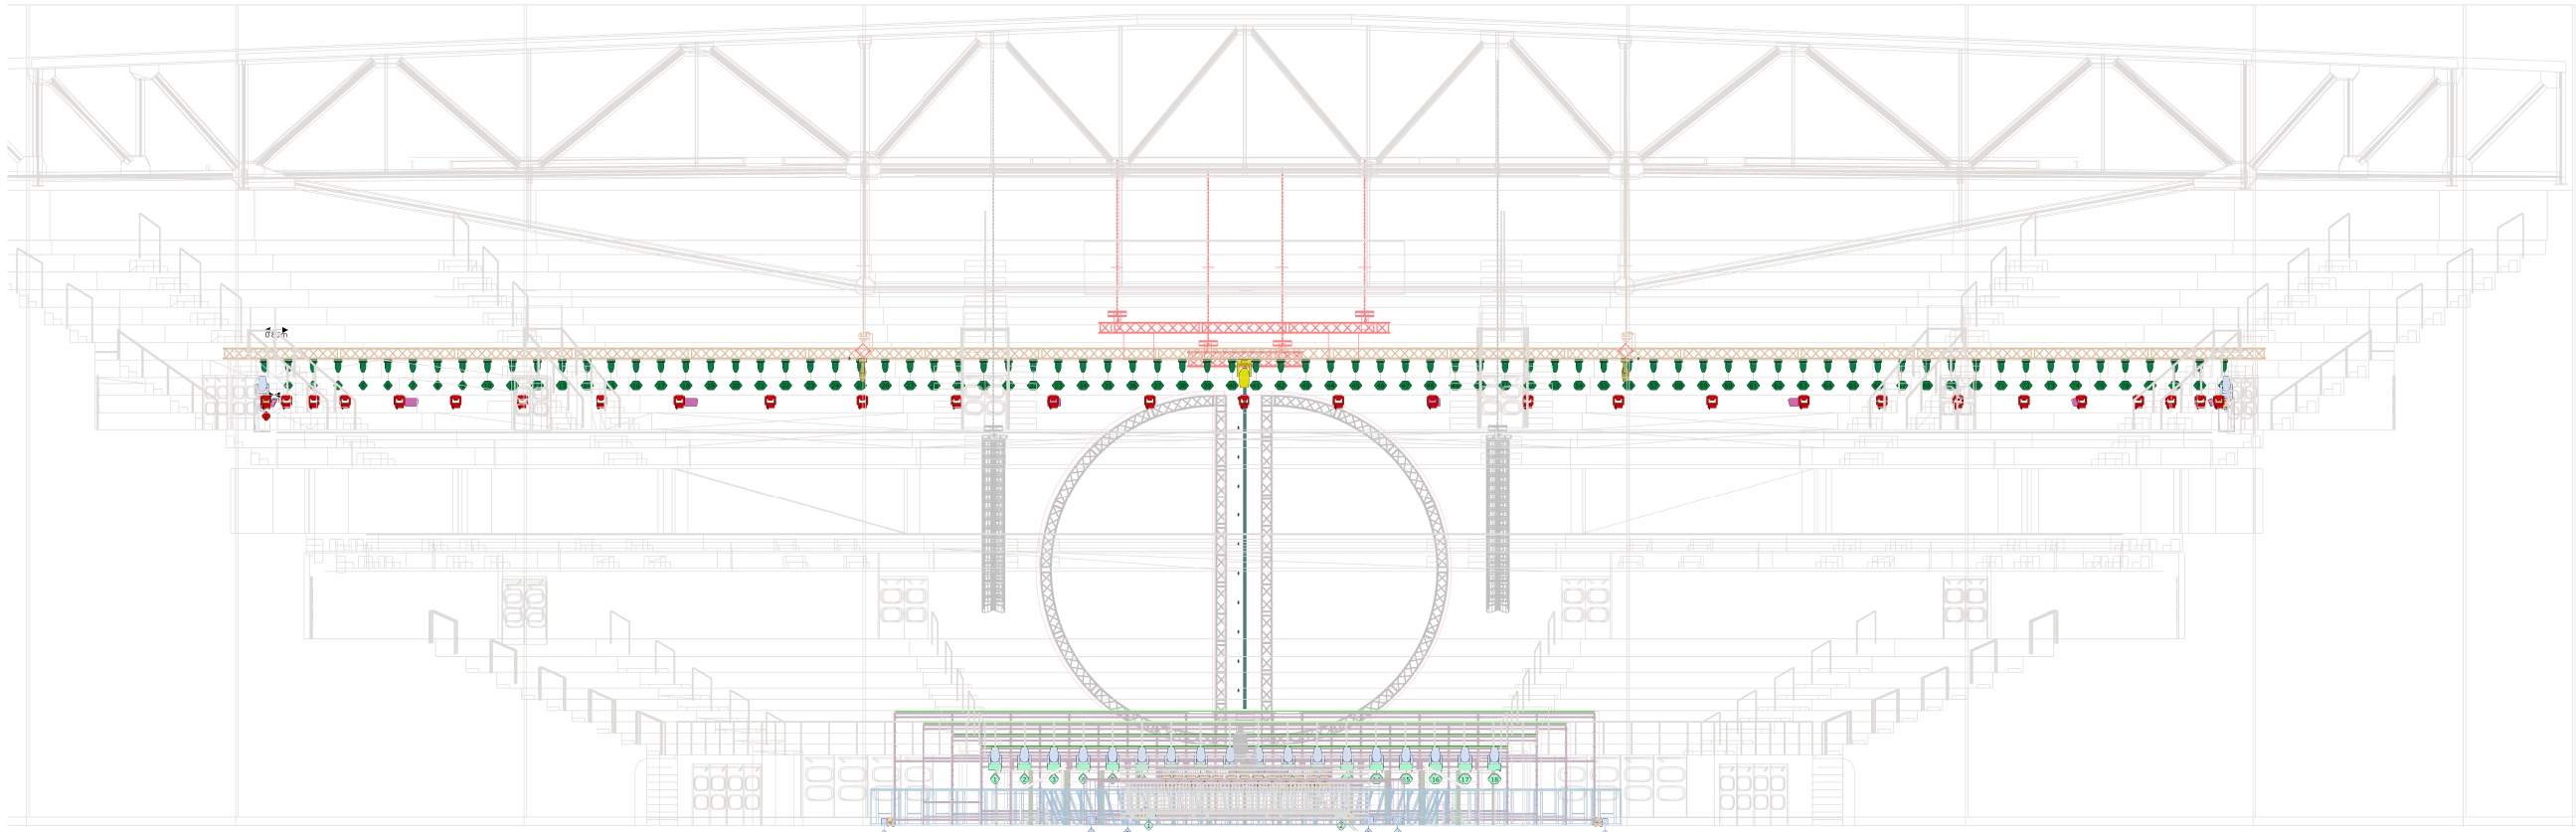

Scale: 1:402,95

AB

L I G H T

More
Wonder.

DESIGN BY:


ARVYDAS BUINAUSKAS

HELLO@ARVYDASBUINAUSKAS.COM

+370 685 06 787

THIS DRAWING REPRESENTS VISUAL CONCEPTS AND CONSTRUCTION SUGGESTIONS ONLY. THE DESIGNER IS UNQUALIFIED TO DETERMINE THE STRUCTURAL OR ELECTRICAL APPROPRIATENESS OF THE DESIGN, AND WILL NOT ASSUME RESPONSIBILITY FOR IMPROPER ENGINEERING, CONSTRUCTION, HANDLING, OR USE. ALL MATERIALS MUST COMPLY WITH THE MOST STRINGENT APPLICABLE FEDERAL AND LOCAL FIRE, SAFETY, ENERGY, AND ENVIRONMENTAL CODES.

DIMENSIONS FOR AN EXISTING VENUE ARCHITECTURE BUS BE VERIFIED BY INSTALLATION AND / OR FABRICATION SUPERVISOR. WRITTEN DIMENSIONS AND NOTES TAKE PRECEDENCE OVER DRAWN ITEMS. DESIGNER IS TO APPROVE ALL SUBSTITUTIONS. ALL DRAWINGS ARE MAINTAINED AS THE PROPERTY OF

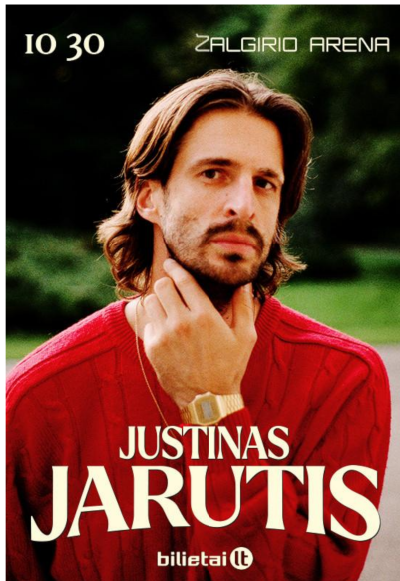

ZALGIRO ARENA



FIXTURE KEY

- Liuxibel D Narrow (80) (16chs)
- DTS Nick NRG 1401 (53) (33chs)
- DTS Synergy 5 Profile (18) (44chs)
- DTS Brick FC (18) (10chs)
- Martin Atomic 3000 (14) (4chs)
- Slimbar 8 DL (13)
- DTS Katana (11) (64chs)
- DTS Synergy 5 Profile (8) (44chs)
- DTS Synergy 5 Profile (8) (44chs)
- Briteq BT-H2FOG (4) (2chs)
- Look Solutions Viper NT (2)
- Look Solutions Unique 2.1 (2)
- MDG ATMe (2)
- DTS Synergy 5 Profile (44chs)
- DTS Synergy 7 Profile (1) (61chs)

Project
Justinas Jarutis

Project location
Karaliaus Mindaugo pr. 50, Kaunas 44334 | Lithuania

Project date
2021-10-30

Drawing author Arvydas Buinauskas	Drawing version V.4
--------------------------------------	------------------------

Set & Lighting designer
Arvydas Buinauskas

Technical director
Paulius Malinauskas



HIGH-END SYSTEMS HDG 4+18



PLEASE RECYCLE THIS PAPER



OVERVIEW

DRAWING STATUS: DRAFT SCALE: VISUAL ONLY

SHEET # 1