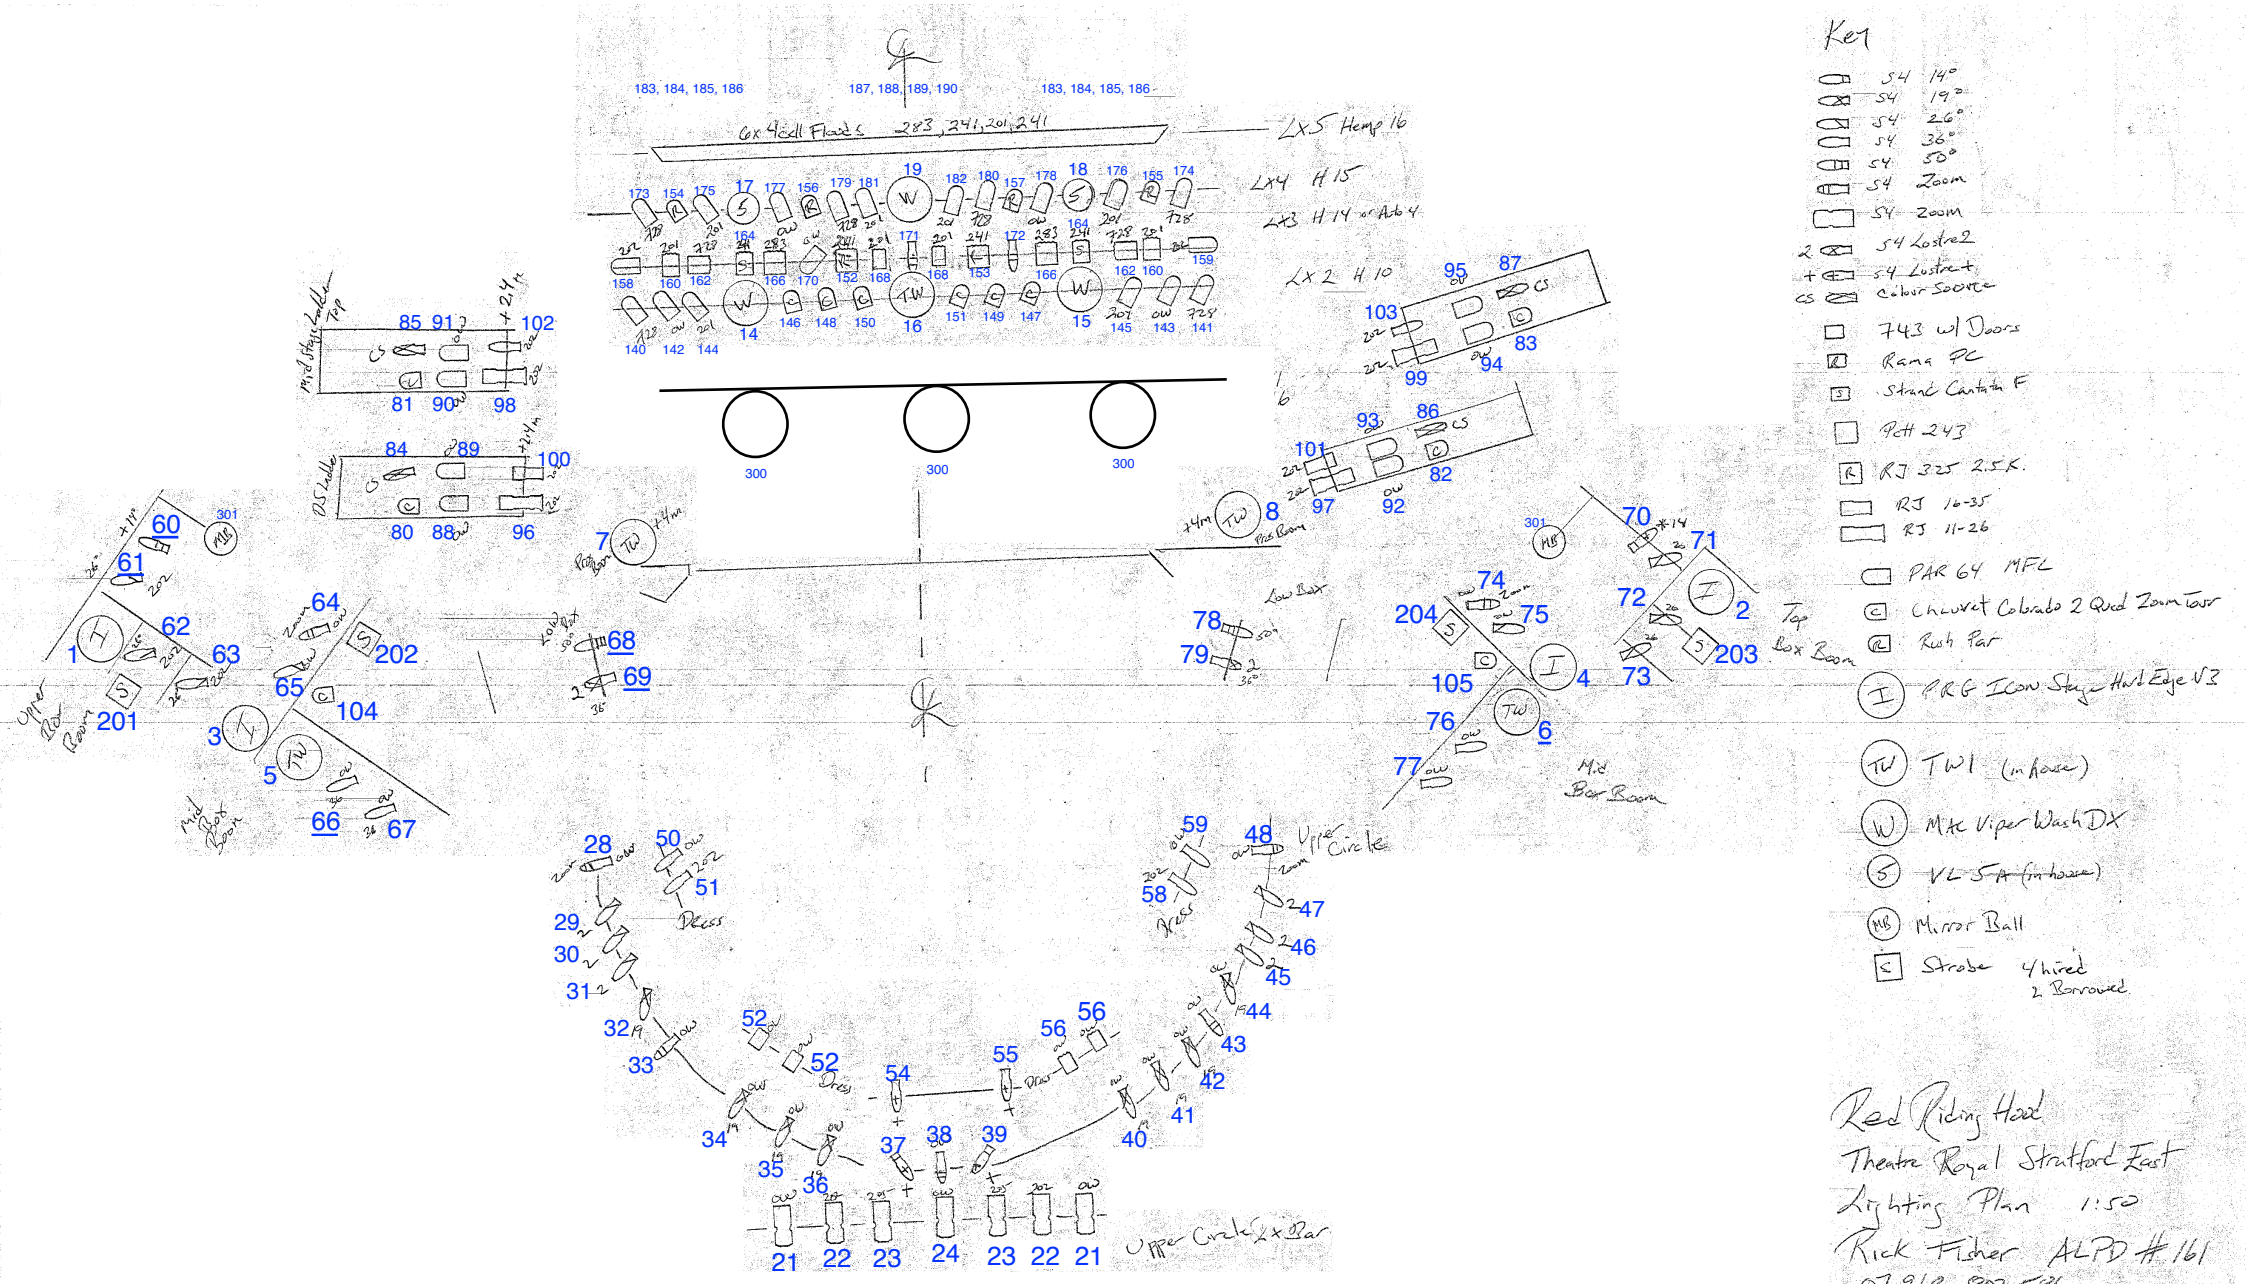
Key
S4 14°
S4 19°
S4 26°
S4 36°
S4 50°
S4 Zoom
S4 Zoom
S4 Lostre2
S4 Lostre1
Colour Source
743 w/ Doors
Rama PC
Strand Cantata F
PCH 243
RJ 325 2.5K.
RJ 16-35
RJ 11-26
PAR 64 MFL
Chauvet Colorado 2 Quad Zoom Tour
Rush Par
PRG Icon Stage Hard Edge V3
TW1 (in house)
MAC Viper Wash DX
VL 5A (in house)
Mirror Ball
Strobe 4 hired 2 Borrowed
Red Riding Hood
Theatre Royal Stratford East
Lighting Plan 1:50
Rick Fisher ALPD #161
07968 802 586
rickfisher1@mac.com
Upper Circle
Upper Circle Lx Bar
Mid Box Boom
Top Box Boom
Low Box Boom
Low Boost
Pit Boom
Mid Bar Boom
Upper Rod Room
Mid Stage Ladder
DS Ladder
Dress