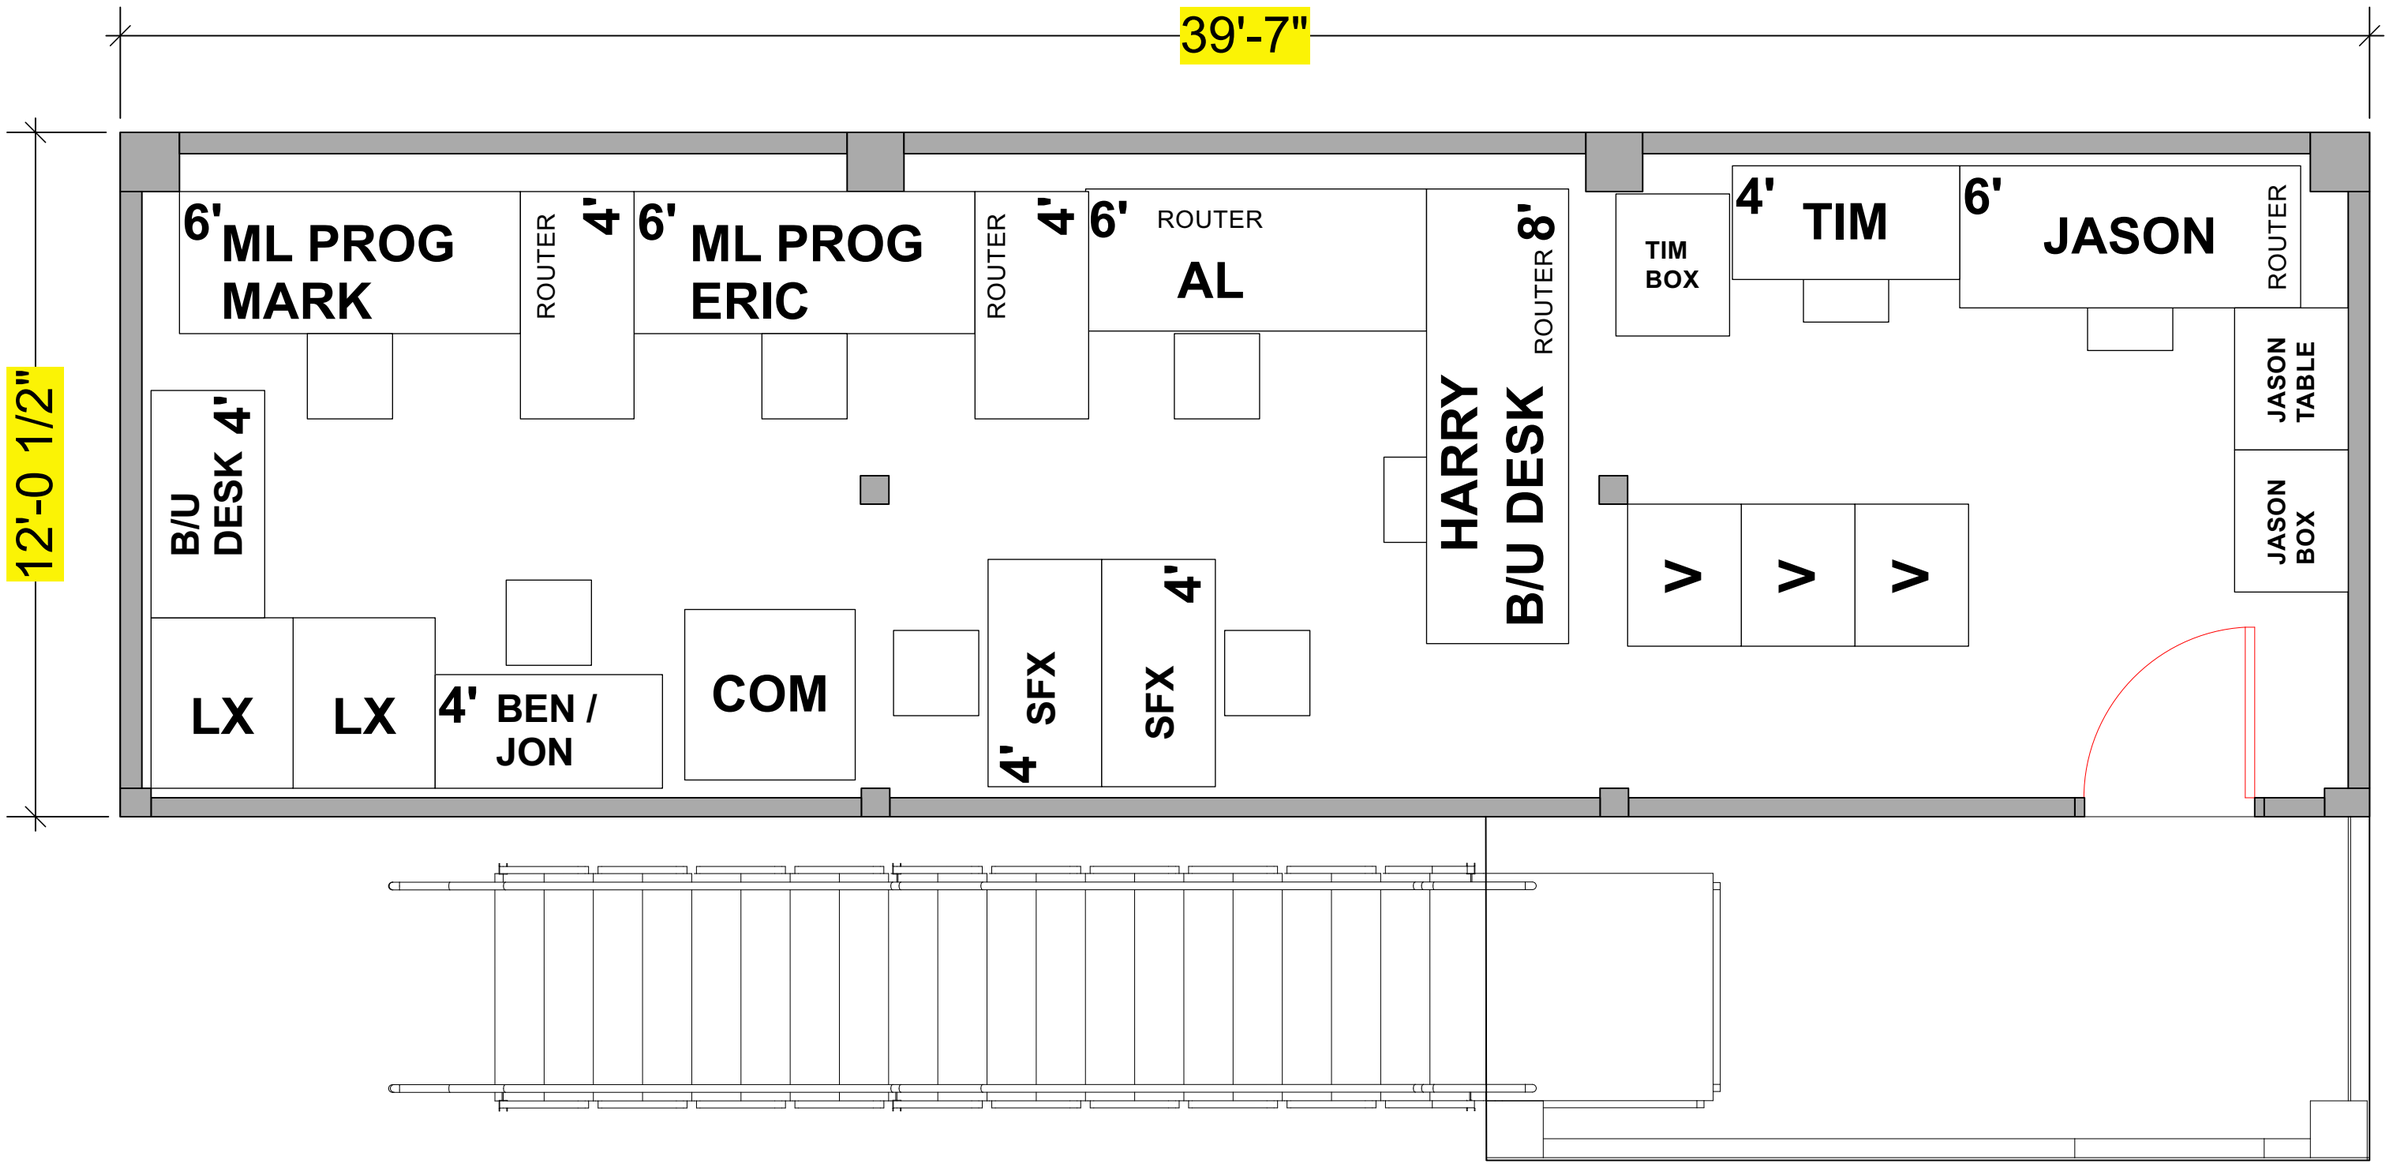

ENTERTAINMENT DESIGN GROUP

Please recycle this paper.

11 x 17 SHEET

This document and the ideas and design incorporated herein, as an instrument of professional service, is the property of 22° and is not to be used, in whole or part, for any other project without the written authorization of 22°. This document is not to be reproduced and/or modified in any way, nor shall any reproduction of this document be modified, with out prior written consent of 22°. This drawing represents visual concepts and construction suggestions only; it does not replace the knowledge and advice of a licensed structural engineer. The designer does not warrant, in any way, the accuracy of this information and shall not be responsible for discrepancies between this document and the existing conditions. The designer will not assume responsibility for improper engineering, construction, handling or use of this lighting equipment.

VERSION

01. PRELIMINARY
02. RIGGING UPD 12/2/23
03. RIGGING UPD 12/10/23
04. FIELD UPD 12/13/23
05. CARTS UPD 12/19/23
06. RIGGING UPD 12/26/23
06. FOH ADJ 01/07/24

STAFF

DESIGNER:	GURDON
LEAD LD:	GREEN / FORSTER
GAFFER:	SISUL
ML PROG.:	MARCHWINSKI
CONV PROG.:	HUMPHREY
LEAD TECH	MINNOTTE

PROJECT

HALFTIME SHOW

LOAD-IN 01/22/2024

SHOWDAY 02/11/24

SHOW NO. #2405

PUBLISH DATE: 01/10/2024

DRAWN BY: BEG

SCALE: 3/8" = 1'-0"

FOH CONTROL

SHEET LX-13