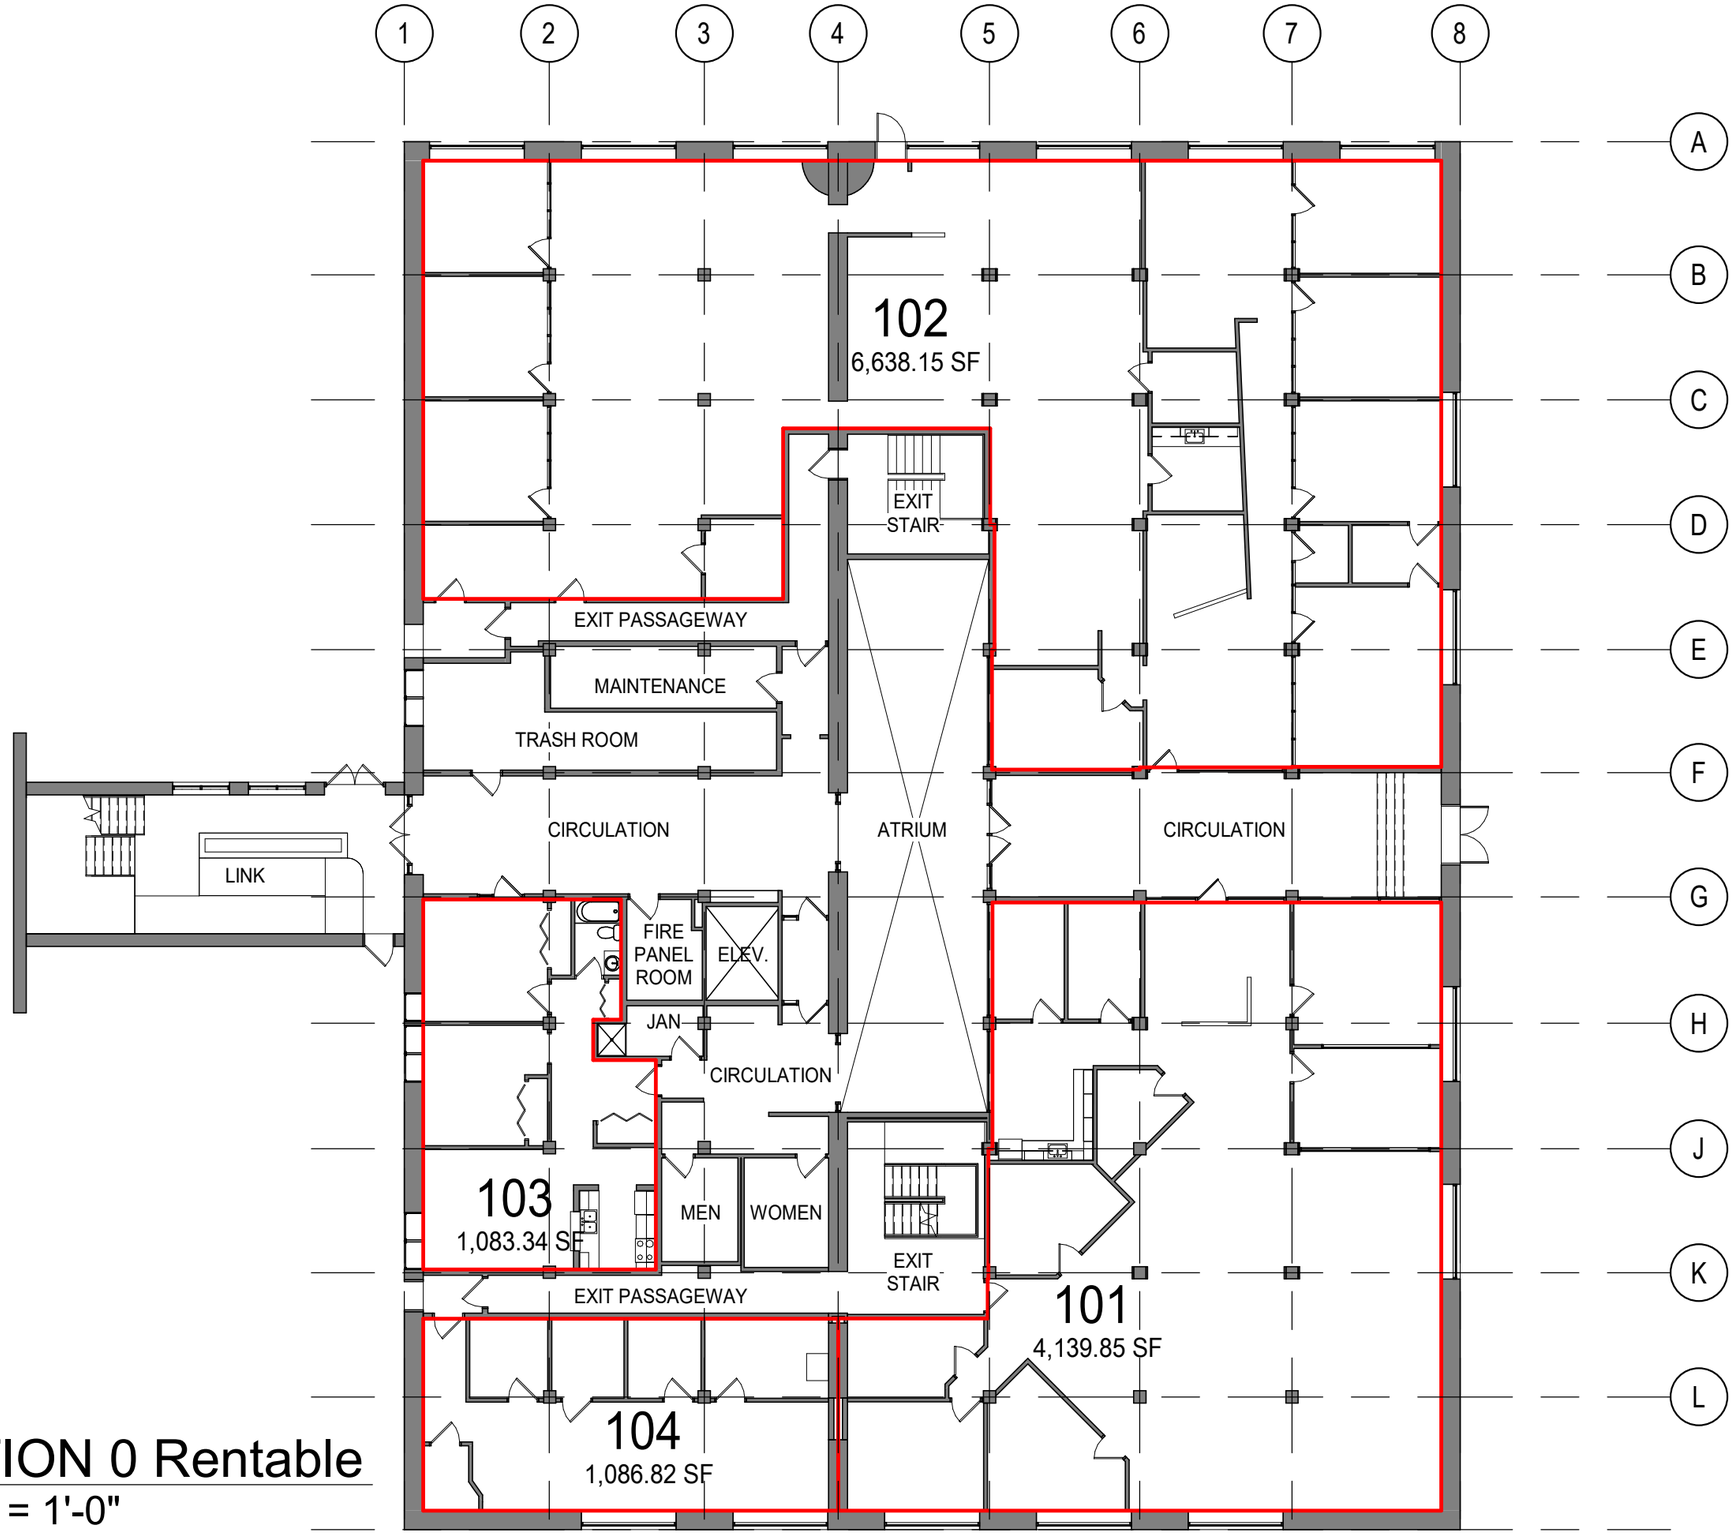

1
OP0.1

OPTION 0 Rentable

1/16" = 1'-0"

POPE ARCHITECTS

POPE ARCHITECTS
1295 BANDANA
BLVD N, SUITE 200
ST. PAUL, MN 55108-2735
(651) 642-9200
FAX (651) 642-1101
www.popearch.com

RICHARD NAGLER
LINDSAY BLDG
MPLS. MN

EXISTING PLAN
(OPTION 0) Rentable

Issues and Revisions:

Commission No: 61131-18176
Drawn by: Author
Checked by: Checker

SHEET

OP0.1

C:\Revit Projects\61131-18176 Lindsay Building R-18 Workshared_detached.rvt
12/6/2018 3:56:55 PM