*WINDOW LOCATIONS NOT VERIFIED

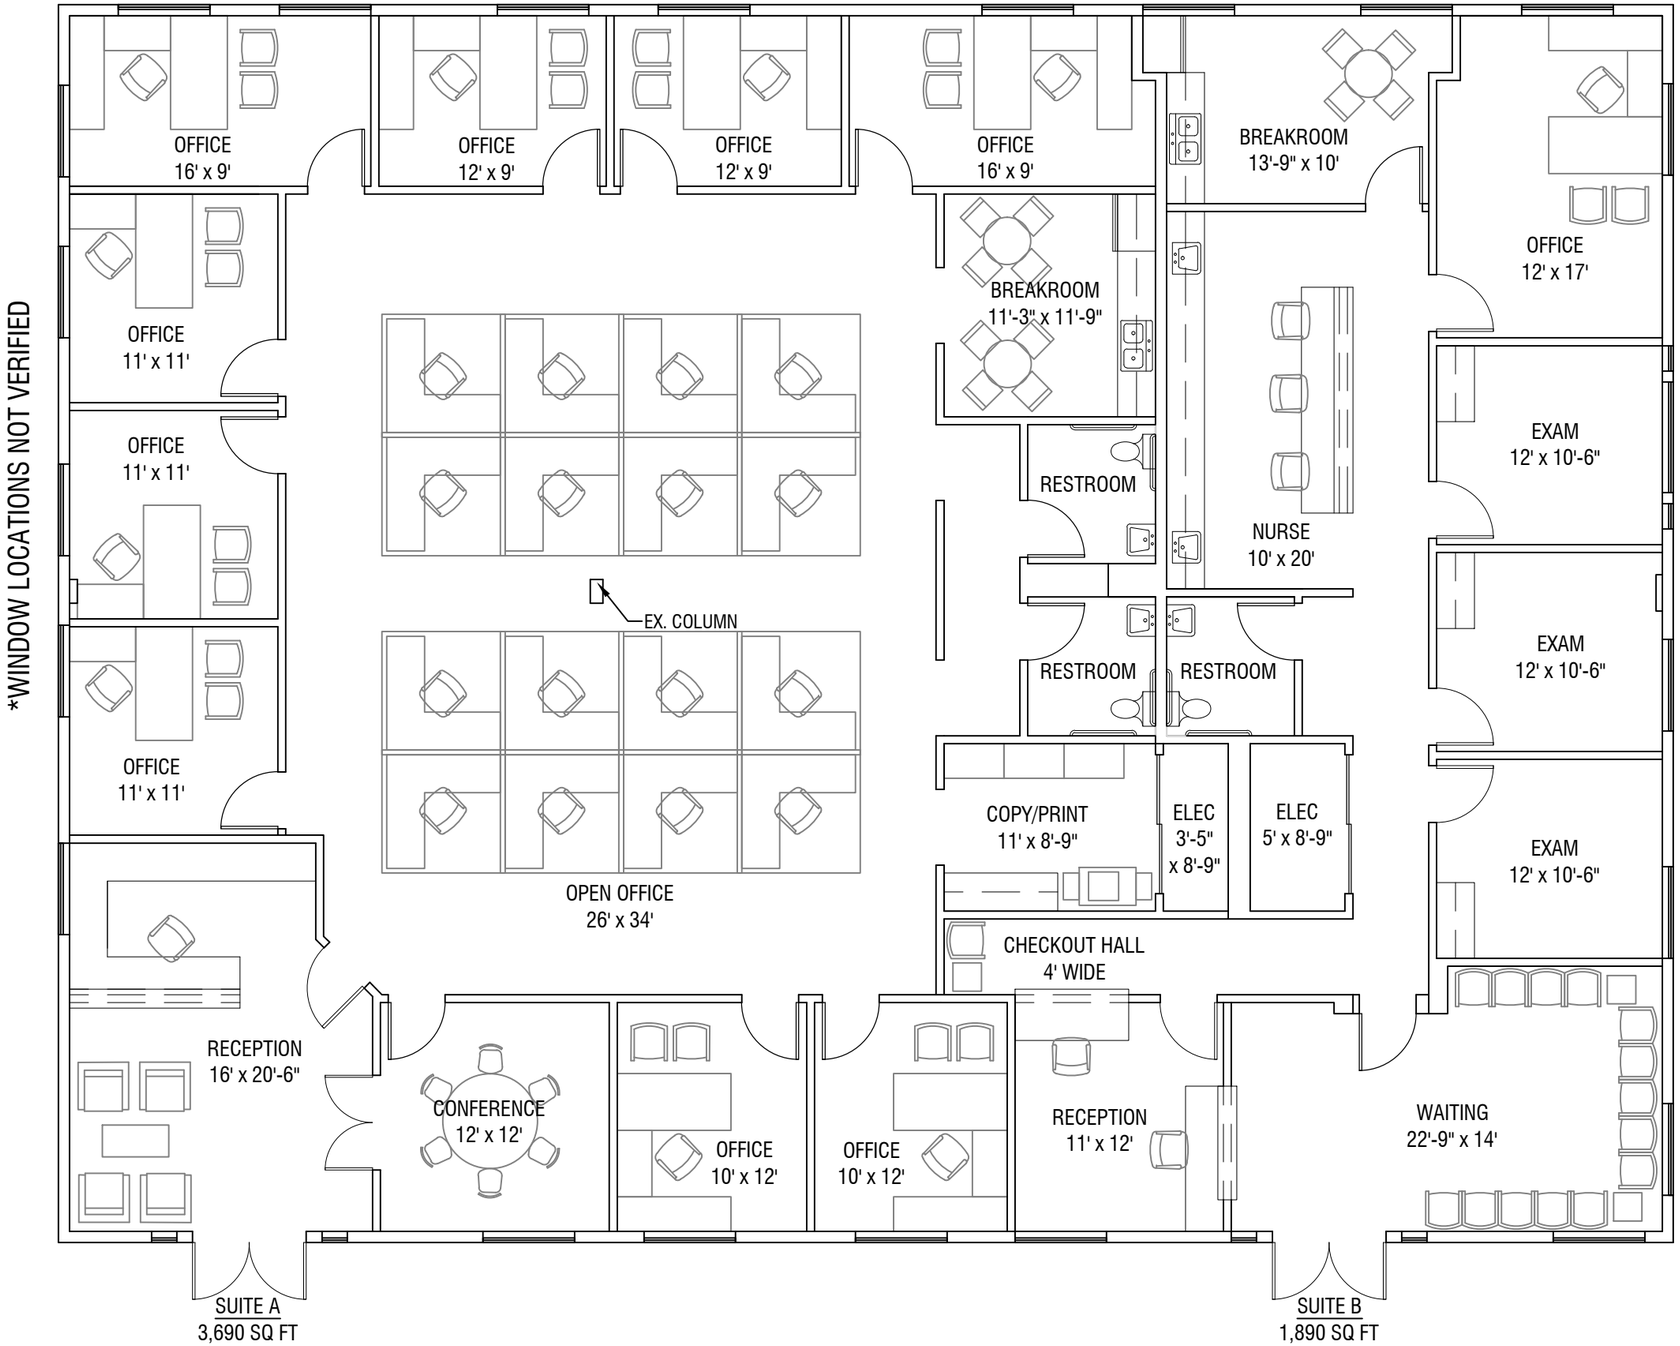

3225A S RAINBOW BLVD

space plan option A

DATE 04-22-24

SCALE 1/8"=1'-0"

atwood DESIGN