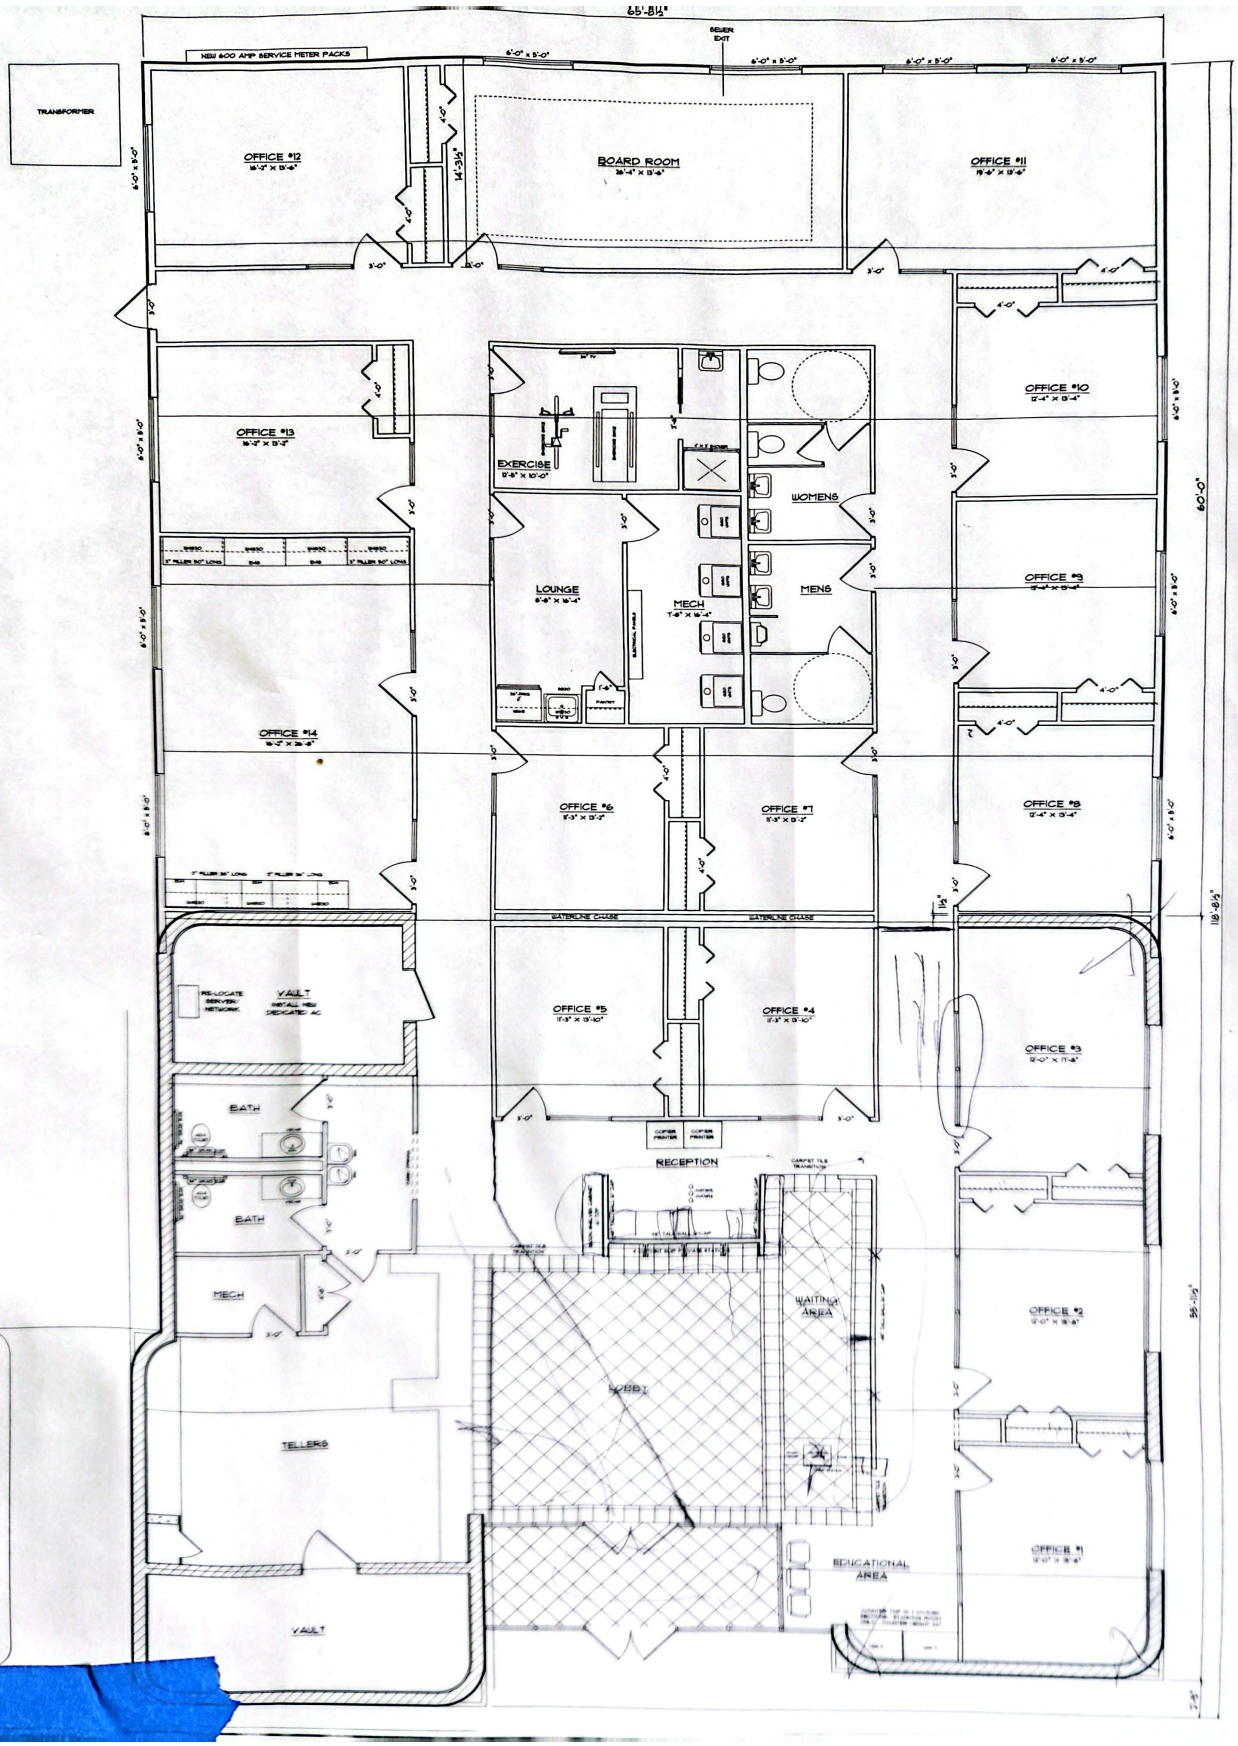
65'-8½"
NEW 600 AMP SERVICE METER PACKS
TRANSFORMER
NEWER EXIT
OFFICE #12
BOARD ROOM
OFFICE #11
OFFICE #13
EXERCISE
WOMENS
MENS
LOUNGE
MECH
OFFICE #10
OFFICE #9
OFFICE #14
OFFICE #6
OFFICE #7
OFFICE #8
BATELINE CHASE
BATELINE CHASE
RE-LOCATE SERVER/ NETWORK
VAULT
OFFICE #5
OFFICE #4
OFFICE #3
BATH
BATH
RECEPTION
MECH
WAITING AREA
OFFICE #2
TELLERS
EDUCATIONAL AREA
OFFICE #1
VAULT
60'-0"
118'-8½"