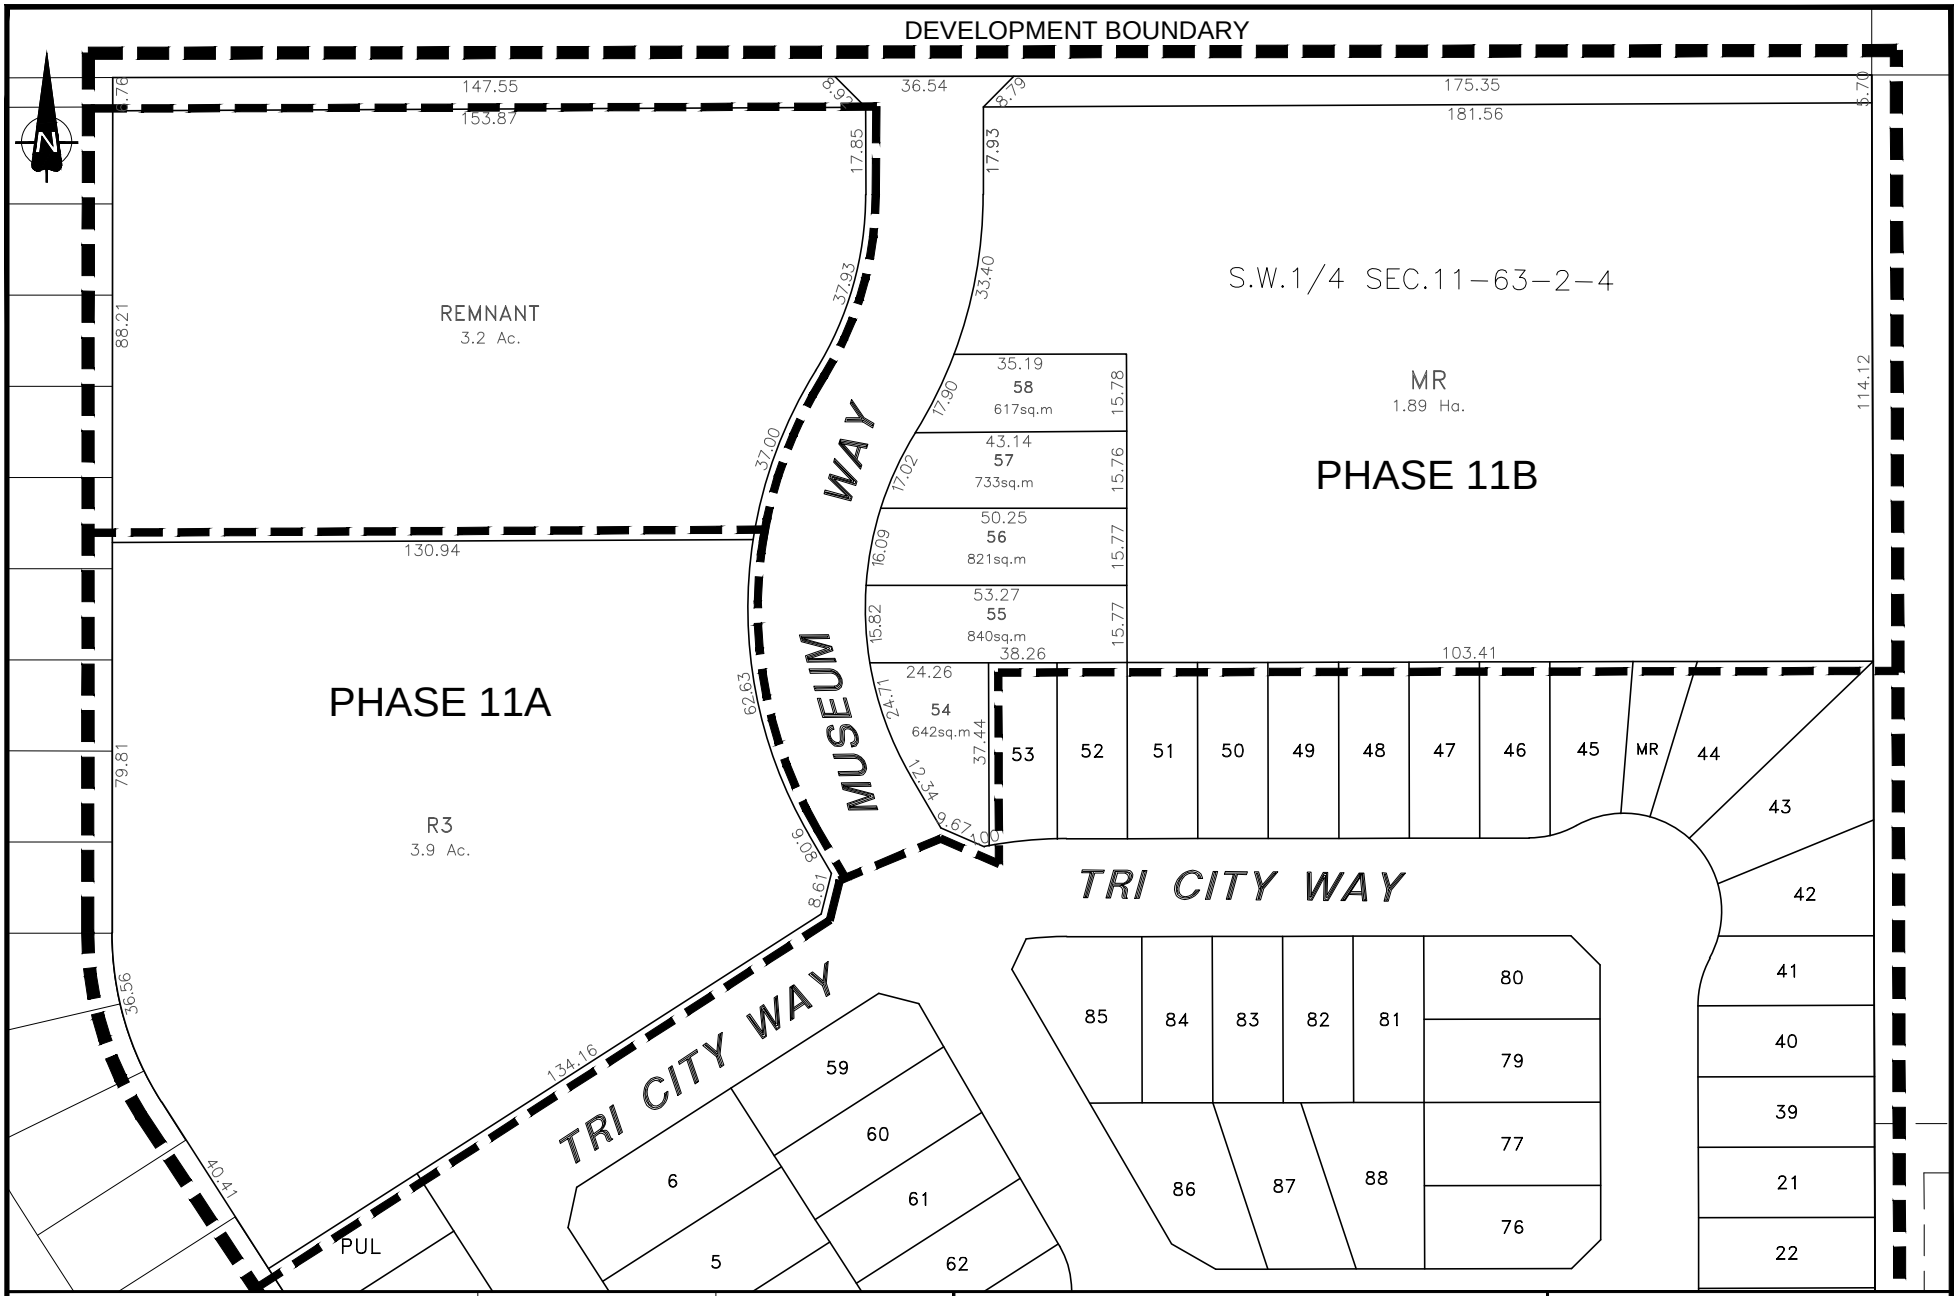

LEDGEND	SCALE 1:1500	PROJECT No. CLSD - 0051	
	DESIGNED BY SBE	DRAWN BY KMC	
	CHECKED BY	DATE MARCH 28TH, 2016	

SE DESIGN AND CONSULTING INC.
713 LAKESHORE DRIVE
COLD LAKE, ALBERTA
T9M 0C4
PH. (780) 594-5380
FAX. (780) 594-4486
WWW.SEDESIGN.CA

TRI CITY DEVELOPMENTS INC.

TRI CITY ESTATES SUBDIVISION
PROPOSED RESIDENTIAL SUBDIVISION
PHASE XIA & XIB
TENTATIVE PLAN

SHEET 1 OF 1 DWG. No. 101