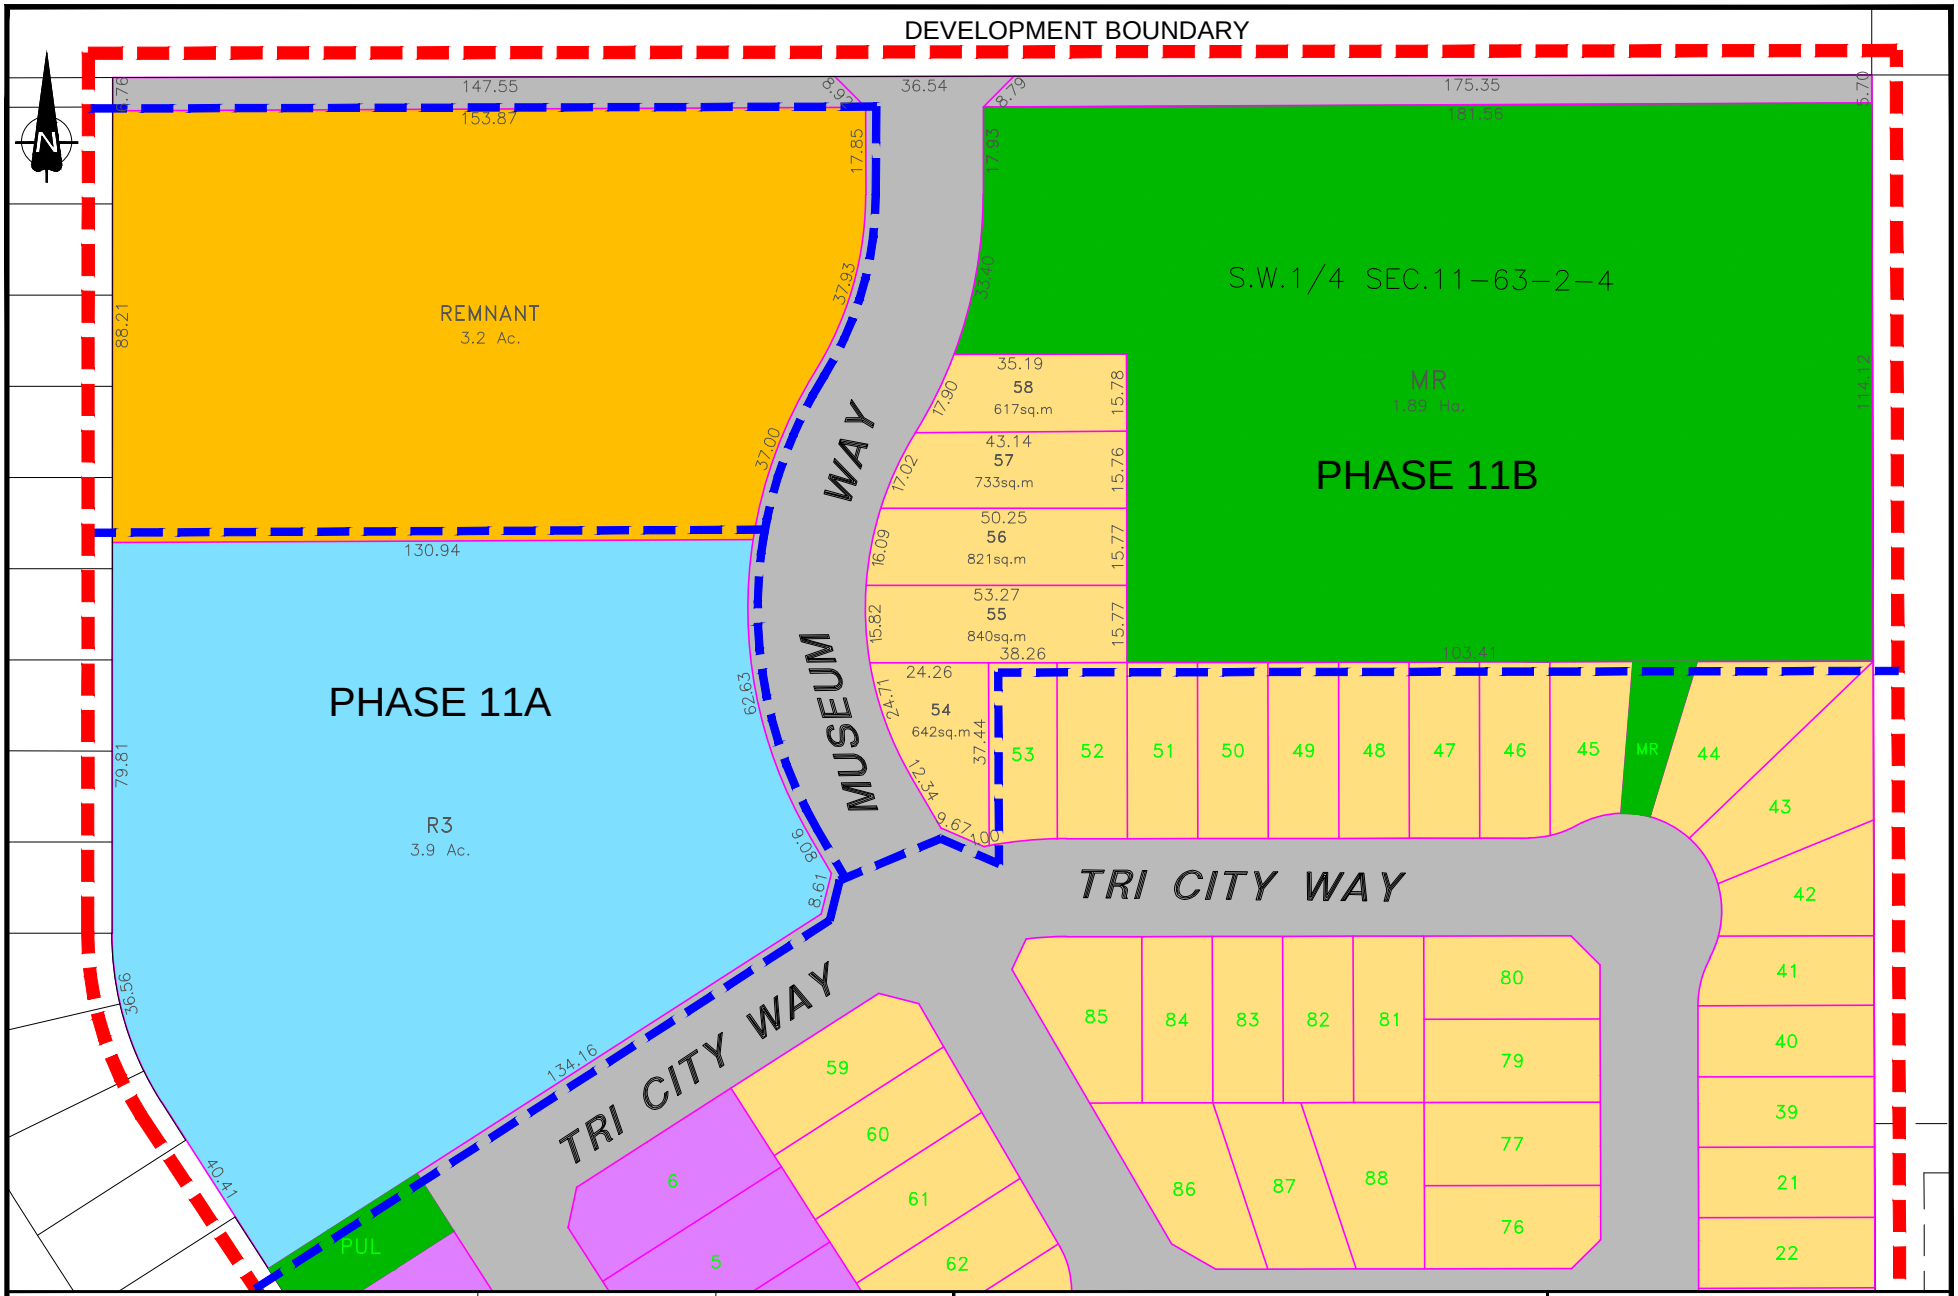

LEDGEND

- REMNANT
- R3 - MULTI-FAMILY
- R1B - SINGLE FAMILY
- MR - MUNICIPAL RESERVE

SCALE 1:1500	PROJECT No. CLSD - 0051
DESIGNED BY SBE	DRAWN BY KMC
CHECKED BY	DATE MARCH 28TH, 2016

SE DESIGN AND CONSULTING INC.
713 LAKESHORE DRIVE
COLD LAKE, ALBERTA
T9M 0C4
PH. (780) 594-5380
FAX. (780) 594-4486
WWW.SEDESIGN.CA

TRI CITY DEVELOPMENTS INC.

TRI CITY ESTATES SUBDIVISION
PROPOSED RESIDENTIAL SUBDIVISION

PHASE XIA & XIB
ZONING PLAN

SHEET 1 OF 1 | DWG. No. 101