

AVAILABLE

4807 Radford Avenue, Richmond, VA

Convenient I-64 Access, Located off Staples Mill Road



Owner/Agent:

BOB PORTER, CCIM, SIOR
(804) 521-1441
bob@porterinc.com

UP TO 2,858 SF± AVAILABLE

- Suite 103: 1,188 RSF± Office
- Suite 104: 1,670 RSF± Office
- On Site Parking
- New Modern Light Fixtures
- On Site Owner & Management
- Suites Fronting Radford Avenue
- Proximate to Willow Lawn, Staples Mill & Broad, Easy Access to I-64 / I-95
- For Lease: Call for Information

4801 Radford Avenue | P.O. Box 6482
Richmond, VA 23230
www.porterinc.com
804-353-7994

PORTER
R E A L T Y




This information has been prepared by Porter Realty Company, Inc. for marketing purposes only. No representation or warranty, expressed or implied, is made as to the accuracy of the foregoing information. Terms of sale or lease and availability are subject to change or withdrawal without notice.

FLOOR PLAN

4807 Radford Avenue | Richmond, VA 23230

page: 2

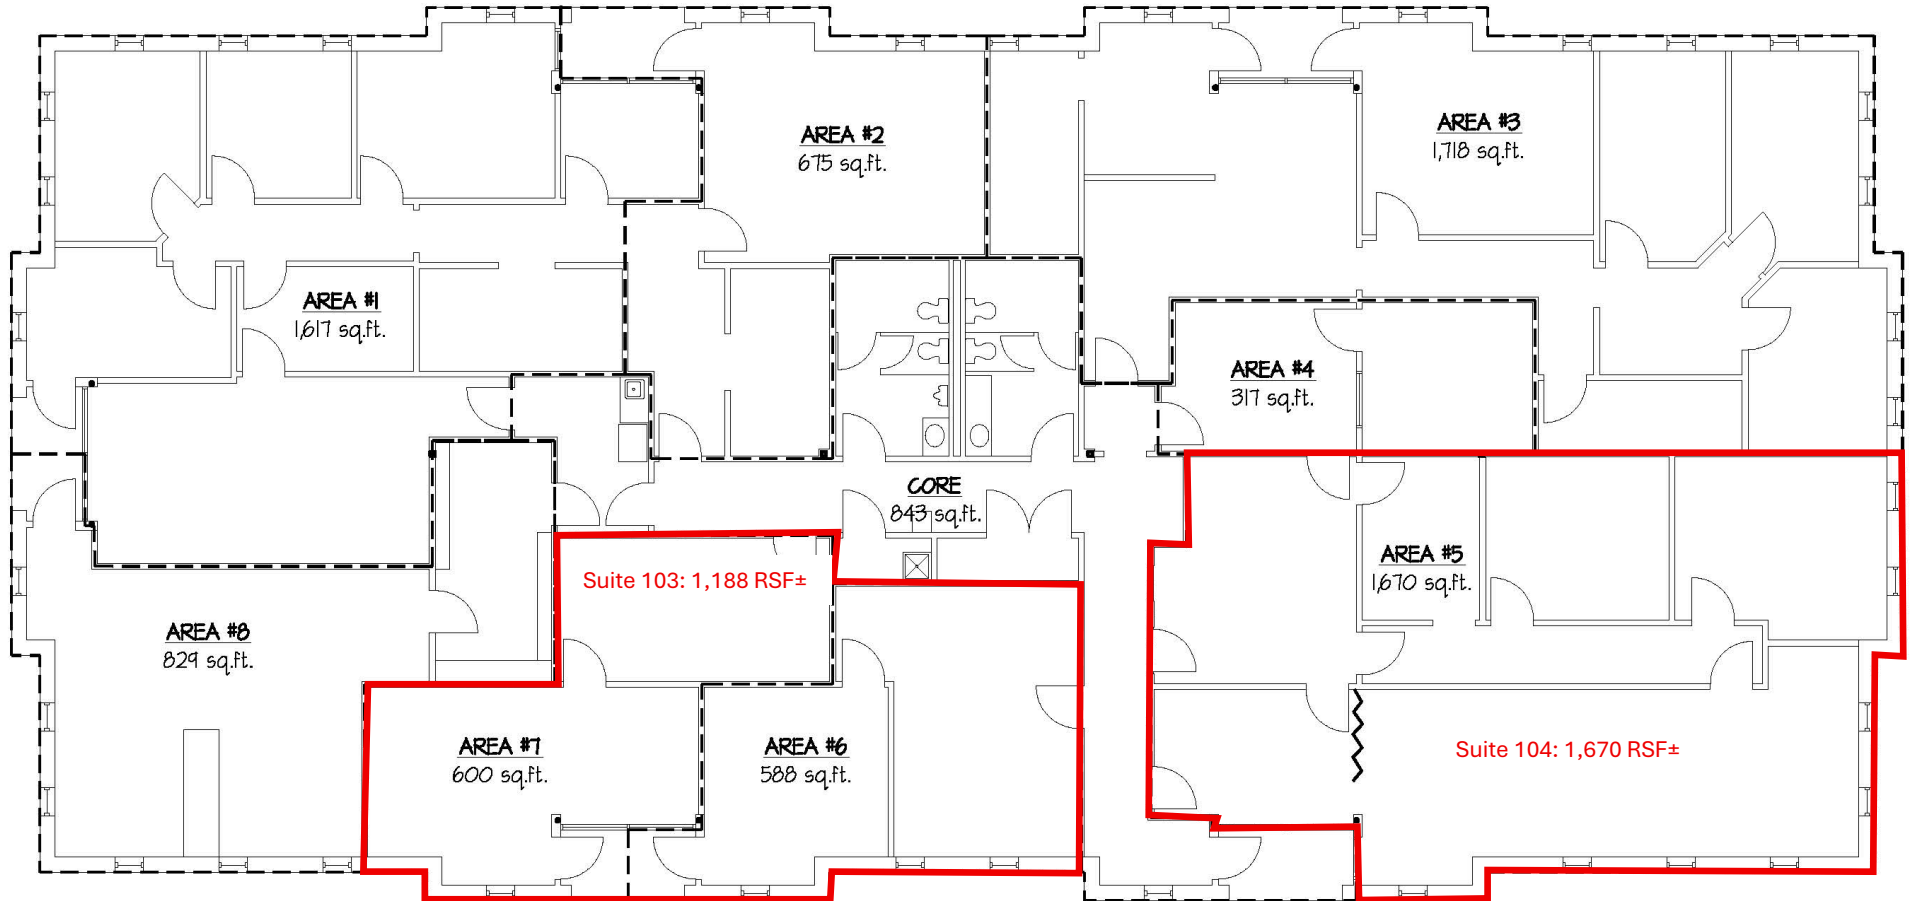

4807 RADFORD AVENUE
TENANT AREA PLAN
SCALE: 1"=10'-0"
JN: 1608
04.25.16 (rev)

Bob Porter, CCIM, SIOR
(804) 521-1441
bob@porterinc.com



Porter Realty Company, Inc. | 4801 Radford Avenue | P.O. Box 6482 | Richmond, VA 23230 | www.porterinc.com

This information has been prepared by Porter Realty Company, Inc. for marketing purposes only. No representation or warranty, expressed or implied, is made as to the accuracy of the foregoing information. Terms of sale or lease and availability are subject to change or withdrawal without notice.

AERIAL MAP

4807 Radford Avenue | Richmond, VA 23230



Bob Porter, CCIM, SIOR
(804) 521-1441
bob@porterinc.com



Porter Realty Company, Inc. | 4801 Radford Avenue | P.O. Box 6482 | Richmond, VA 23230 | www.porterinc.com

This information has been prepared by Porter Realty Company, Inc. for marketing purposes only. No representation or warranty, expressed or implied, is made as to the accuracy of the foregoing information. Terms of sale or lease and availability are subject to change or withdrawal without notice.

BUSINESS MAP

4807 Radford Avenue | Richmond, VA 23230



Bob Porter, CCIM, SIOR
(804) 521-1441
bob@porterinc.com



Porter Realty Company, Inc. | 4801 Radford Avenue | P.O. Box 6482 | Richmond, VA 23230 | www.porterinc.com

This information has been prepared by Porter Realty Company, Inc. for marketing purposes only. No representation or warranty, expressed or implied, is made as to the accuracy of the foregoing information. Terms of sale or lease and availability are subject to change or withdrawal without notice.