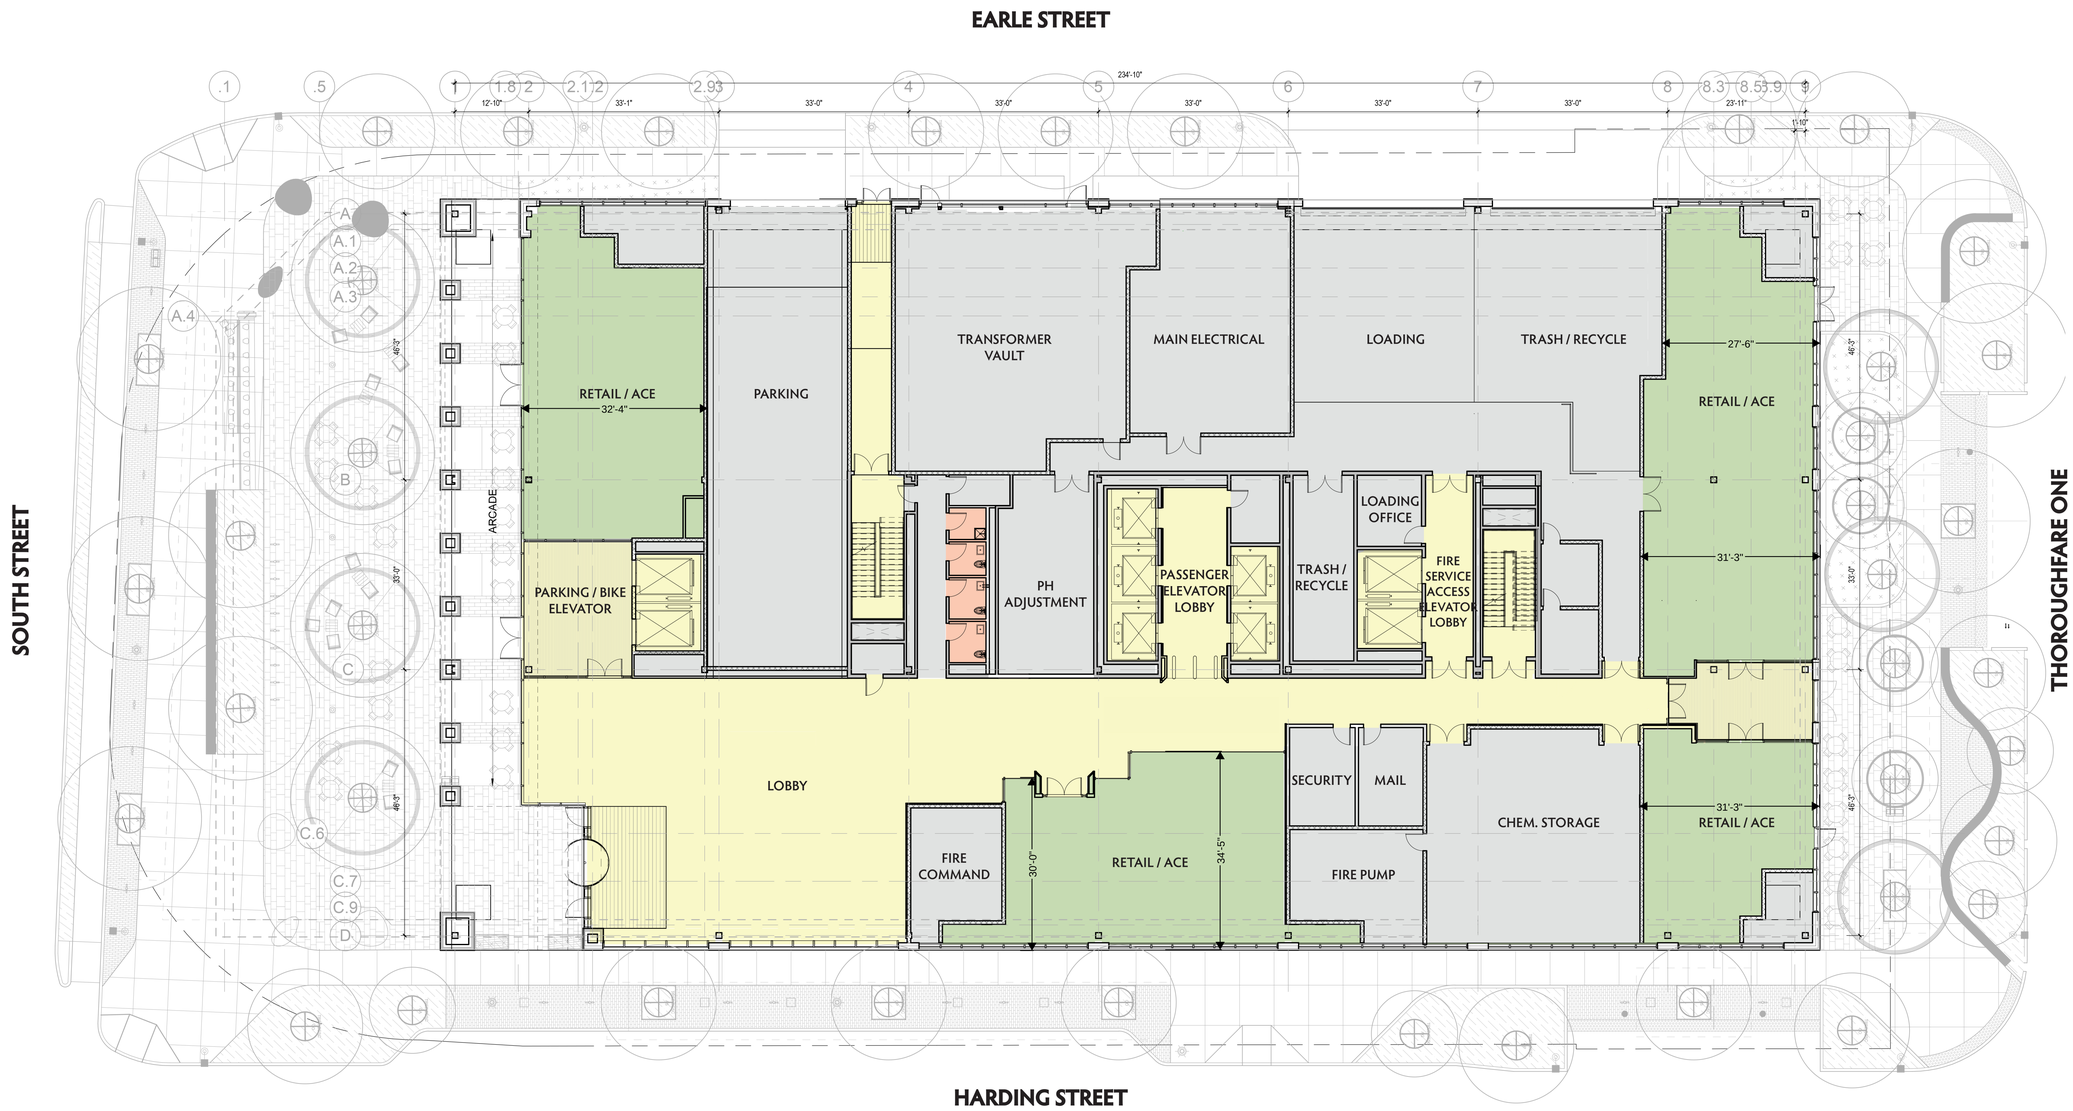

1 Level 1 - Site Application
3/32" = 1'-0"

N

SCALE: 3/32" = 1'-0"
0' 10' 20' 40'

REVISIONS
DATE DESCRIPTION

BOYNTON YARDS - BLDG 3

99 SOUTH STREET
SOMERVILLE, MA 02143

Leggat McCall - DLJ

cbt 617 262 4354 cbtarchitects.com
110 canal street boston, ma 02114

NOT FOR CONSTRUCTION

CITY STAMP

SEAL

TITLE SITE PLAN APPLICATION

DRAWING TITLE Level One Floor Plan

SCALE	PROJECT #	DATE ISSUED
3/32" = 1'-0"	218060.00	07.13.2022

1.8a

10/12/2022 3:37:44 PM