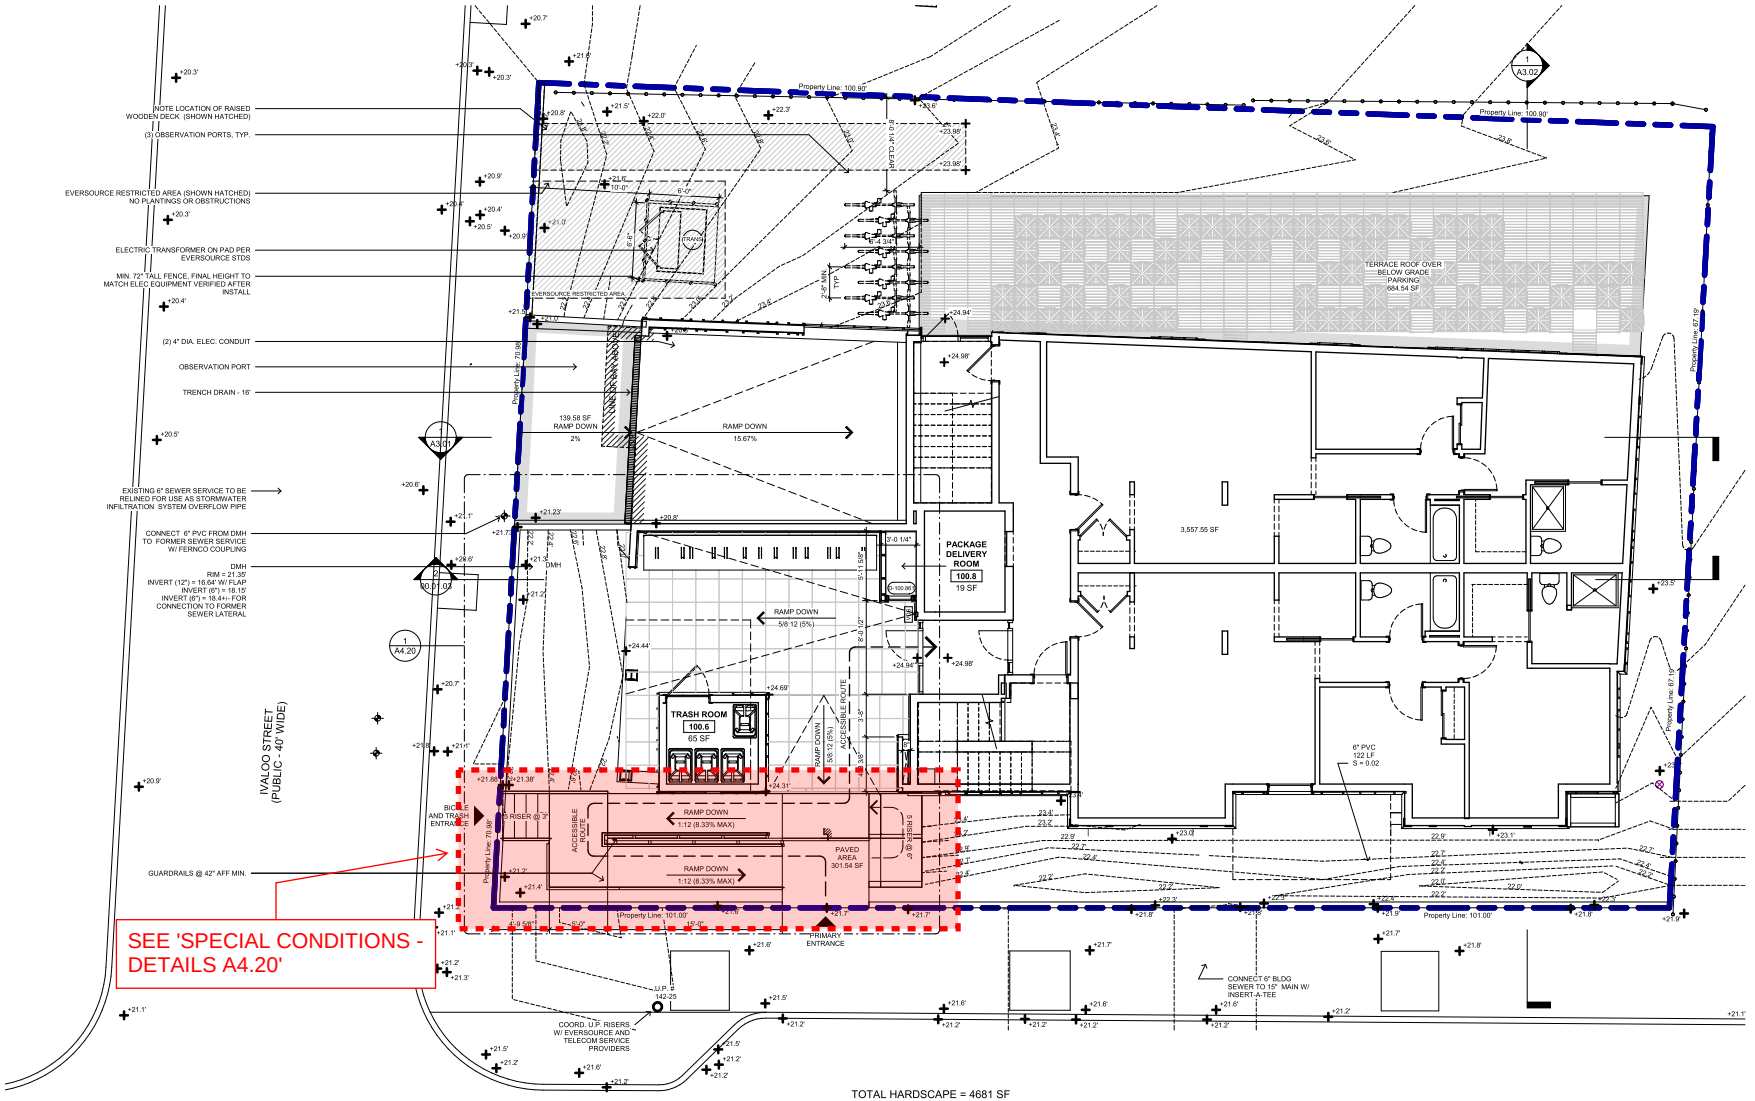

UTILITIES LEGEND
- WATER SERVICE (W)
- SEWER MAIN (S)
- GAS SERVICE
- STORMWATER
- STORMWATER INFILTRATION SYSTEM
- ELECTRIC SERVICE

TOTAL HARDSCAPE = 4681 SF

ADDRESS
205 Beacon St
Somerville, MA

North

PIATT ASSOCIATES ARCHITECTURE

REGISTERED ARCHITECT THOMAS J. PIATT No. 31929 MILTON MASSACHUSETTS COMMONWEALTH OF MASSACHUSETTS

Revision	Description	Date

SITE PLAN

Date	11/01/22
Drawn by	NP
Checked by	TP
A1.00	
Scale	As indicated

3/20/2023 12:06:34 PM