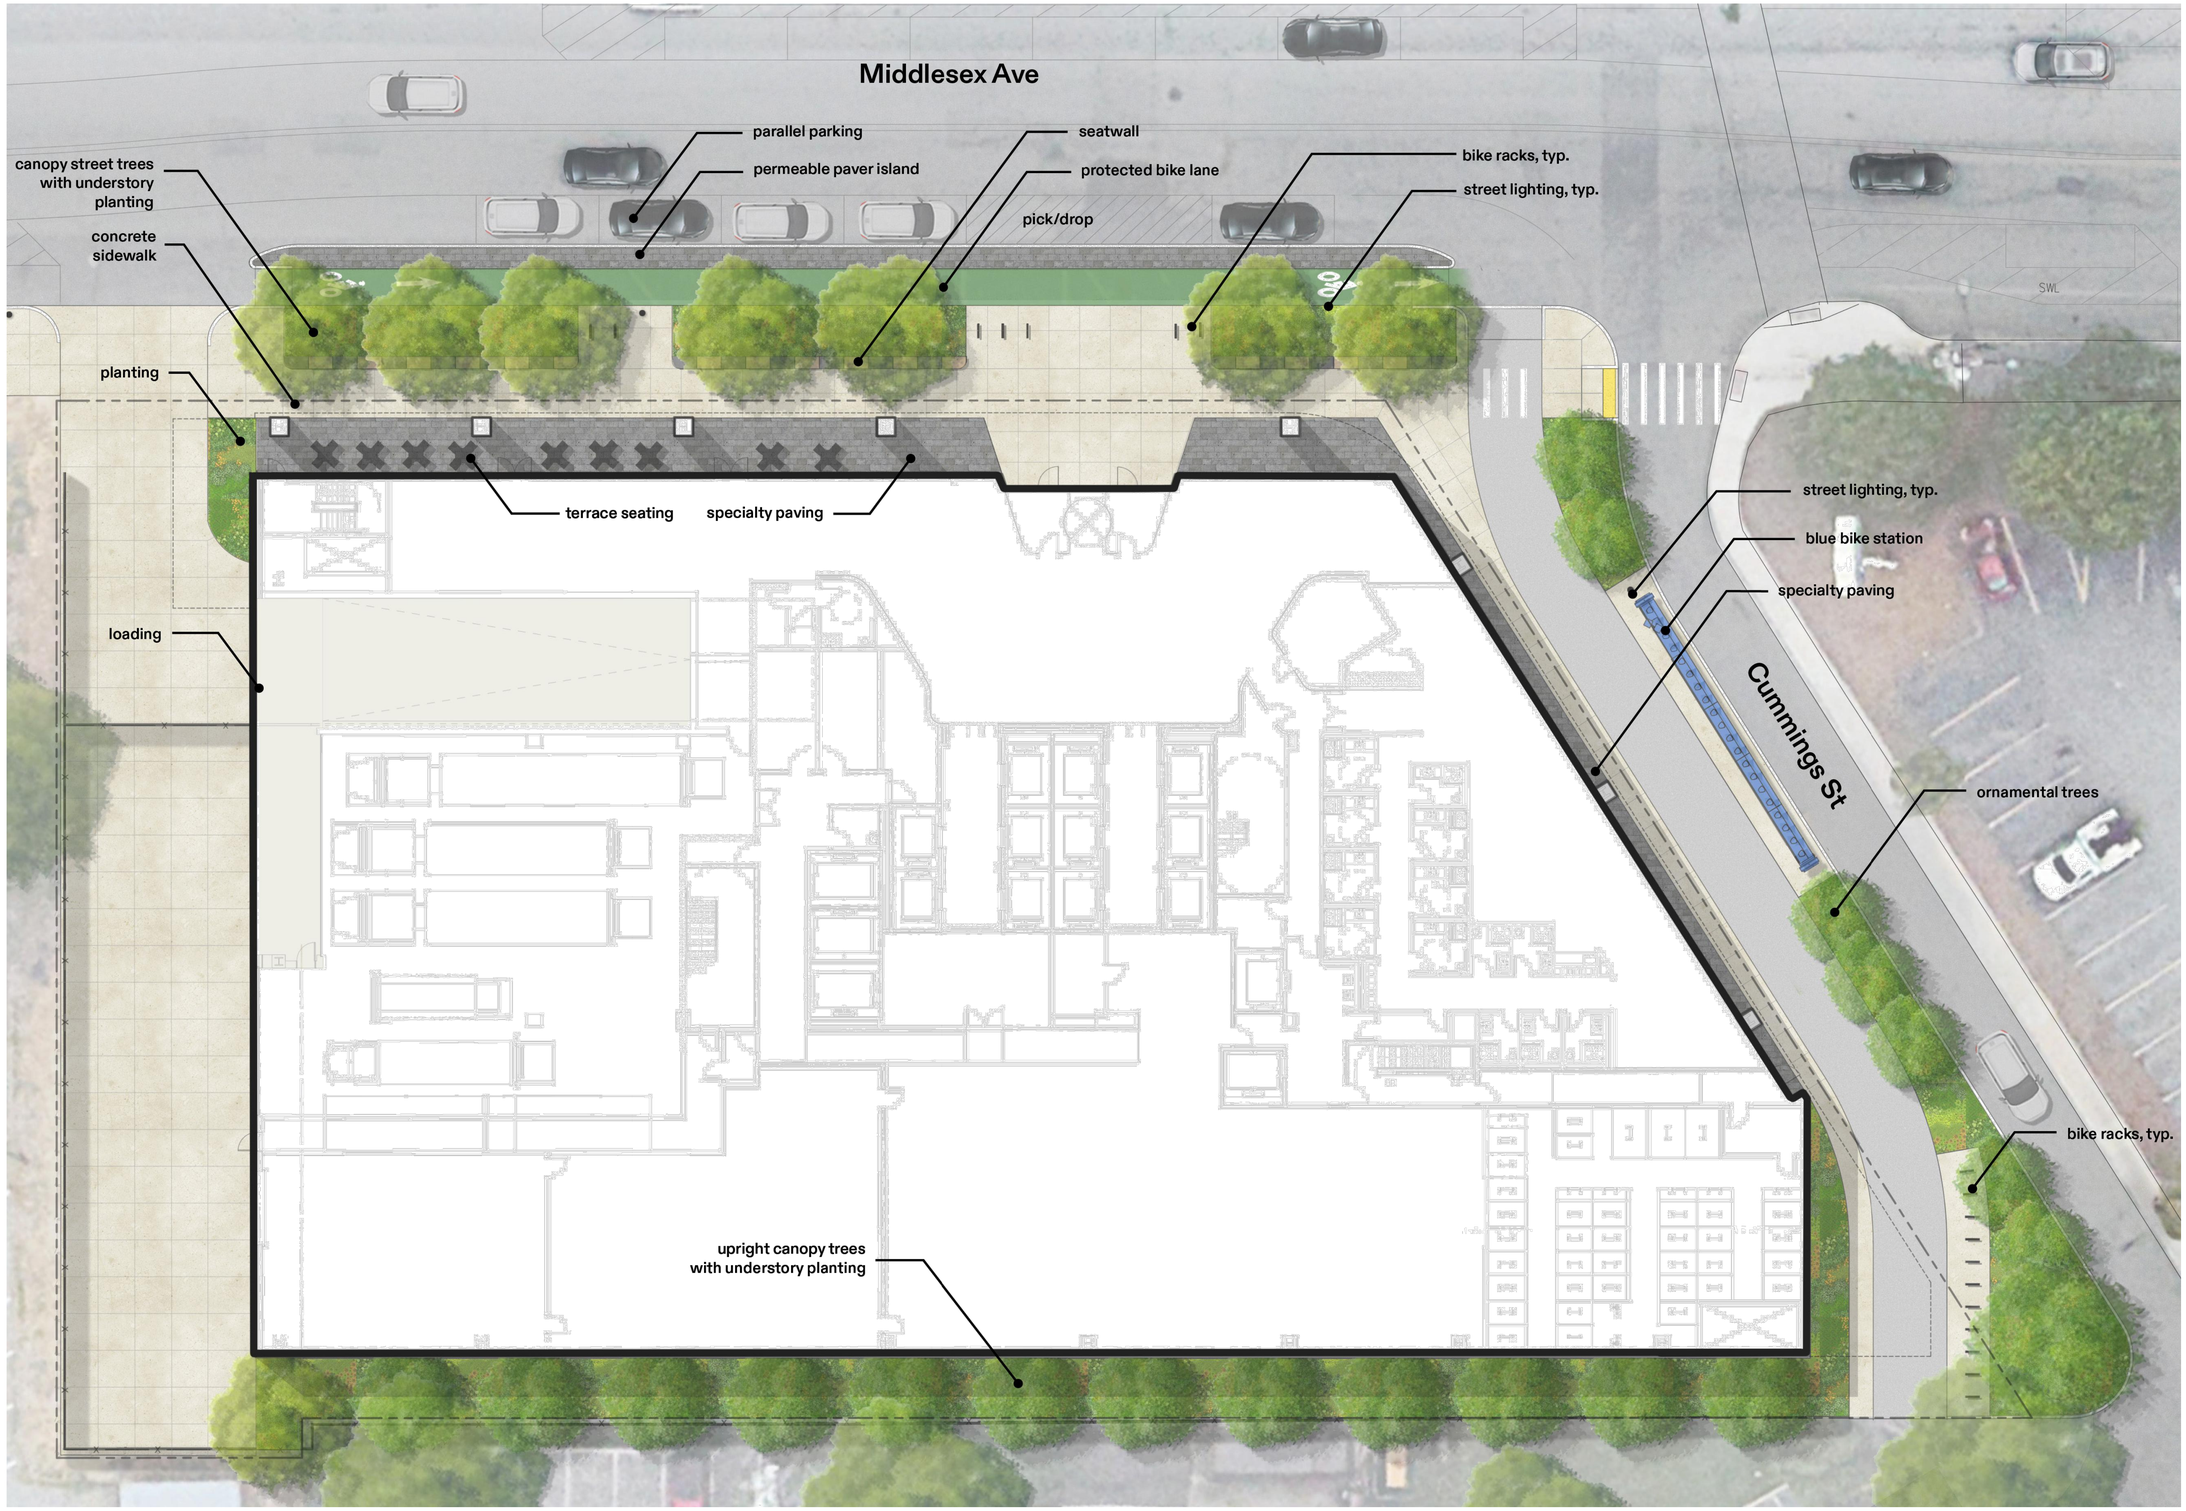

1 OVERALL SITE PLAN

SCALE: 1" = 10'-0"

10' 5' 0' 10' 20'

N

Perkins&Will

225 Franklin Street, Suite 1100
Boston, MA 02110
t 617.478.0300
f 617.478.0321
www.perkinswill.com

CONSULTANTS

CIVIL
Beals+Thomas, Inc.
144 Turnpike Road, Southborough, MA 01772

STRUCTURAL
Thornton Tomasetti
27 Wormwood Street, Suite 200, Boston, MA 02210

MEP/FP/IT/SECURITY
BR+A Consulting Engineers
10 Guest Street, 4th Floor, Boston, MA 02135

LANDSCAPING
Copley Wolff
10 Post Office Square, Suite 1315, Boston, MA 02109

ENVELOPE
Simpson Gumpertz & Heger
480 Totten Pond Road, Waltham, MA 02451

LIFE SAFETY
Code Red Consultants, LLC
154 Turnpike Road, Suite 200, Southborough, MA 01772

LIGHTING
Horton Lees Brogden
233 Lewis Wharf, Boston, MA 02110

SUSTAINABILITY
The Green Engineer, Inc.
23 Bradford St, Concord, MA 01742

VERTICAL TRANSPORTATION / FACADE MAINTENANCE
Lerch Bates, Inc.
303 Wyman Street, Suite 351, Waltham, MA 02451

ACOUSTICAL
Acentech
33 Moulton Street, Cambridge, MA 02138

PARKING
Desman Associates
18 Tremont Street, Suite 300, Boston, MA 02108

CONTRACTOR
John Moriarty & Associates
3 Church Sreet, #2, Winchester, MA 01890

PROJECT

120 MIDDLESEX
SOMERVILLE, MA 02145

DIVCOWEST
181 Morgan Avenue, Floor 2
Cambridge, MA 02141

KEYPLAN

ISSUE CHART

MARK	ISSUE	DATE
1	SITE PLAN APPROVAL	2026.03.23

Job Number 157106.000

TITLE

OVERALL SITE PLAN

SHEET NUMBER

L1-00

© 2026 Perkins and Will

2/5/2026 7:38:22 AM Autodesk Docs://DivcoWest - 120MX/ARCH-DI/CD-120MX-CoreShell.rvt