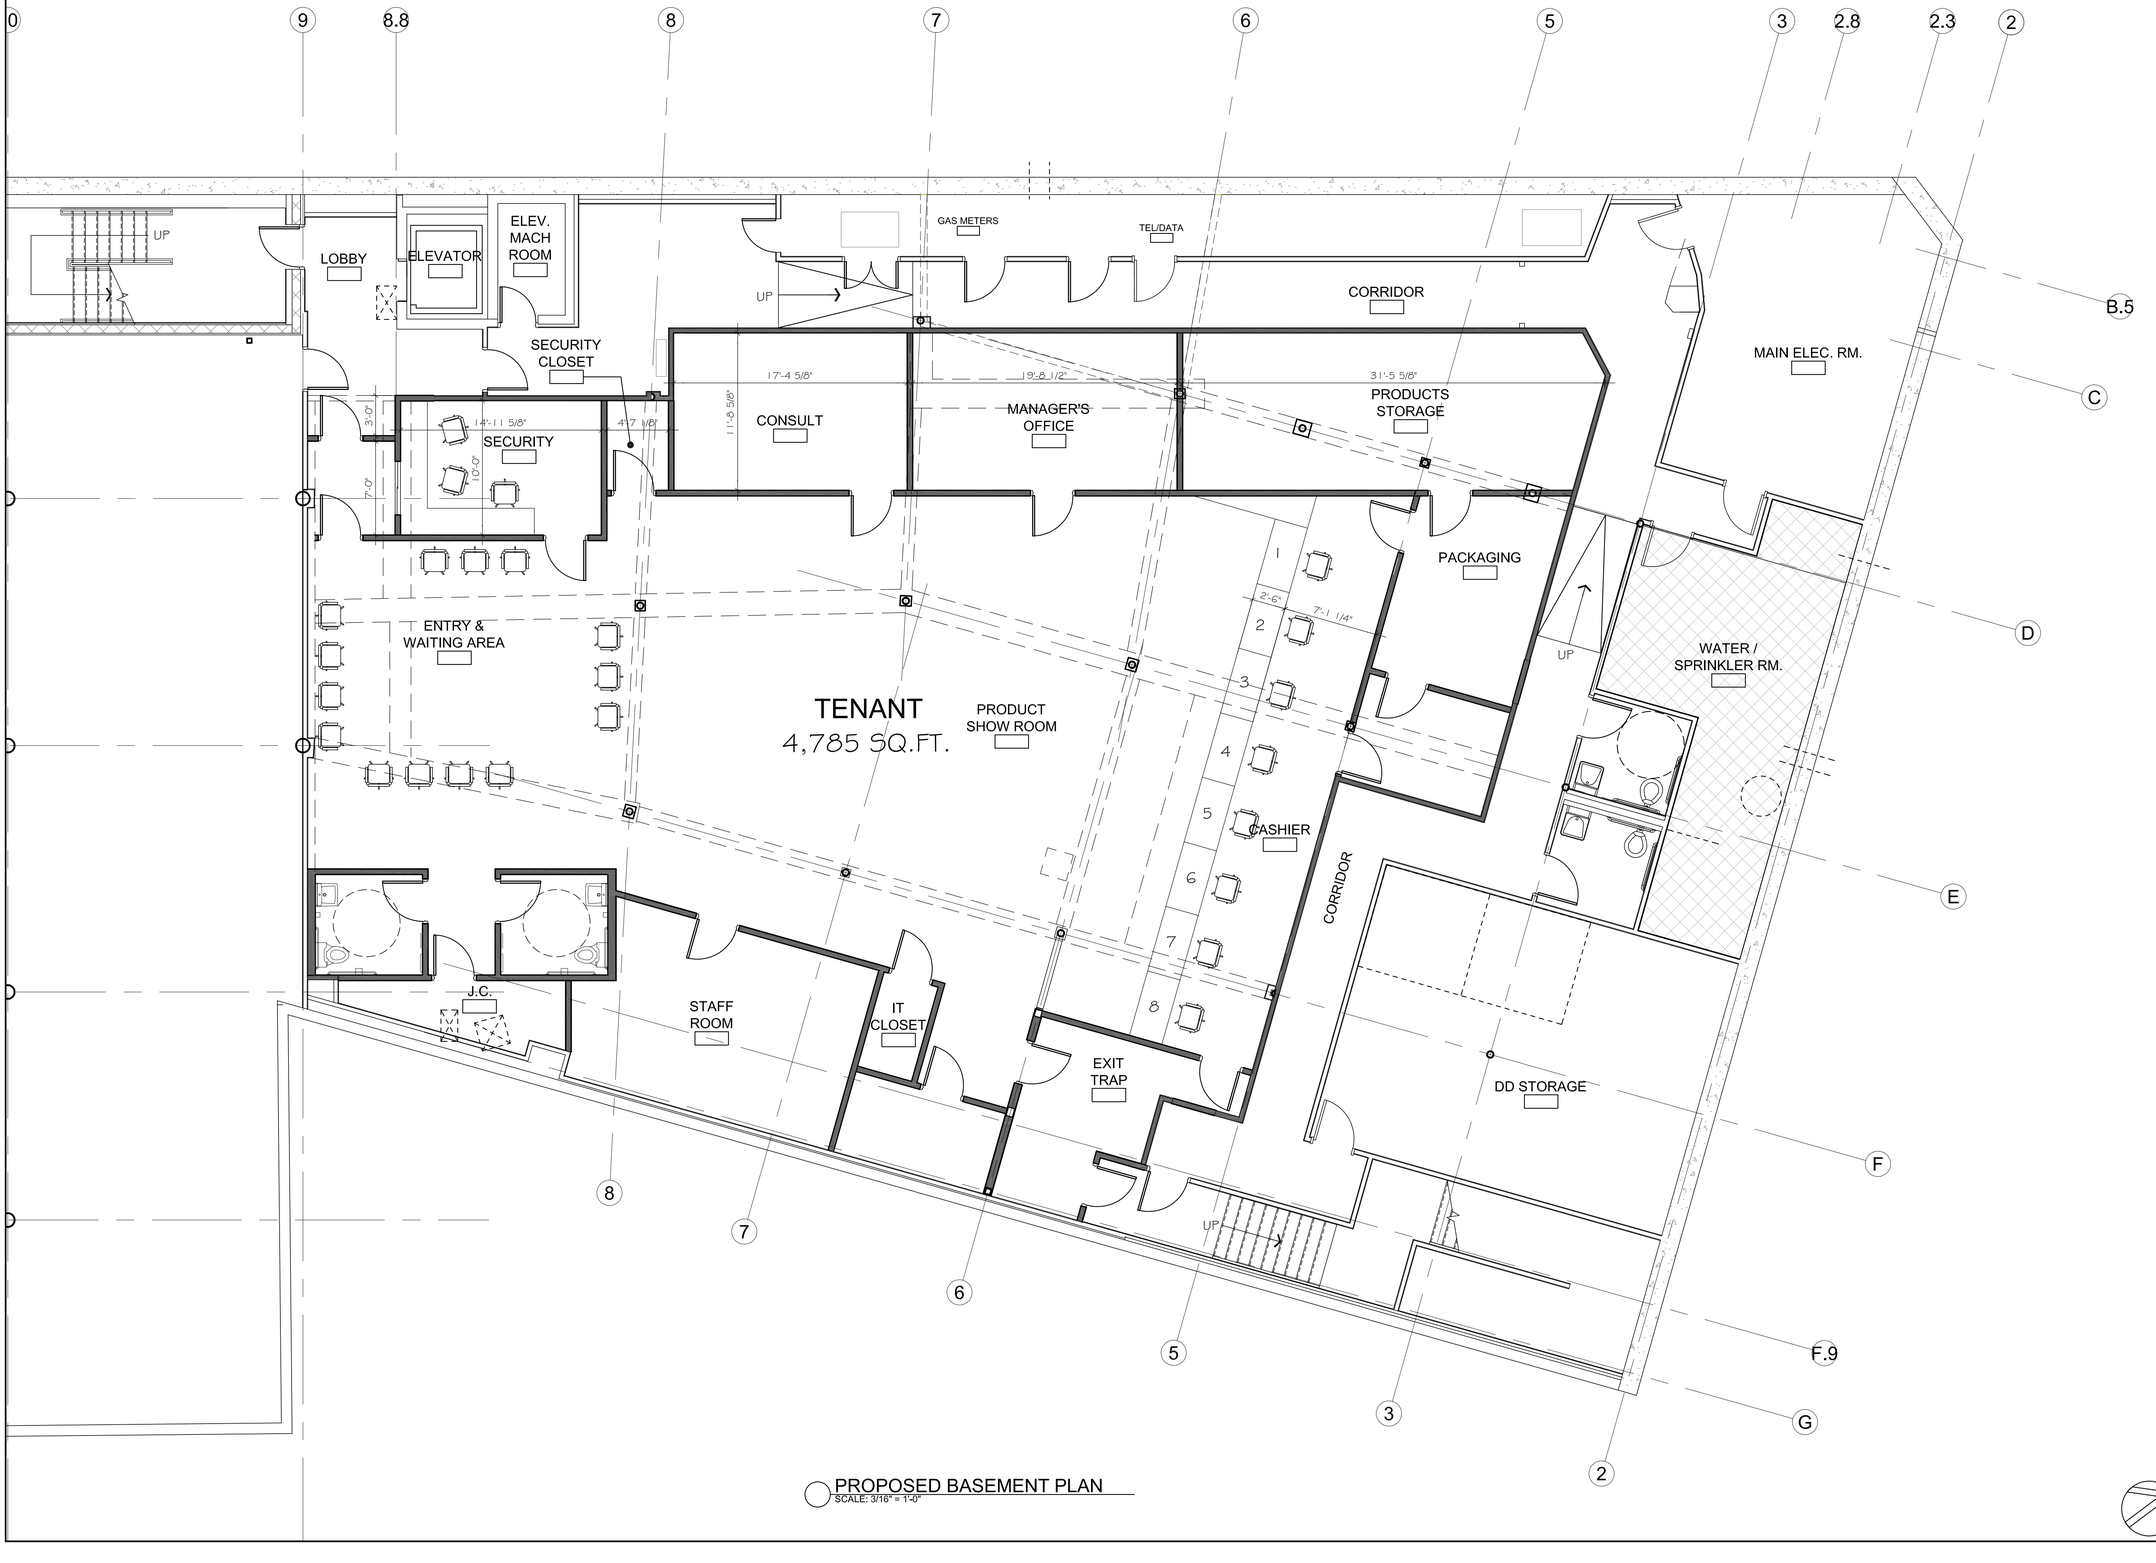

PROPOSED BASEMENT PLAN
SCALE: 3/16" = 1'-0"

N

PETER QUINN ARCHITECTS

ARCHITECTURE
PLANNING
COMMUNITY DESIGN

PETER QUINN ARCHITECTS LLC
259 ELM STREET, SUITE 301
SOMERVILLE, MA 02144
PH 617-354-3989 FAX 617-868-0280

SEAL

CONSULTANT

PROJECT

SOMERVILLE DISPENSARY

240 ELM STREET
SOMERVILLE, MA 02144

PREPARED FOR

SAGE CANNABIS

13 COMMERCIAL WAY
MILFORD, MA 01757

DRAWING TITLE

PROPOSED BASEMENT PLAN

SCALE AS NOTED

REVISION / ISSUE	DATE
PROGRESS	30 JAN 2017

DRAWN BY	REVIEWED BY
AMF	PQ

SHEET

A1.1

1/30/2017 3:23:40 PM