PANTONE 138 C

PANTONE 382 C

TILE AT KITCHEN WALL: 36" x 10.6" SWATCH SHOWN

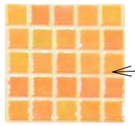

TILE AT MACHINE WALL: 5.3" x 5.3" SWATCH SHOWN

www.**KWHdesign**.net

KWH *design, inc.*
Keith Hinzman, LEED AP BD+C
109 W Wyoming Ave
Melrose, MA 02176
(617) 913-4714
keith@kwhdesign.net
www.**KWH***design.net*

Gordon Greenfield, AIA
Consulting Architect
4 Cook Street
Charlestown, MA
(617) 241-7302
Gordon.Greenfield@gmail.com

DAVIS SQUARE PLAZA
256 AKA 260 ELM STREET
STORE 103, SOMERVILLE, MA

Revision Schedule		
Revision Number	Revision Description	Revision Date

ORANGE LEAF SOMERVILLE, MA

COVER SHEET

2012-08-06

-CS-

8/6/2012 9:39:31 AM

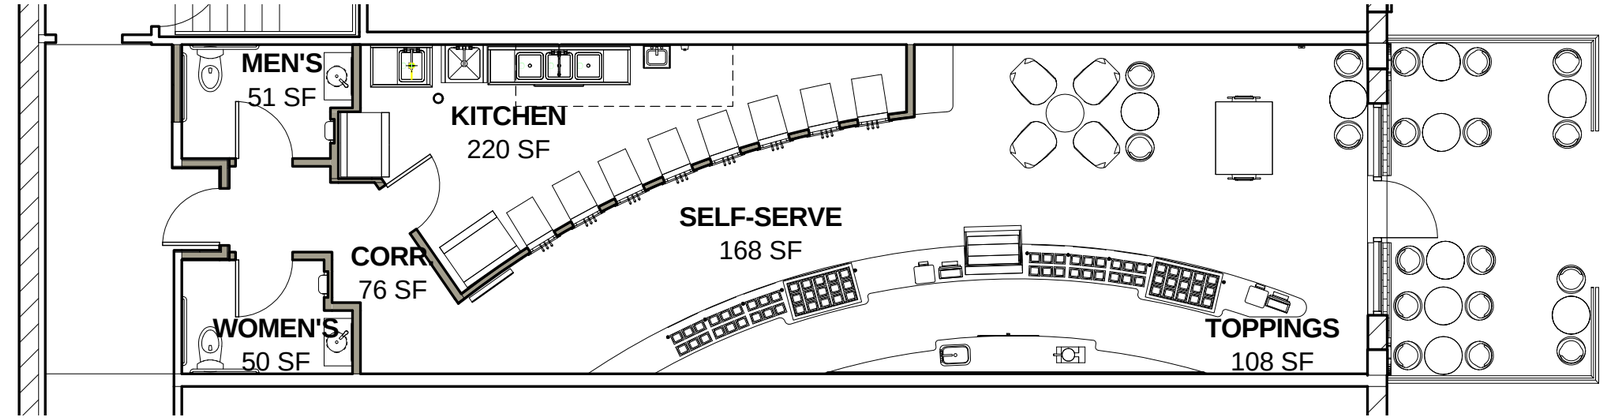

1 OCCUPANT LOAD DIAGRAM
1/8" = 1'-0"

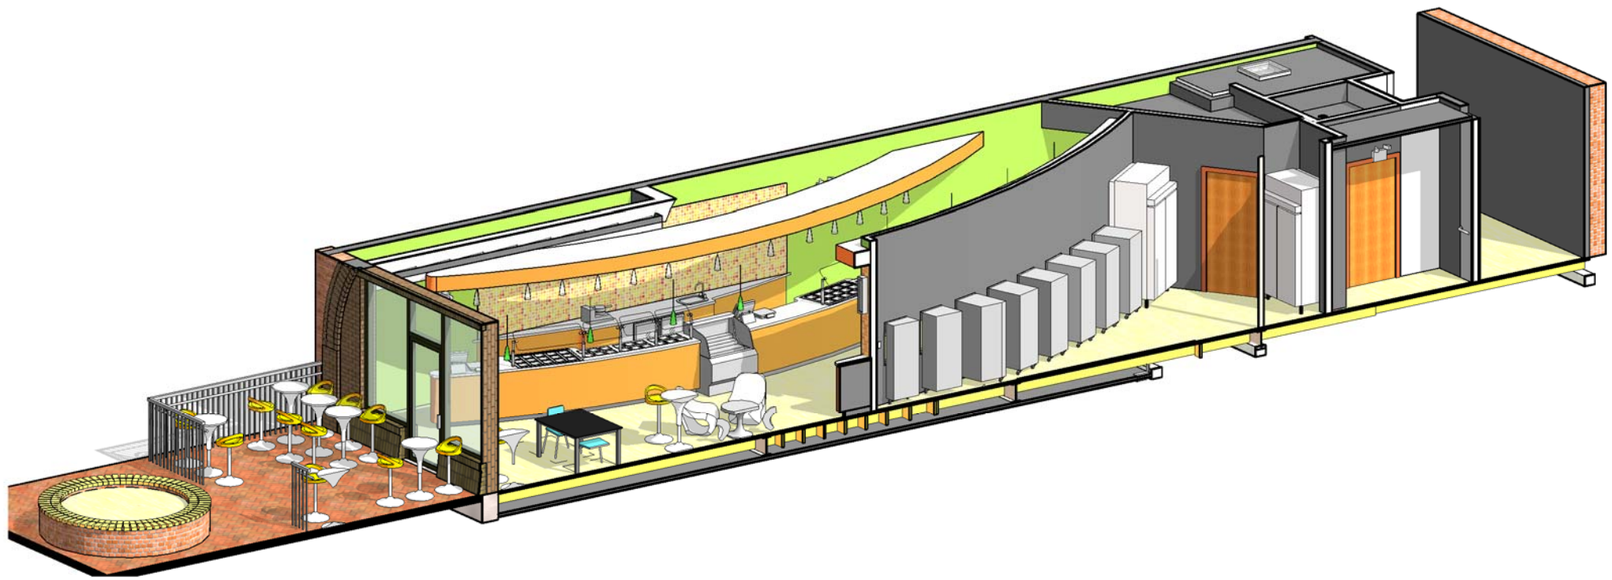

2 COLOR CUT-AWAY VIEW

KWHDESIGN

www.**KWHdesign**.net

KWH *design, inc.*
Keith Hinzman, LEED AP BD+C
109 W Wyoming Ave
Melrose, MA 02176
(617) 913-4714
keith@kwhdesign.net
www.**KWH***design.net*

Gordon Greenfield, AIA
Consulting Architect
4 Cook Street
Charlestown, MA
(617) 241-7302
Gordon.Greenfield@gmail.com

orange leaf
AMERICA'S FROZEN YOGURT

DAVIS SQUARE PLAZA
256 AKA 260 ELM STREET
STORE 103, SOMERVILLE, MA

Revision Schedule

Revision Number	Revision Description	Revision Date

ORANGE LEAF SOMERVILLE, MA

PLAN + AXONOMETRIC

2012-08-06

1/8" = 1'-0"

A101

8/6/2012 9:39:35 AM

1 INTERIOR VIEW 5

2 INTERIOR VIEW 3

3 INTERIOR VIEW 2

4 EXTERIOR VIEW 3

KWHDESIGN

www.**KWHdesign**.net

KWH *design, inc.*
Keith Hinzman, LEED AP BD+C
109 W Wyoming Ave
Melrose, MA 02176
(617) 913-4714
keith@kwhdesign.net
www.**KWH***design.net*

Gordon Greenfield, AIA
Consulting Architect
4 Cook Street
Charlestown, MA
(617) 241-7302
Gordon.Greenfield@gmail.com

orange leaf
AMERICA'S FROZEN YOGURT

DAVIS SQUARE PLAZA
256 AKA 260 ELM STREET
STORE 103, SOMERVILLE, MA

Revision Schedule

Revision Number	Revision Description	Revision Date

ORANGE LEAF
SOMERVILLE, MA

PERSPECTIVE VIEWS

2012-08-06

A102

8/6/2012 9:39:53 AM

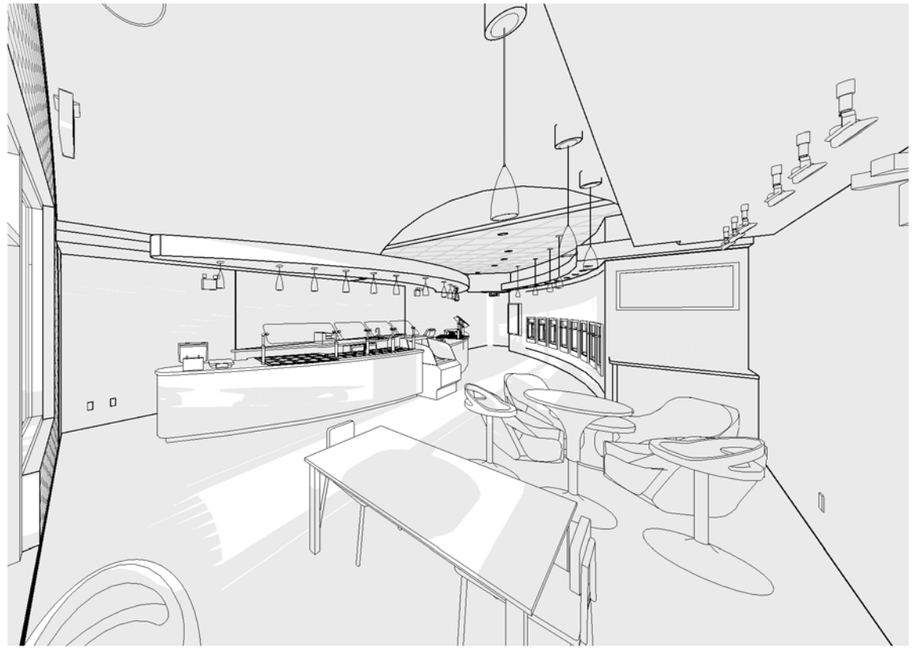

1 INTERIOR WIDE ANGLE VIEW 7

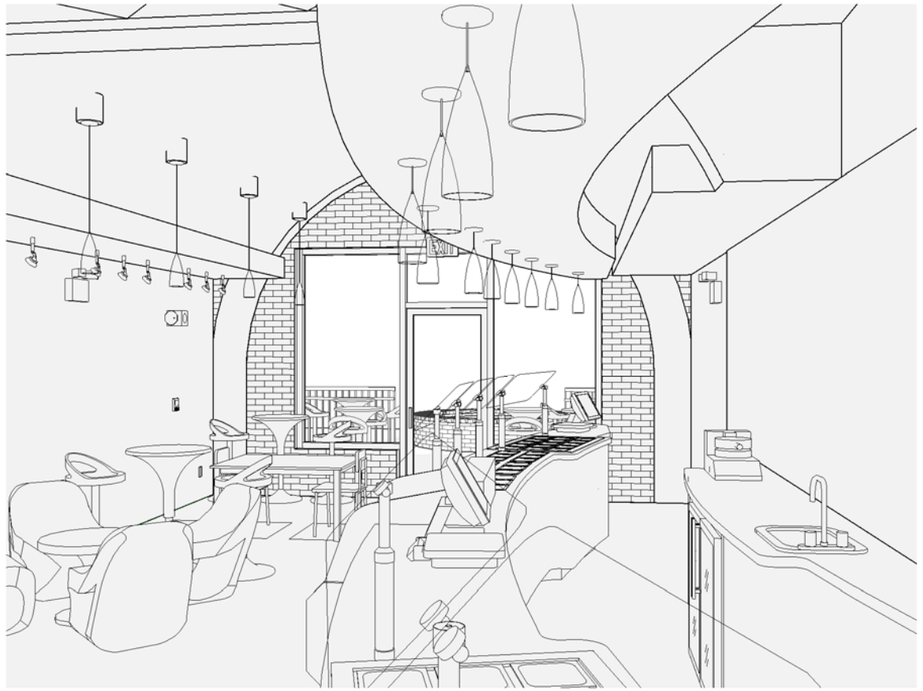

2 INTERIOR WIDE ANGLE VIEW 6

3 INTERIOR WIDE ANGLE VIEW 4

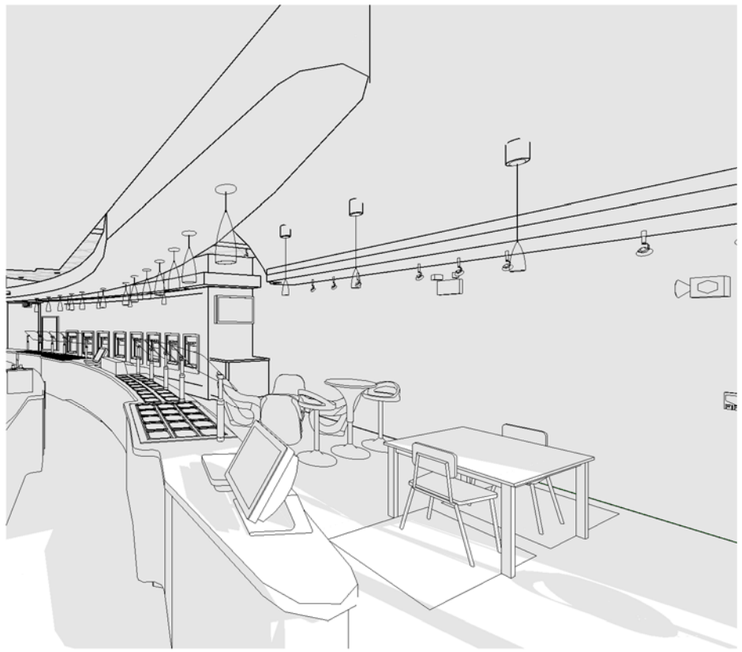

4 INTERIOR WIDE ANGLE VIEW 8

www.**KWHdesign**.net

KWH *design, inc.*
Keith Hinzman, LEED AP BD+C
109 W Wyoming Ave
Melrose, MA 02176
(617) 913-4714
keith@kwhdesign.net
www.**KWH***design.net*

Gordon Greenfield, AIA
Consulting Architect
4 Cook Street
Charlestown, MA
(617) 241-7302
Gordon.Greenfield@gmail.com

orange leaf
AMERICA'S FROZEN YOGURT

DAVIS SQUARE PLAZA
256 AKA 260 ELM STREET
STORE 103, SOMERVILLE, MA

Revision Schedule

Revision Number	Revision Description	Revision Date

ORANGE LEAF SOMERVILLE, MA

INTERIOR VIEWS

2012-08-06

A103

8/6/2012 9:40:05 AM

DAVIS SQUARE PLAZA - VIEW FROM ELM STREET

DAVIS SQUARE PLAZA - VIEW FROM ELM STREET

DAVIS SQUARE PLAZA - FRONT VIEW OF TENANT SPACE

DAVIS SQUARE PLAZA - VIEW FROM HERBERT STREET APPROACH

www.**KWHdesign**.net

KWH *design, inc.*
Keith Hinzman, LEED AP BD+C
109 W Wyoming Ave
Melrose, MA 02176
(617) 913-4714
keith@kwhdesign.net
www.**KWH***design.net*

Gordon Greenfield, AIA
Consulting Architect
4 Cook Street
Charlestown, MA
(617) 241-7302
Gordon.Greenfield@gmail.com

orange leaf
AMERICA'S FROZEN YOGURT

DAVIS SQUARE PLAZA
256 AKA 260 ELM STREET
STORE 103, SOMERVILLE, MA

Revision Schedule

Revision Number	Revision Description	Revision Date

ORANGE LEAF
SOMERVILLE, MA

PHOTOGRAPHS

2012-08-06

A104

8/6/2012 9:40:13 AM

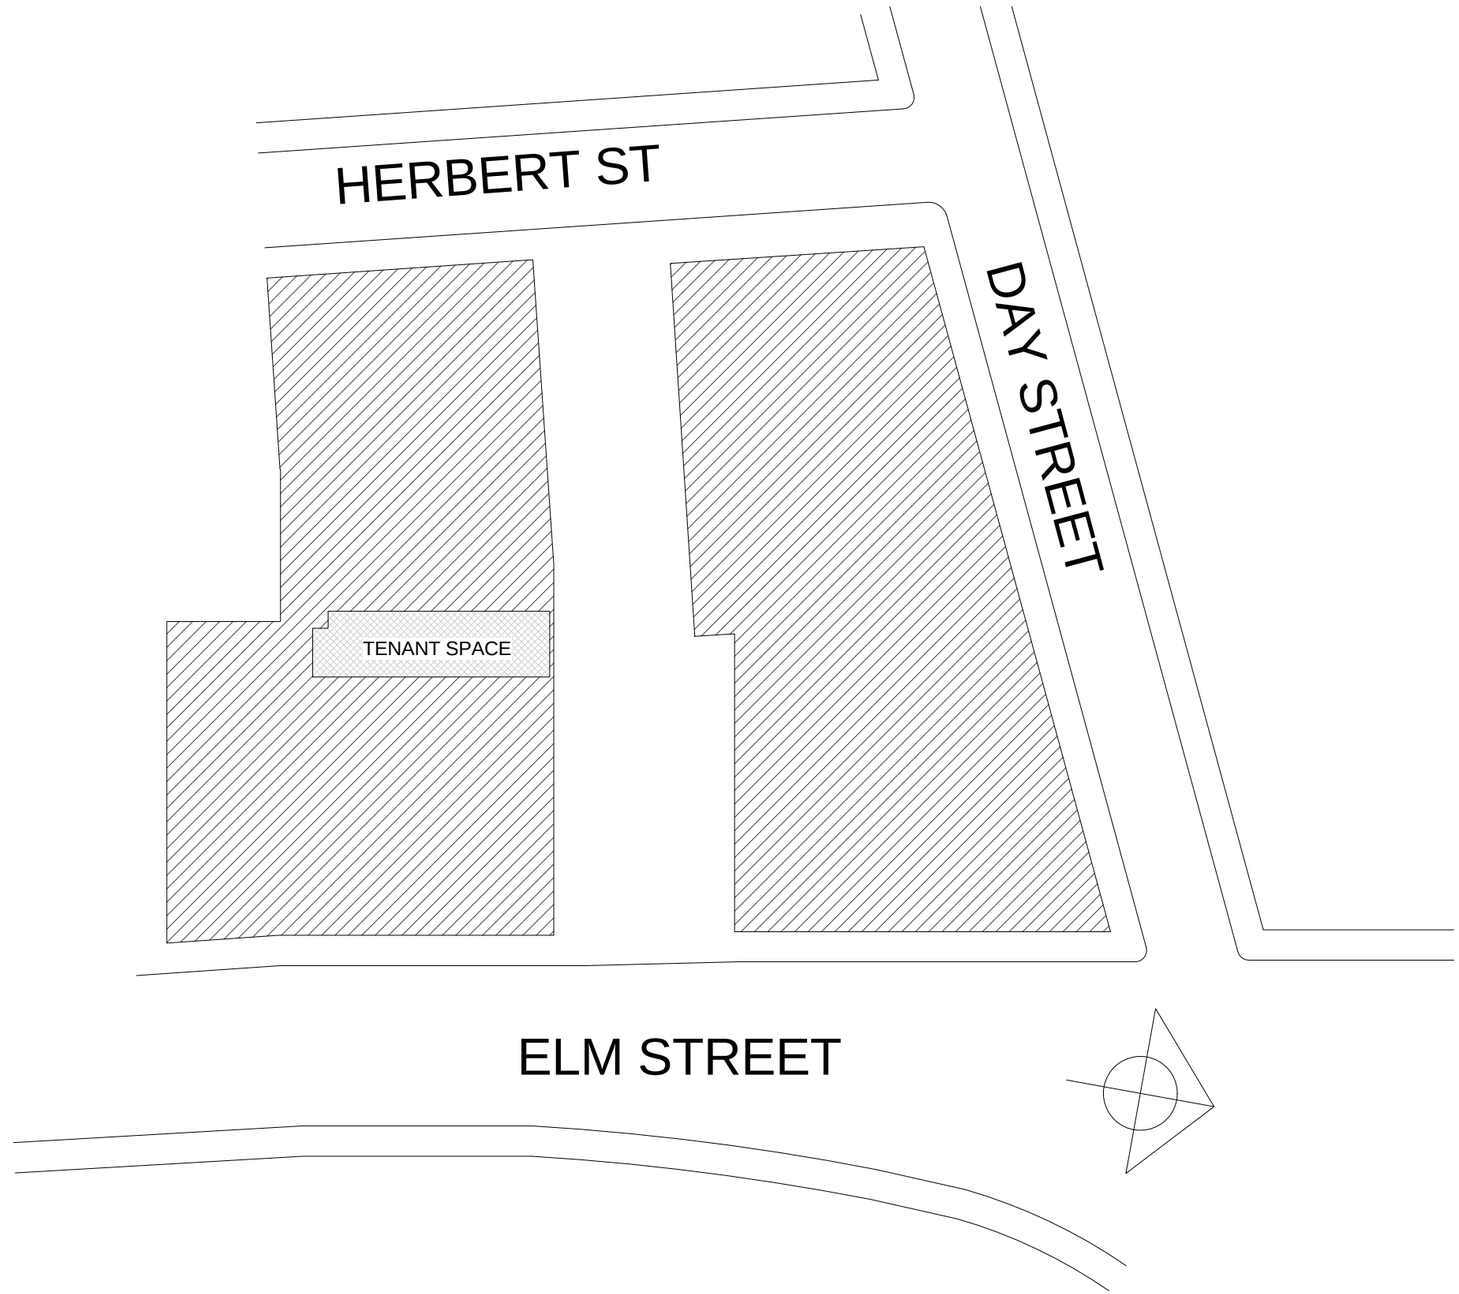

1 LOCUS PLAN1
1" = 40'-0"

www.**KWHdesign**.net

KWH *design, inc.*
Keith Hinzman, LEED AP BD+C
109 W Wyoming Ave
Melrose, MA 02176
(617) 913-4714
keith@kwhdesign.net
www.**KWH***design.net*

Gordon Greenfield, AIA
Consulting Architect
4 Cook Street
Charlestown, MA
(617) 241-7302
Gordon.Greenfield@gmail.com

orange leaf
AMERICA'S FROZEN YOGURT

DAVIS SQUARE PLAZA
256 AKA 260 ELM STREET
STORE 103, SOMERVILLE, MA

Revision Schedule

Revision Number	Revision Description	Revision Date

ORANGE LEAF
SOMERVILLE, MA

LOCUS PLAN

2012-08-06

1" = 40'-0"

A105

8/6/2012 9:40:13 AM

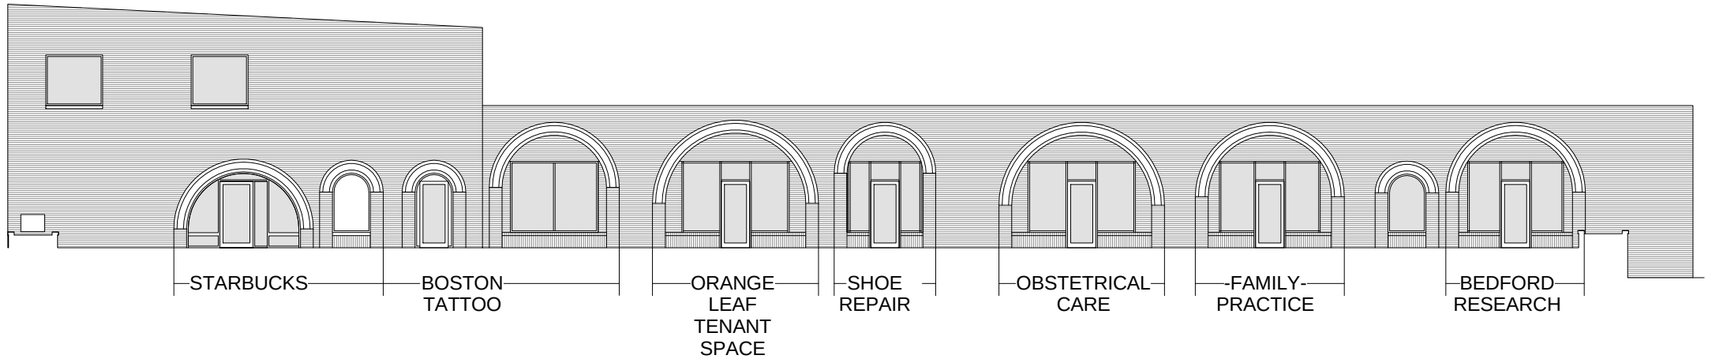

1 EXTERIOR ELEVATION
1/16" = 1'-0"

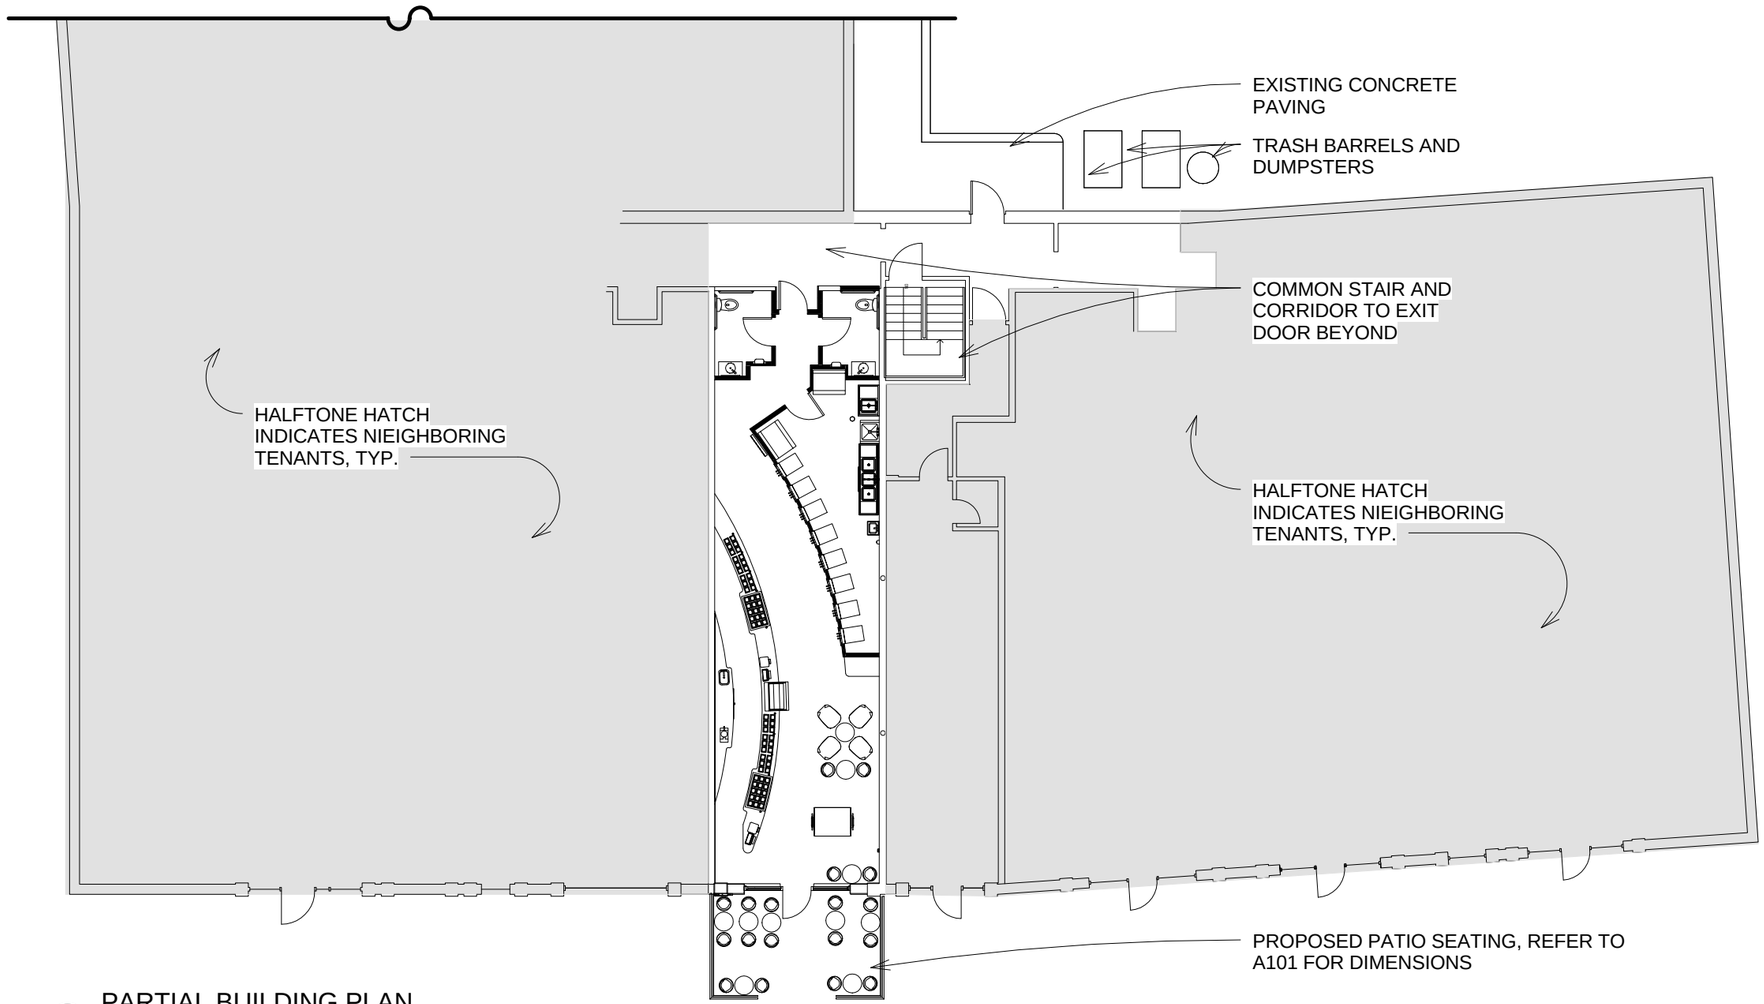

2 PARTIAL BUILDING PLAN
1/16" = 1'-0"

www.**KWHdesign**.net

KWH *design, inc.*
Keith Hinzman, LEED AP BD+C
109 W Wyoming Ave
Melrose, MA 02176
(617) 913-4714
keith@kwhdesign.net
www.**KWH***design.net*

Gordon Greenfield, AIA
Consulting Architect
4 Cook Street
Charlestown, MA
(617) 241-7302
Gordon.Greenfield@gmail.com

orange leaf
AMERICA'S FROZEN YOGURT

DAVIS SQUARE PLAZA
256 AKA 260 ELM STREET
STORE 103, SOMERVILLE, MA

Revision Schedule

Revision Number	Revision Description	Revision Date

ORANGE LEAF
SOMERVILLE, MA

EXTERIOR FRONT ELEVATION

2012-08-06

1/16" = 1'-0"

A106

8/6/2012 9:40:14 AM

TRASH CONTAINERS

TRASH CONTAINERS

TRASH CONTAINERS

TRASH CONTAINERS

REAR OF BUILDING

REAR OF BUILDING

STOREFRONT ENTRY

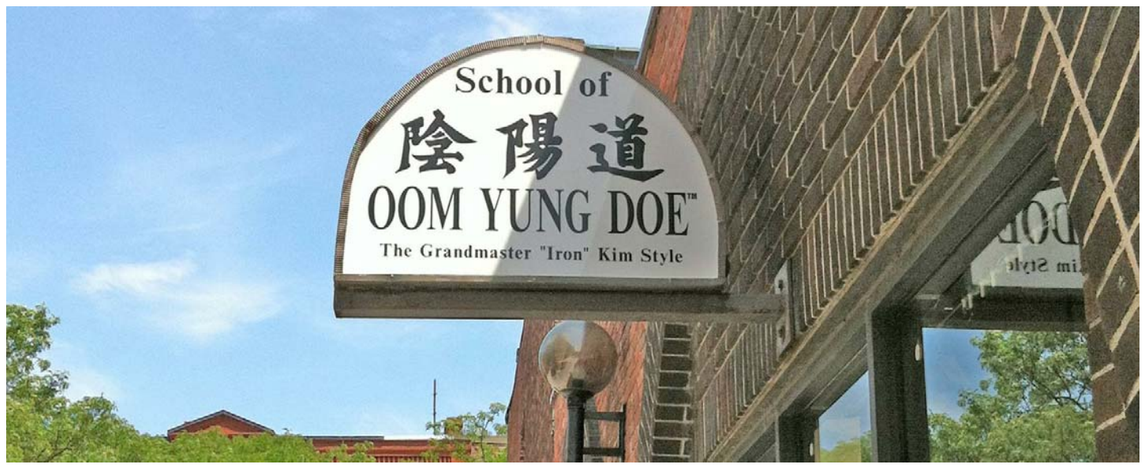

EXISTING SIGNAGE: REPLACE SIGNAGE TO MATCH EXISTING DIMENSIONS

www.**KWHdesign**.net

KWH *design, inc.*
Keith Hinzman, LEED AP BD+C
109 W Wyoming Ave
Melrose, MA 02176
(617) 913-4714
keith@kwhdesign.net
www.**KWH***design.net*

Gordon Greenfield, AIA
Consulting Architect
4 Cook Street
Charlestown, MA
(617) 241-7302
Gordon.Greenfield@gmail.com

orange leaf
AMERICA'S FROZEN YOGURT

DAVIS SQUARE PLAZA
256 AKA 260 ELM STREET
STORE 103, SOMERVILLE, MA

Revision Schedule

Revision Number	Revision Description	Revision Date

ORANGE LEAF
SOMERVILLE, MA

EXTERIOR PHOTOS

2012-08-06

A107

8/6/2012 9:40:20 AM