



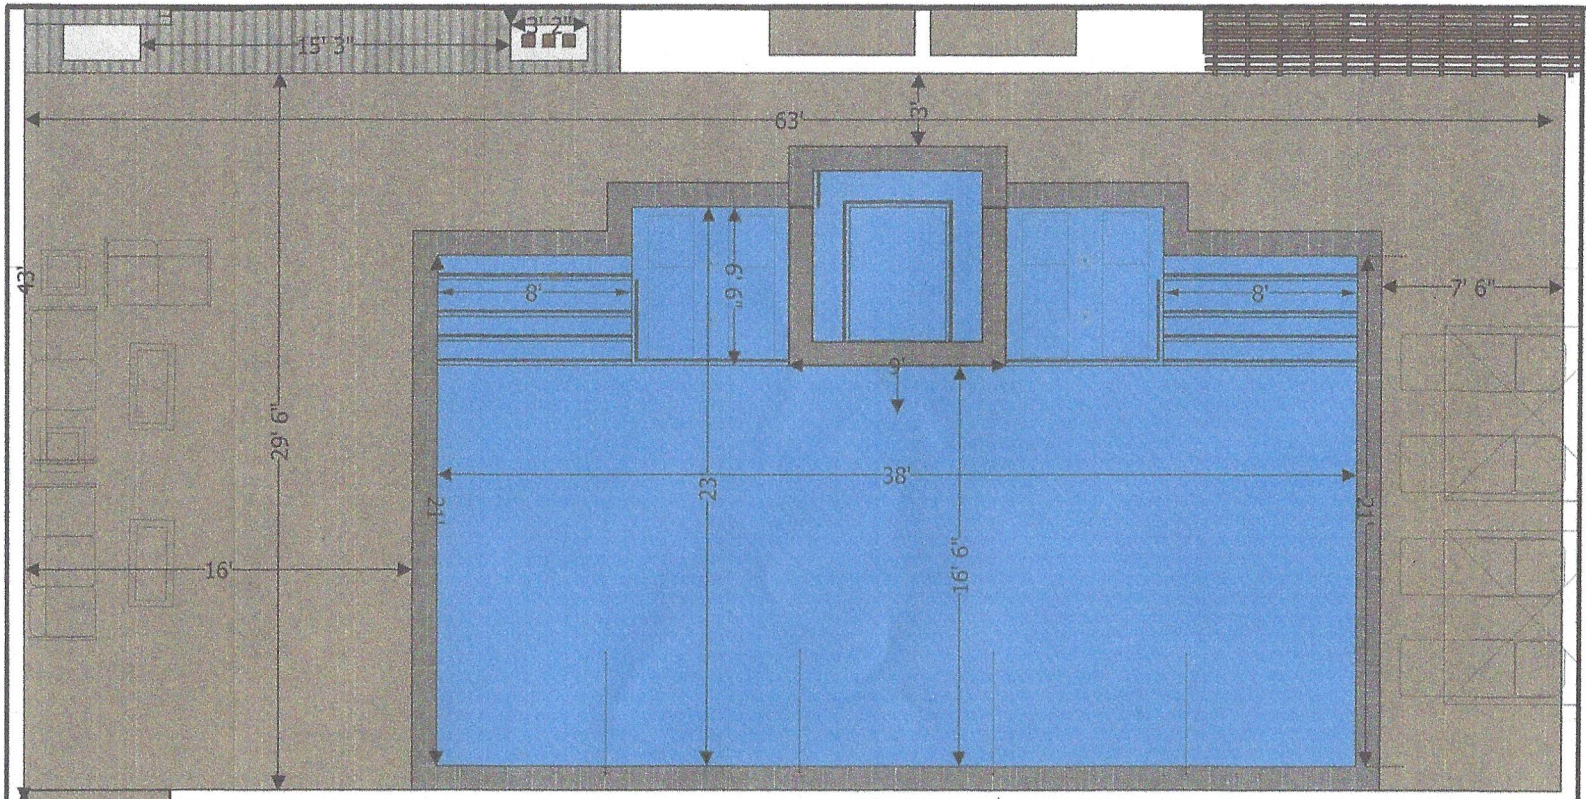

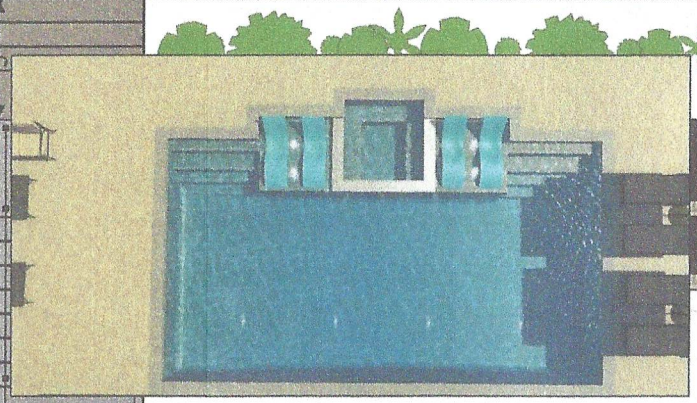

Scale: 1/8" = 1 ft

Pool Specs

Perimeter: 135 ft
Area: 784 sq ft
Size: 23 ft by 38 ft
Depth: 3 1/2 - 6 - 3 1/2
RTNS: 4
Drains: 2
Lights: 2 - LED Color
Skim: 2
P.C.:
Dig Type
Gallons: 20,000
Spillover Length(s):
Coping Material: grey Lueder
Interior Finish: Stonescapes Mini - color TBD
Notes: 2 tan ledges, 4 bubblers

Spa Specs

Perimeter: 28 ft
Area: 49 sq ft
Jets: 6 Grey
Height: Level
Lights: 1 - LED Color
RTNS:
Drains: 4
Spillover Length(s):
Coping Material: Grey Lueder
Interior Finish: Stonescapes Mini - color TBD
Notes:

Tile Specs

Pool Tile Material: Standard 6 inch Waterline
Spa Tile Material: Standard
Notes: Color TBD

Deck Specs

Area: 892 sq ft
Surface Material: Color Salt Finish
Turn Down:
Riser: N/A

Equipment

Circ Pump: 3 HP Variable
Filter: 60 FNS DE
Pool Light: 2 -- LED Color
Cleaner: Platinum
Other: w/ 3/4 HP Booster Pump

Spa Pump: 2 HP Whisperflo
Blower: 1 1/2 HP Blower
Heater: 400,000 BTU
Spa Light: 1- LED Color


Control Panel: Easy Touch8 w/ Screenlogic
Chlorinator: 320 In-Line
Sanitizer: Bioshield UV
Fill Line:

Other: 4 deck jets
NOTES: 1 1/2 HP Water Feature Pump

COSTS : Pool Cost:
$119,750
Option :patio ext.
176 sq ft $1,725
Fencing $7,500
Excavation
$6,000
Total : $134,975

Project Name: Tiantawach Pool / Spa
Client Name: Chart & AnnMarie
Client Email: tiantawach5.5@gmail.com
Client Phone: 512-532-9118
Address: 302 Lodestone Lane
City: Lakeway
State/Province: Tx
Zip/Postal Code: 78738
Designer Name: Craig Fisher

Pool Depth Profile

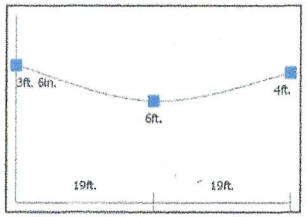

Approval

I/we (the undersigned) have reviewed this plan and approve it as correct within reasonable tolerance. I/we understand that any changes made to a shape or to a location may delay the project and/or result in additional cost.

X