OVERALL FLOOR PLAN | 1/16" = 1'-0"

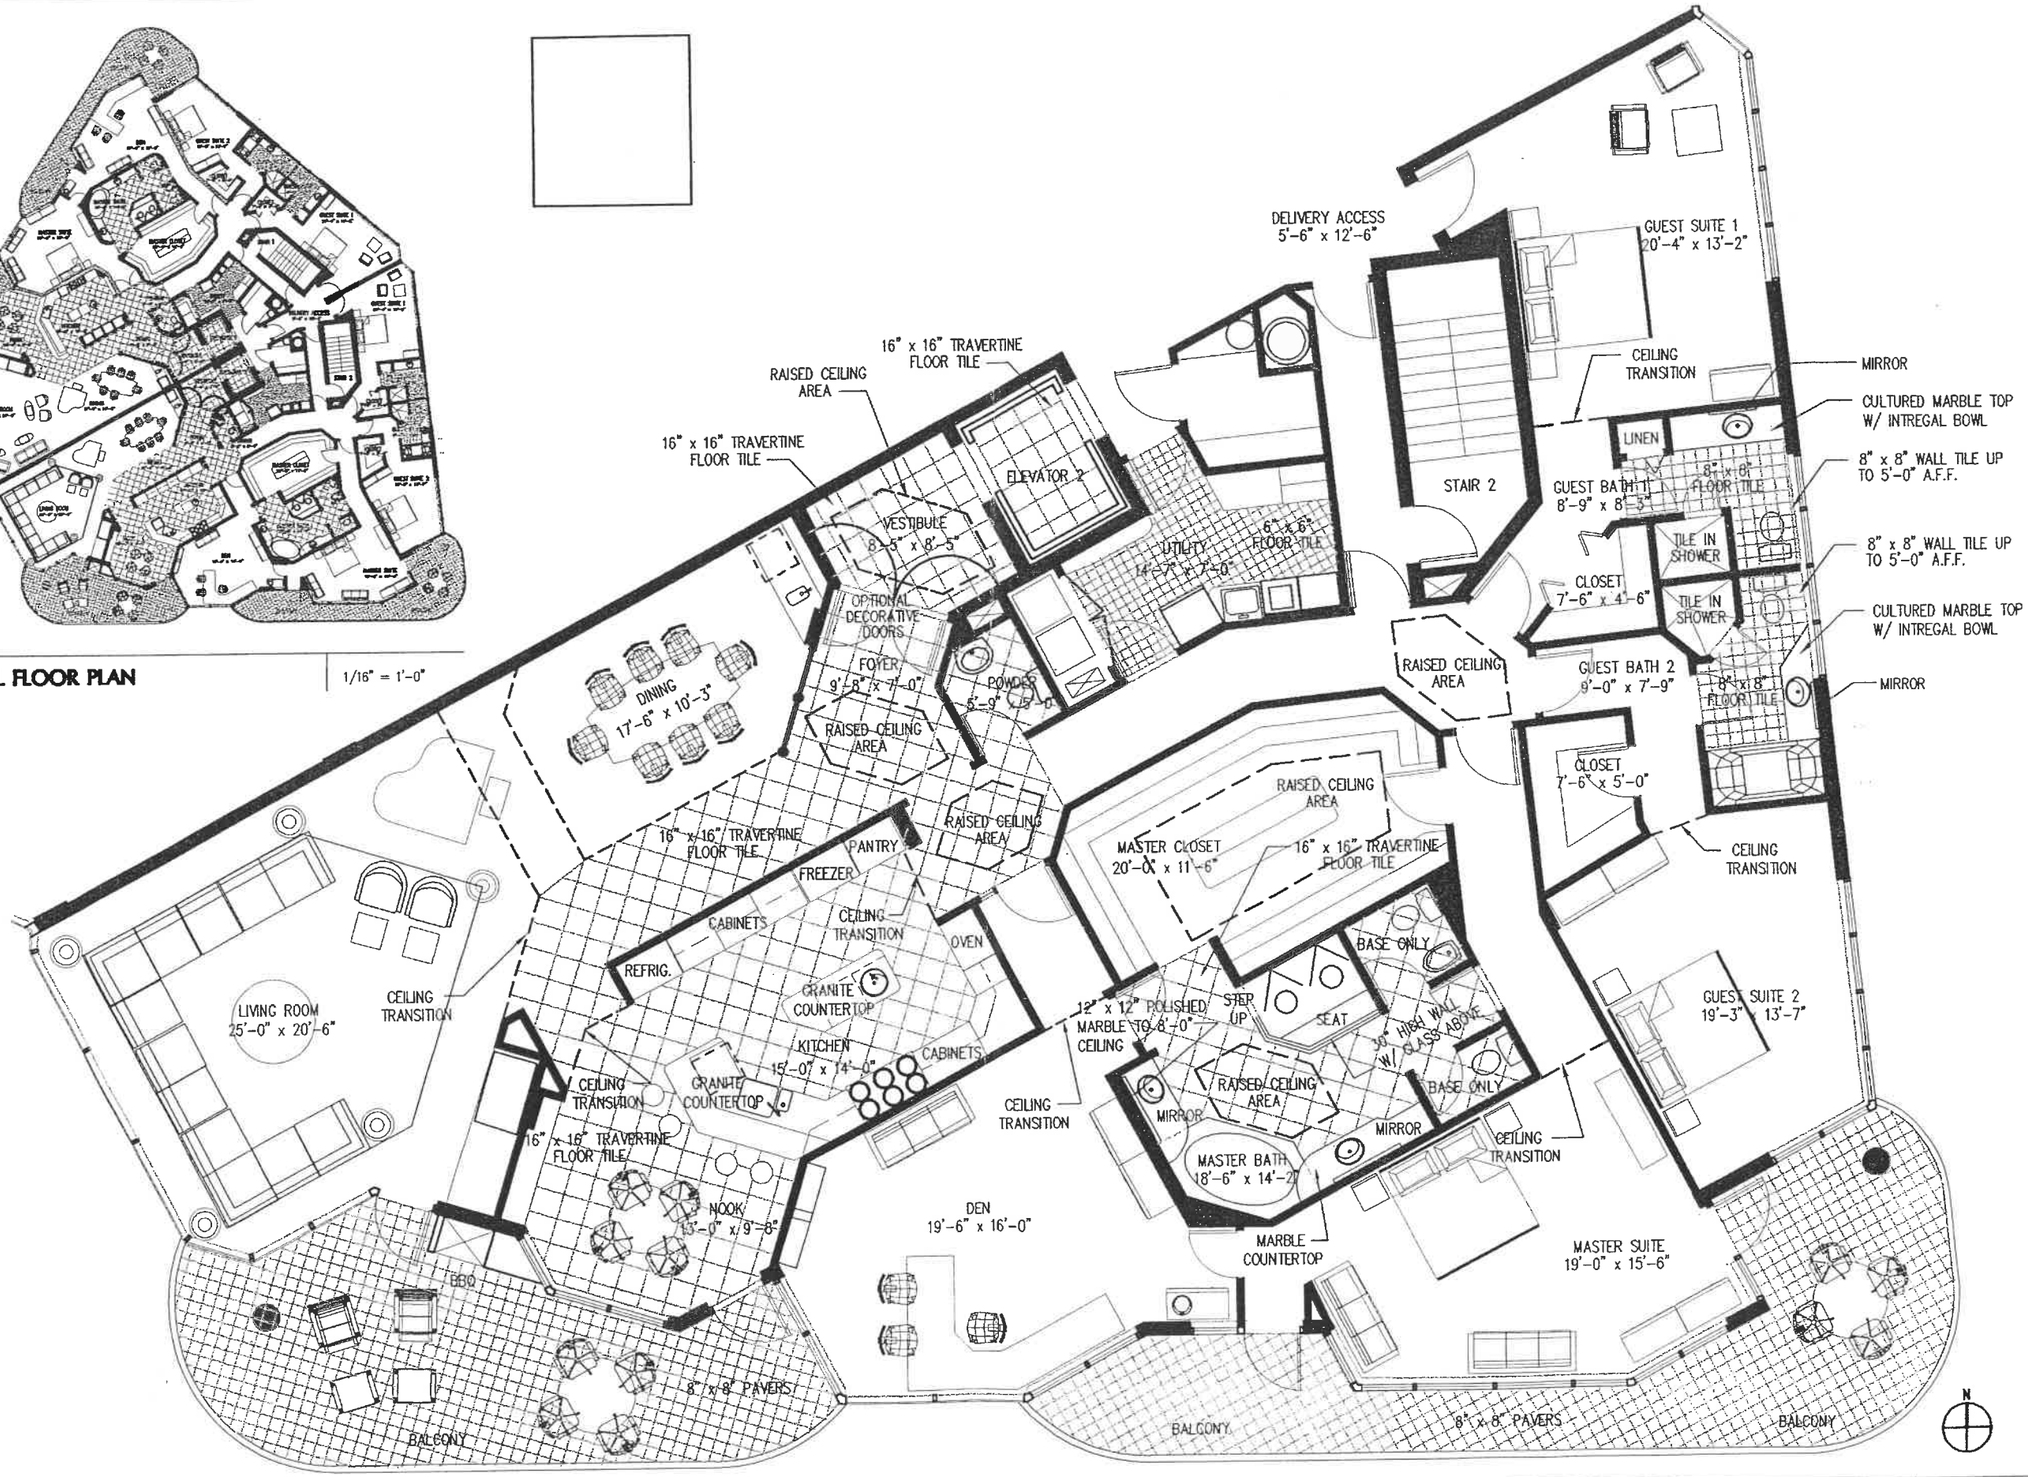

ENLARGED SCHEME 2 - EPICA | 1/8" = 1'-0"

PARKER · WALTER GROUP, INC.
PLANNING
ARCHITECTURE
2 NORTH TAMIAMI TRAIL • SUITE 806
SARASOTA, FLORIDA • 34236 • FAX-365-5446 • 941-366-2417

THE PHOENIX
136 GOLDEN GATE POINT
SARASOTA, FLORIDA

Revisions

EPICA FLOOR PLAN

Plot Date
11/14/97
Drawn By
BP
Project No.
Date of Issue

A-2
of sheets

Seal