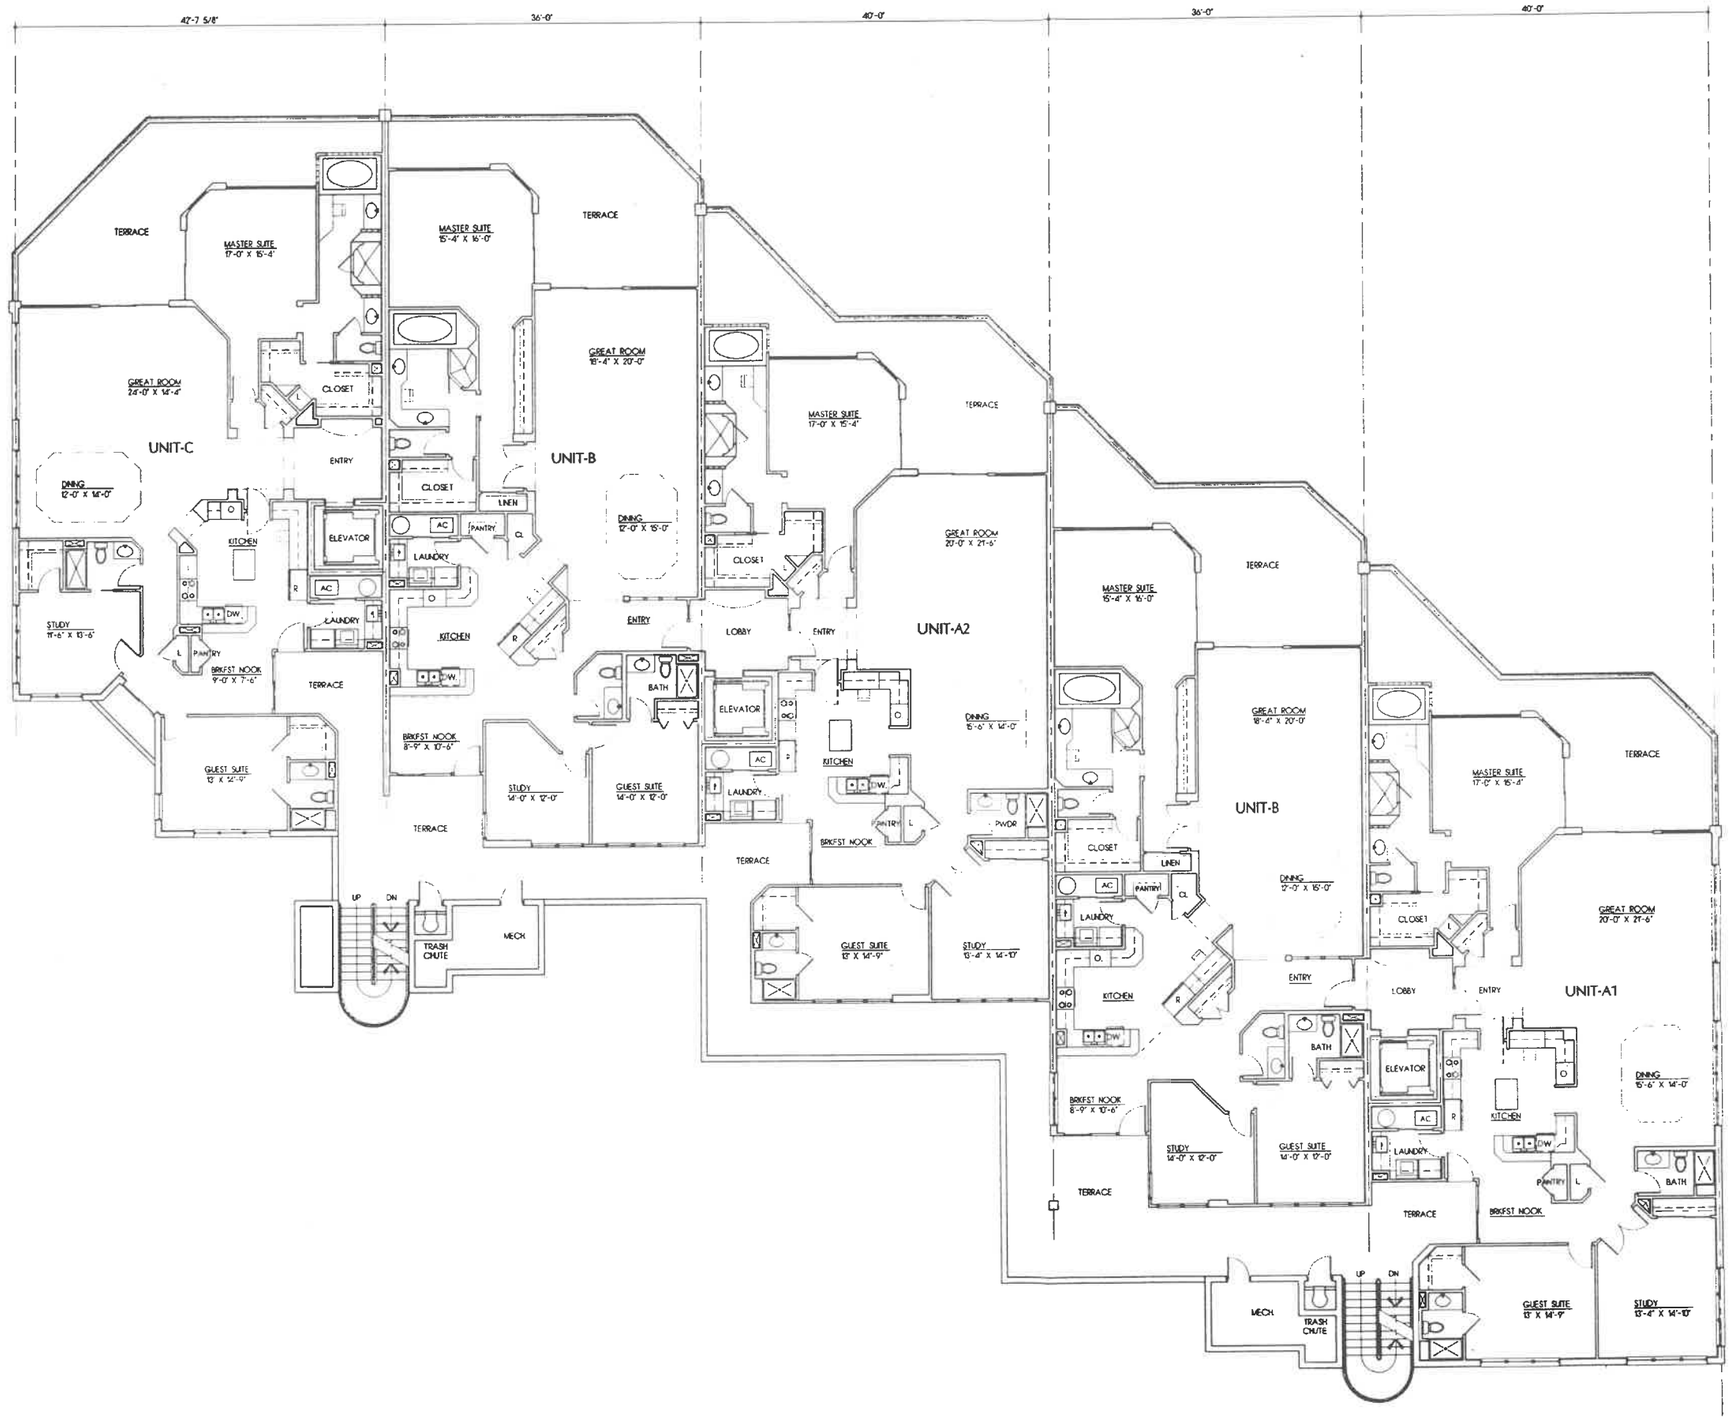

FLOOR PLAN

1/8" = 1'-0"

9450 1

REVISIONS:

NO.	DATE	REMARK

VILLA DI LANCIA

TANGERINE DEVELOPMENT COMPANY

Planning/Urban Ecology/Design/Architecture

GILLETT ASSOCIATES INCORPORATED

Riverview Center, Suite 700
1111 Third Avenue West
Bradenton, Florida 34205
Telephone 813-746-4190
Telefax 813-746-5824

DATE: MARCH 4 1994

© Copyright 1994

TITLE:

FLOOR PLAN
TYPICAL LEVEL
-

SHEET NUMBER:

A2.01