

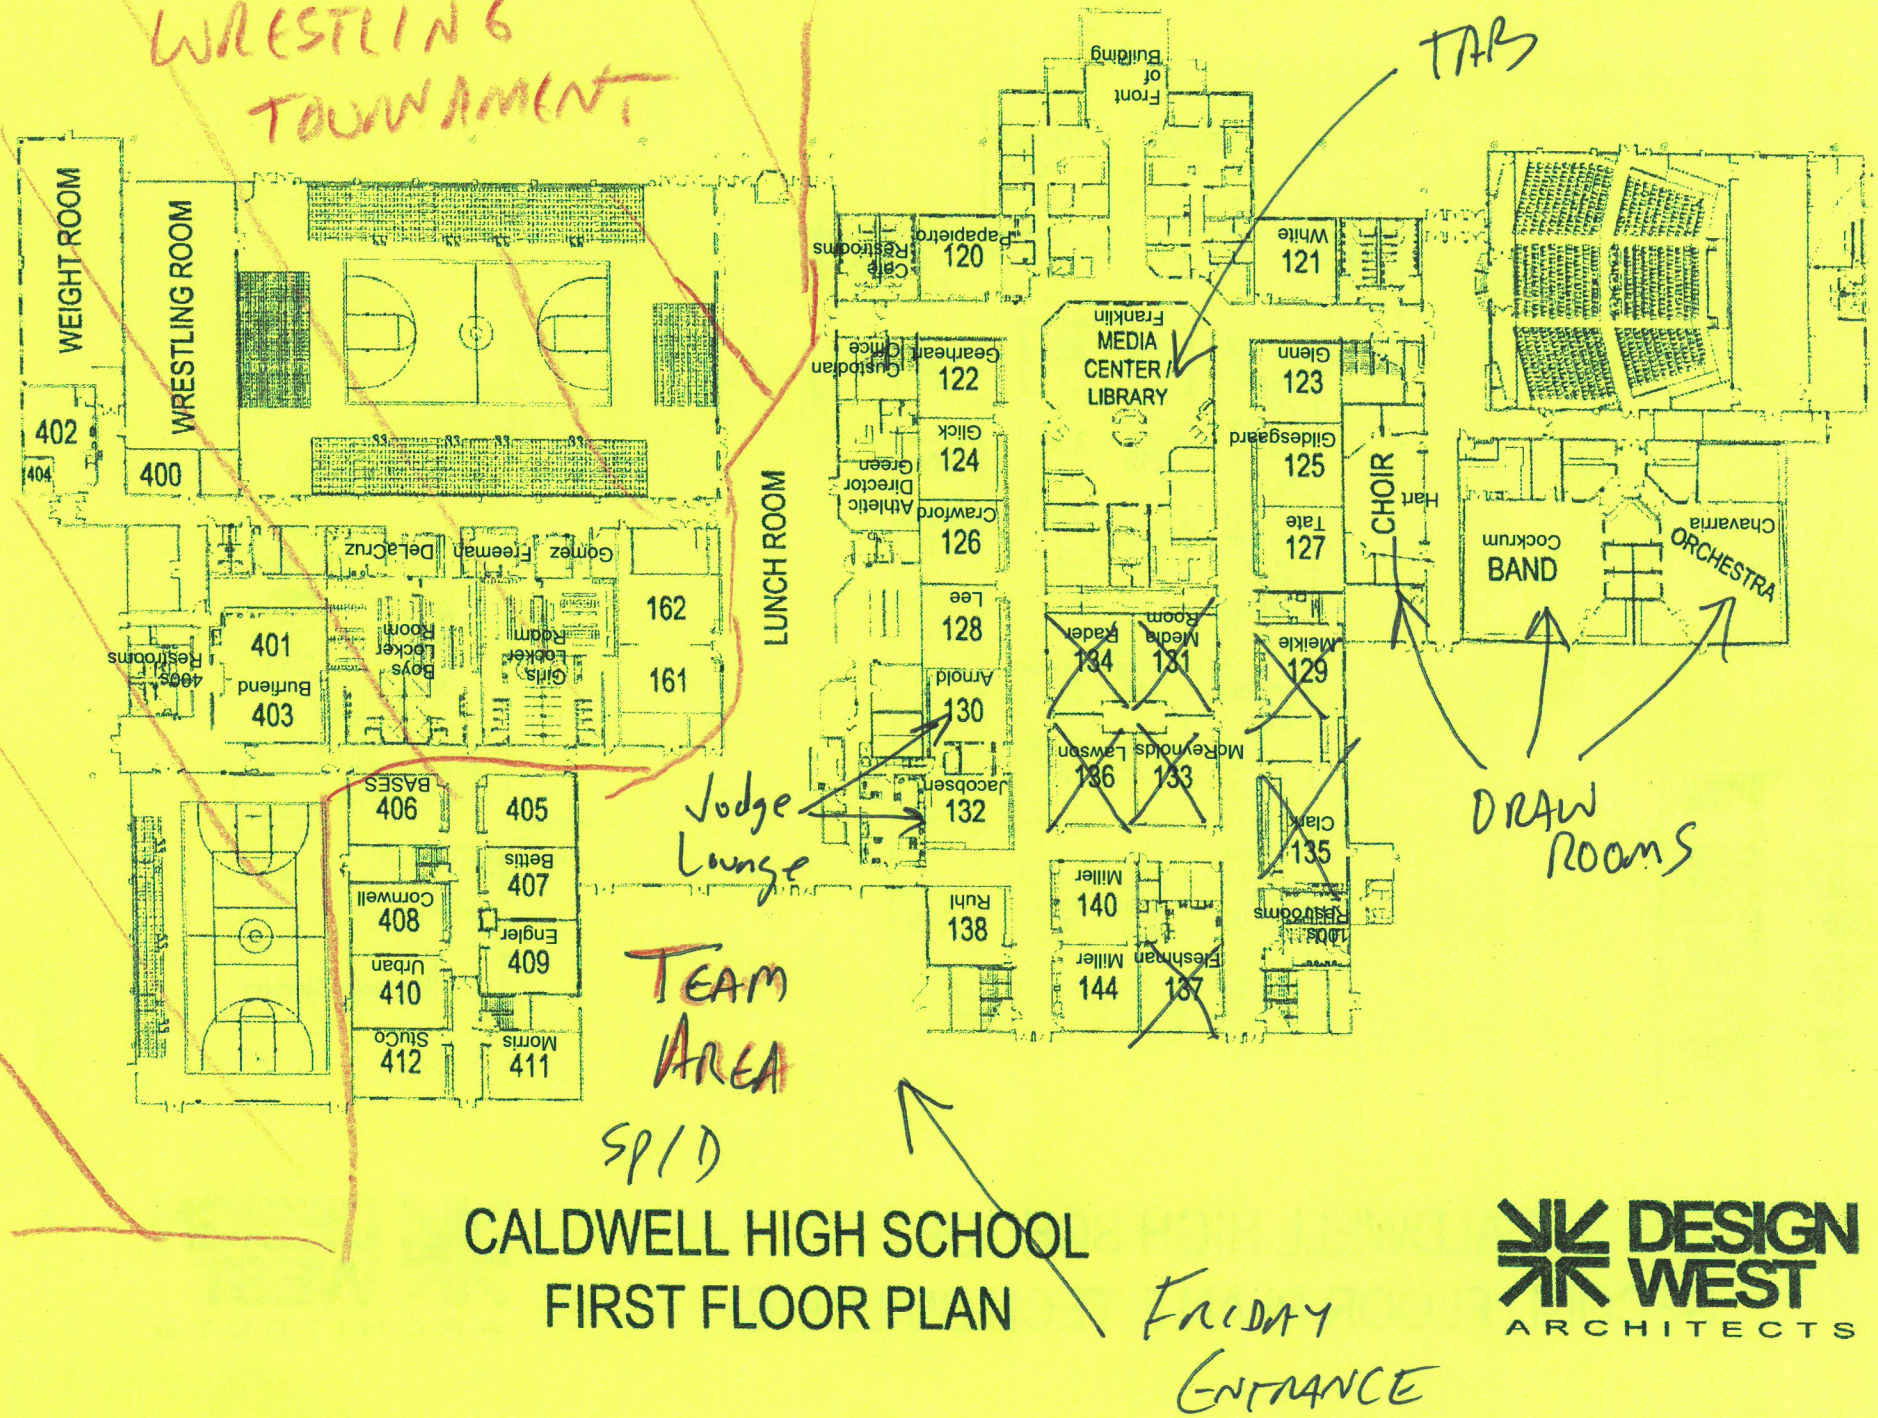



CALDWELL HIGH SCHOOL
FIRST FLOOR PLAN

DESIGN WEST ARCHITECTS

STADIUM SEATING (V Con?)

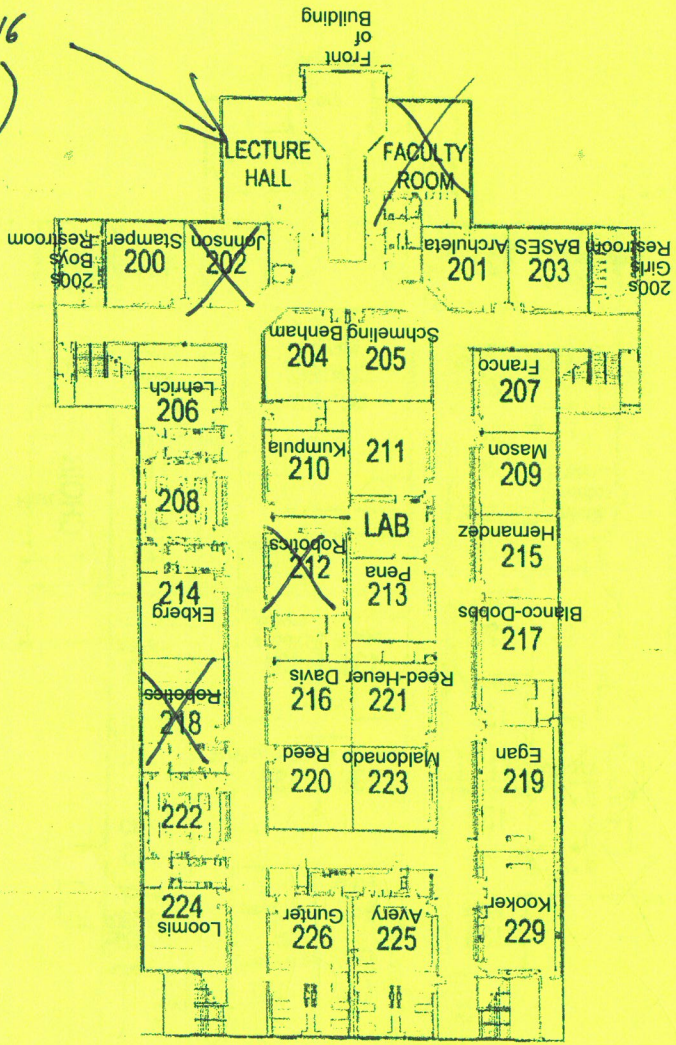

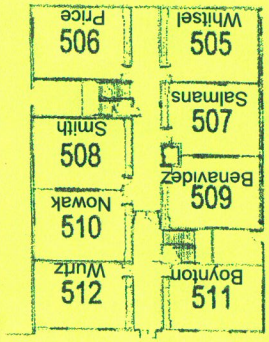

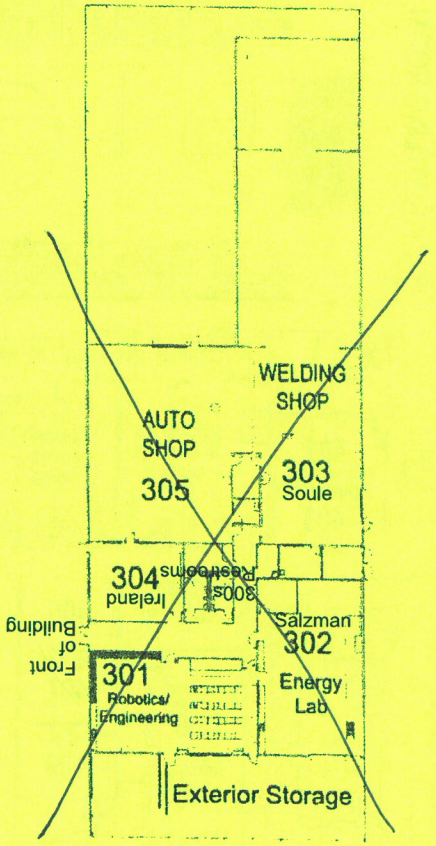

CALDWELL HIGH SCHOOL
SECOND FLOOR PLAN & TECH BUILDING

DESIGN WEST ARCHITECTS