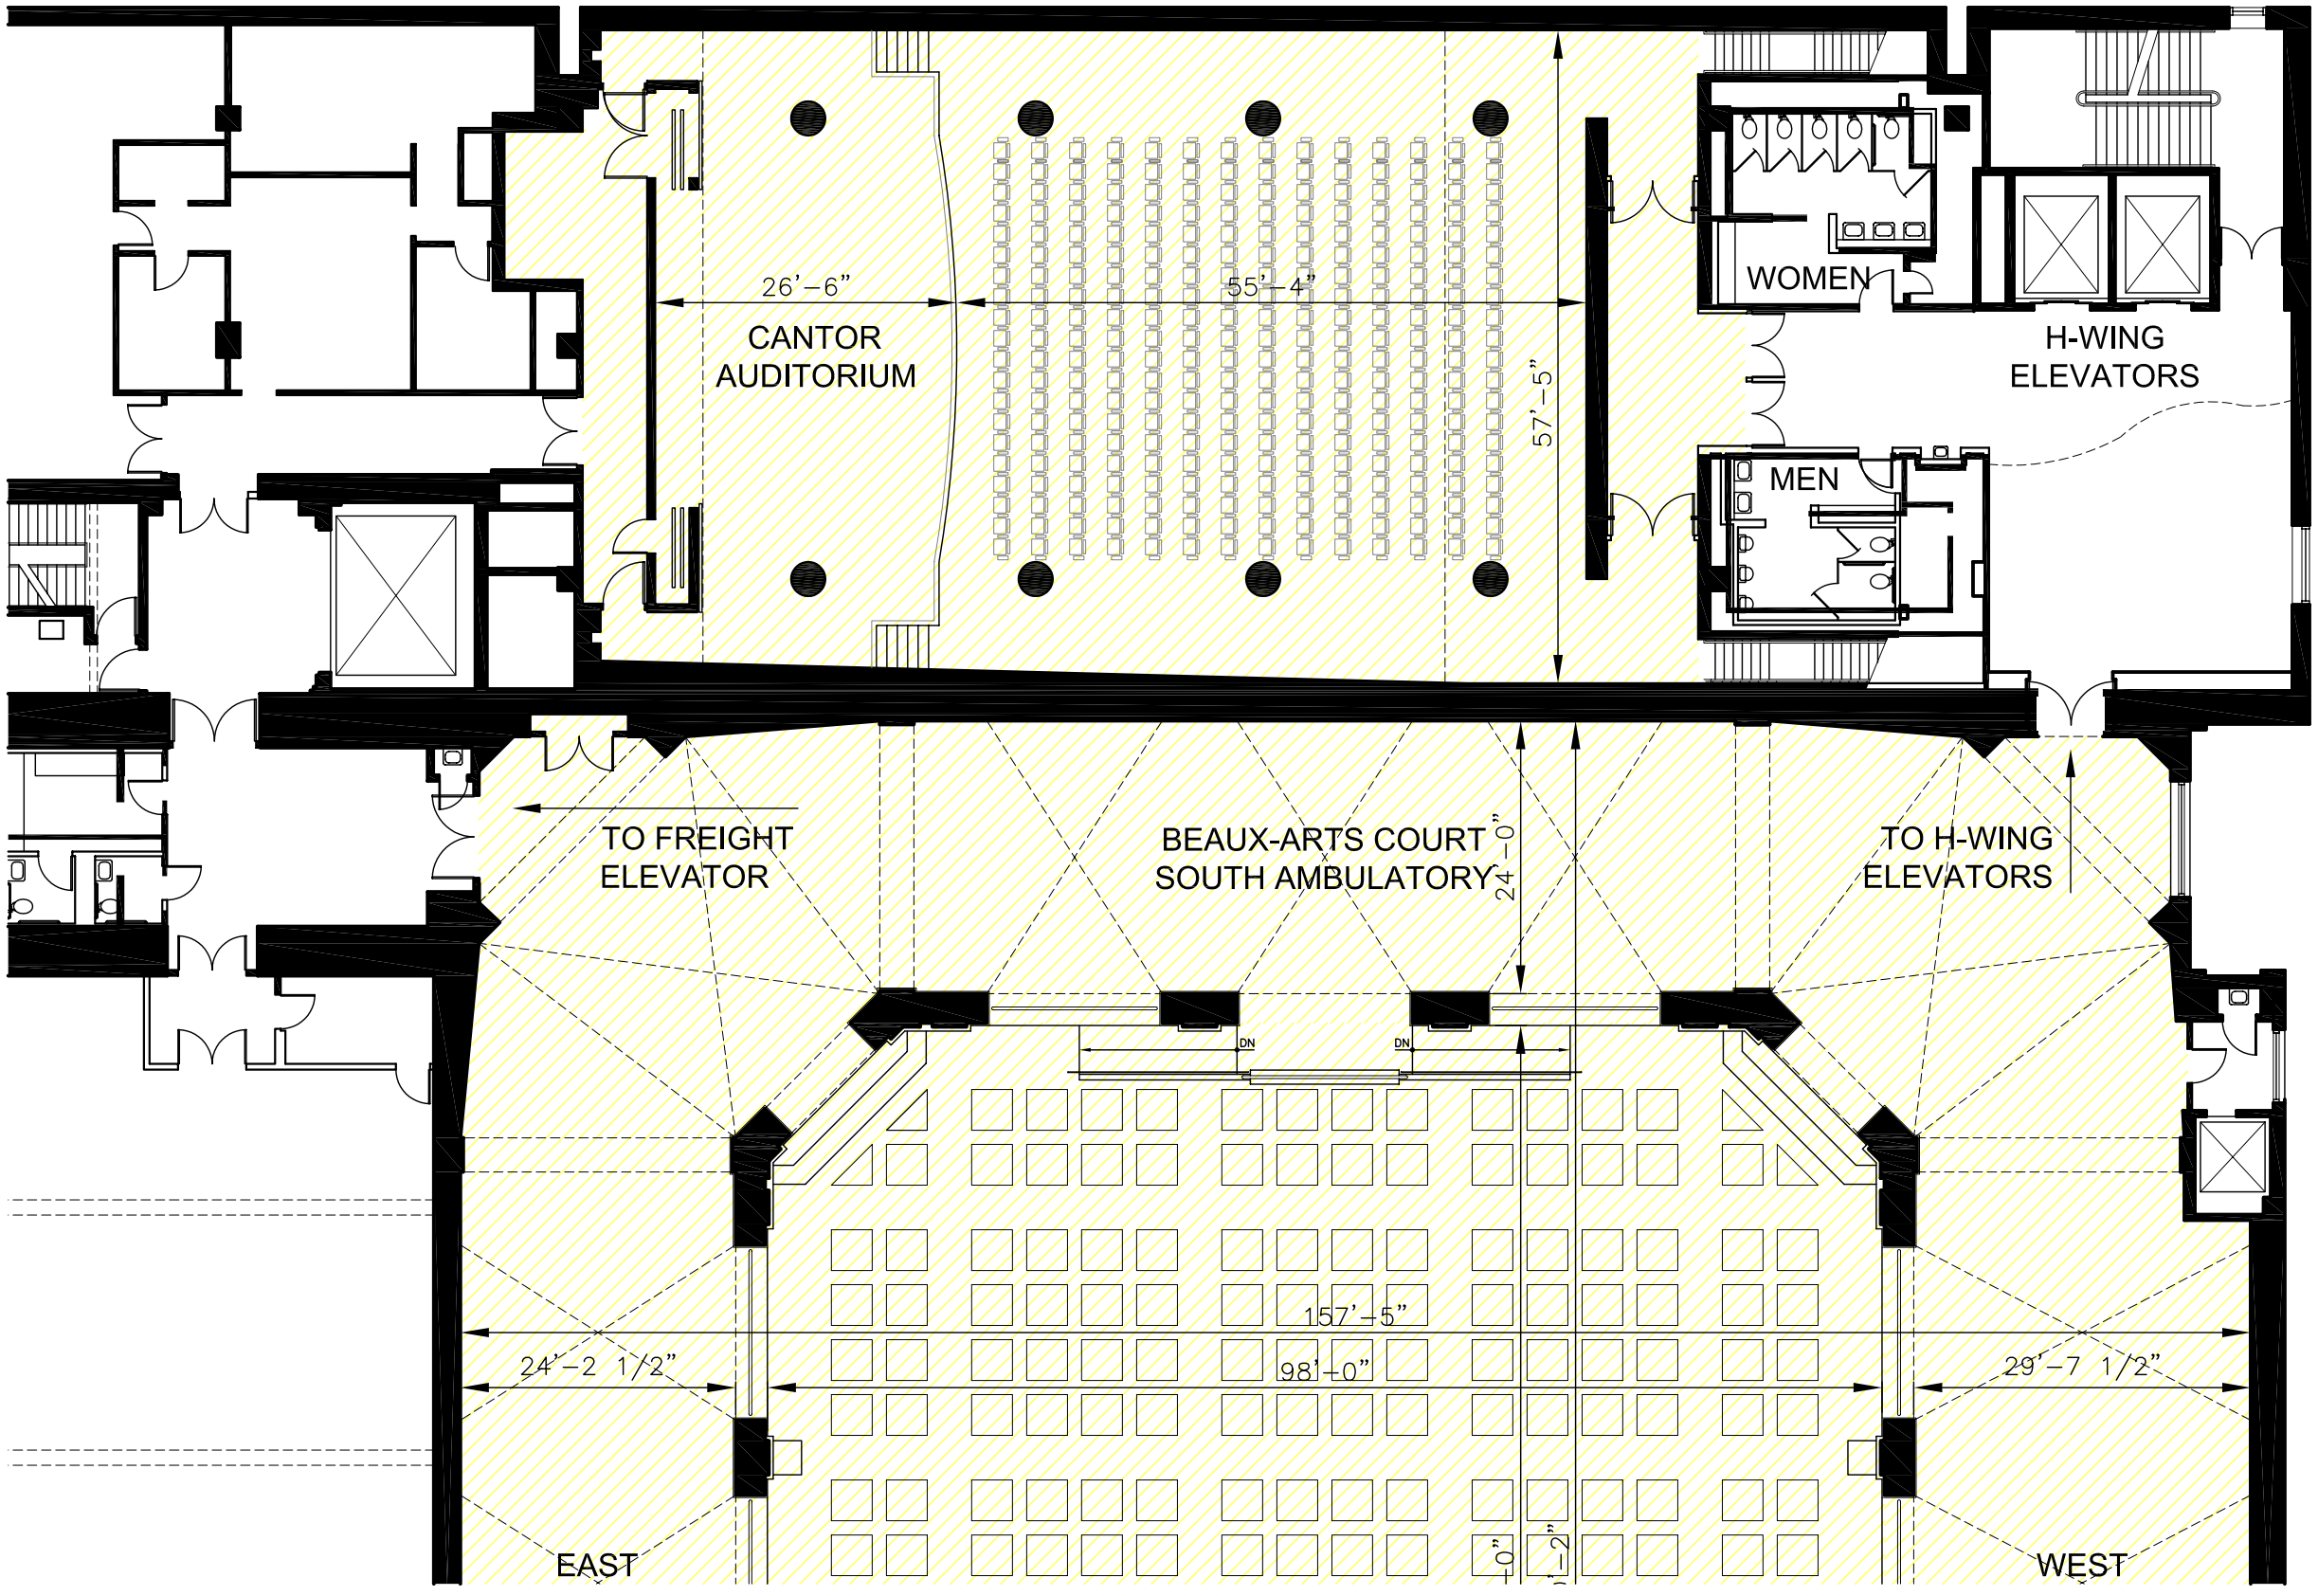

Brooklyn Museum
Office of Planning & Architecture
200 Eastern Parkway
Brooklyn, NY 11238

Existing Building Drawings

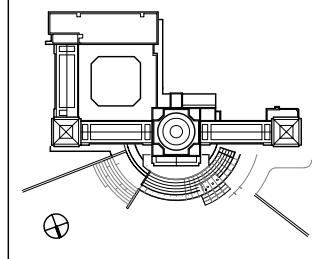

1/16" = 1'-0"

September 3, 2009

CANTOR
AUDITORIUM

3-H