| Invoice No. | Delivery Address | Contact | PROJECT |
|---|---|---|---|
| | | | Paul Spanswick |

| Sheets | O | X | A | B | C | D | E | F | G | H | I | J | K | L | M | N | P | | | | | | | | | 11 | 10 | 9 | 8 | 7 | 6 | 5 | 4 | 3 | 2 | 1 |
|---|---|---|---|---|---|---|---|---|---|---|---|---|---|---|---|---|---|---|---|---|---|---|---|---|---|---|---|---|---|---|---|---|---|---|---|---|
| Quantities | | | | | | | | | | | | | | | | | | | | | | | | | | | | | | | | | | | | |
| Check list | | | | | | | | | | | | | | | | | | | | | | | | | | | | | | | | | | | | |

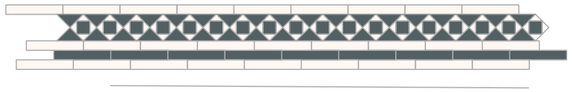

109 cm run of border for curve
Loose tiles

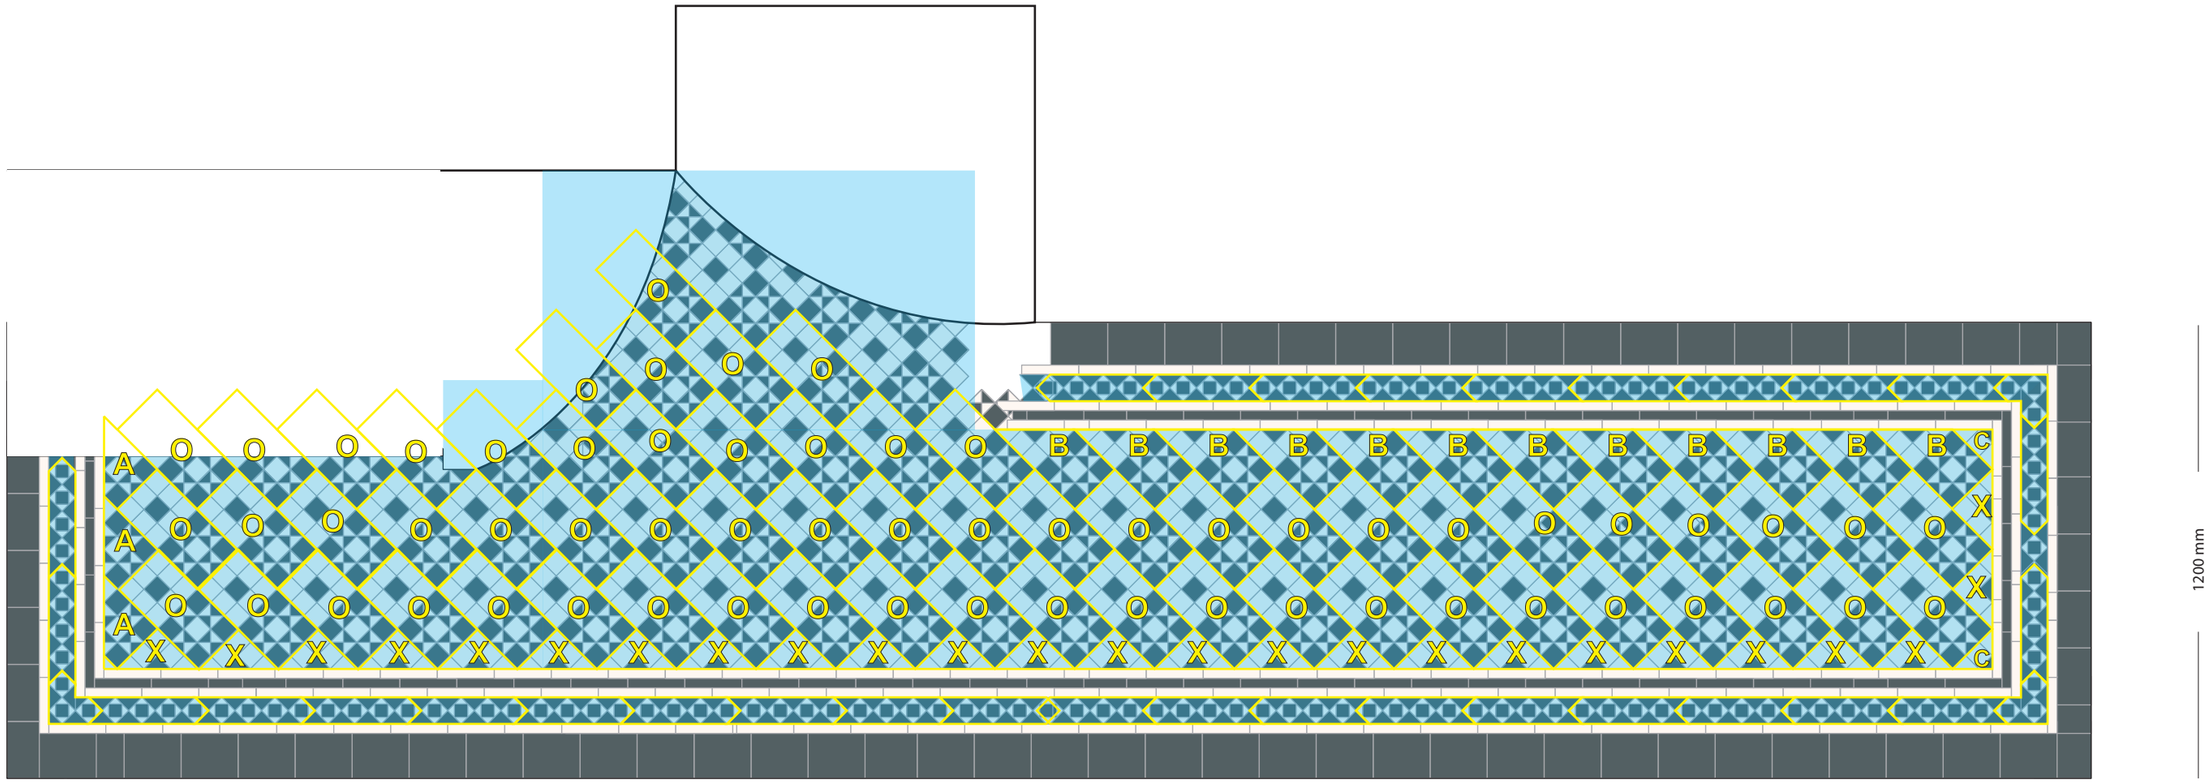


Loose tiles

Loose tiles

| Corner sections | Quantity | Field sections | Quantity | Border sections | Quantity | Grout | Quantity | Drawings included | |
|---|---|---|---|---|---|---|---|---|---|
| | | Border sections | Quantity | | | Adhesive | Quantity | Instructions included | |
| | | | | | | | | Spare tiles incl | |

londonmosaic.com
Period and Contemporary Mosaics
Telephone 07957 230873